


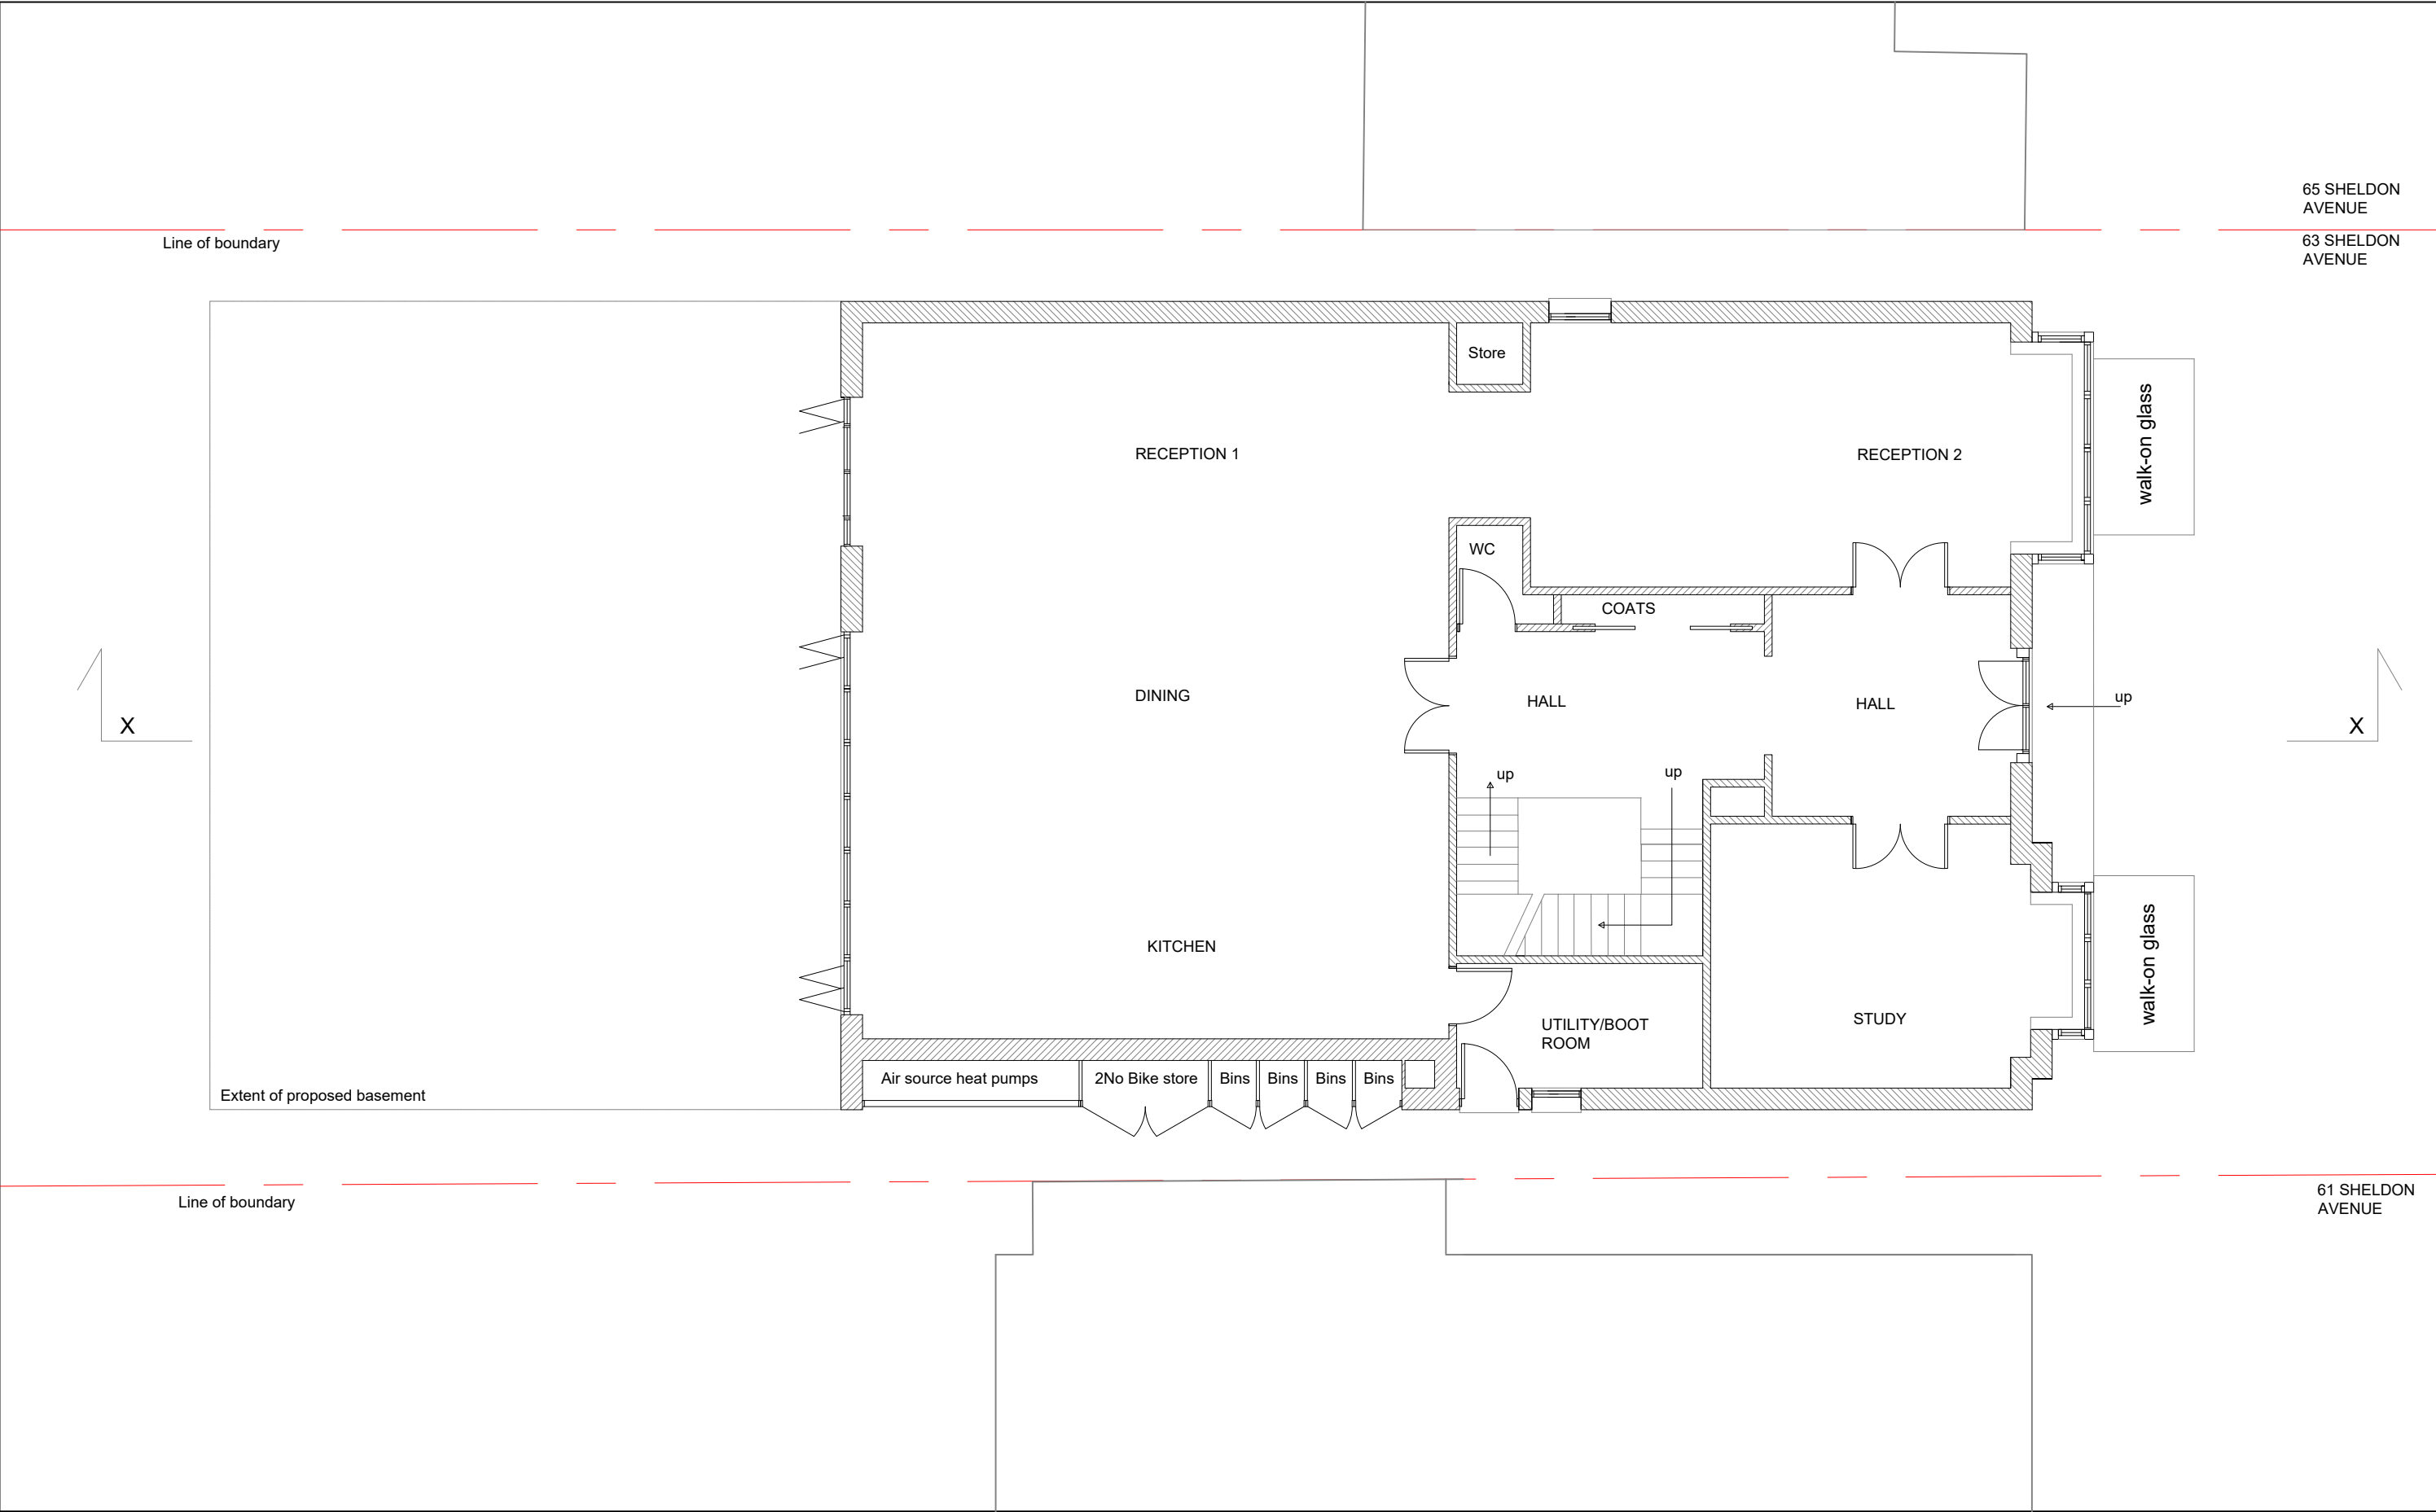

Site 63 Sheldon Avenue, London N6 4NH

Title Proposed Ground Floor

Drawing Number  
167/016B

Date  
May 2022

Scale  
1:100@A3

Status  
Planning



Studio Y<sub>2</sub> PARTNERSHIP  
Architecture & Planning

1339 High Road  
info@studioy2.co.uk

London

N20 9HR  
020 84463433

Copyright in this drawing remains with Studio Y2 LLP and no express or implied licence is granted by way of this drawings or otherwise to reproduce or use this drawing or the design contained in it: Scale bar for Planning Only : All dimensions to be checked on site