



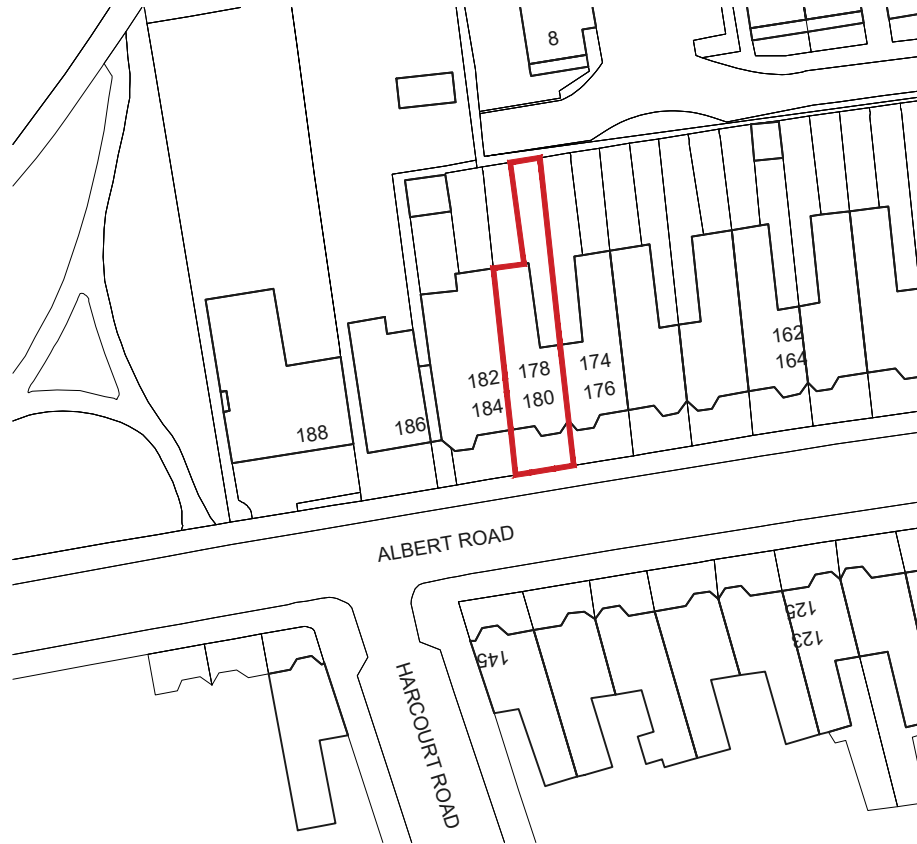

OS MAP

SCALE 1:1250

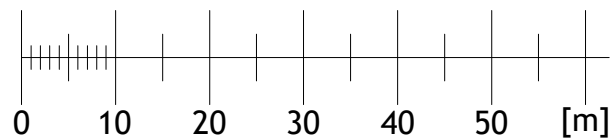

NOTES

THIS DRAWING IS THE SUBJECT OF COPYRIGHT AND DESIGN RIGHTS AND SHALL NOT BE REPRODUCED, LOANED, COPIED OR SUBMITTED TO ANY OTHER PARTY WITHOUT CONSENT.

NO. DR. INFO
DATE

REVISION

PROJECT

178 ALBERT ROAD,
LONDON
N22 7AH

CLIENT

DRAWING TITLE

OS MAP

SCALE	1:1250
SIZE	A4
JOB NO.	202352
STAGE	PLANNING
DWG NO.	202352.P.001
REVISION	0
DATE	JUNE 2023
DRAWN	MB
CHECKED	MB

AT-LI-R.⁴¹

ARCHITECTS

1 Manor Drive, London, N20 0DZ
michael@atelierdot41.co.uk
phone: 0 7399 409 190