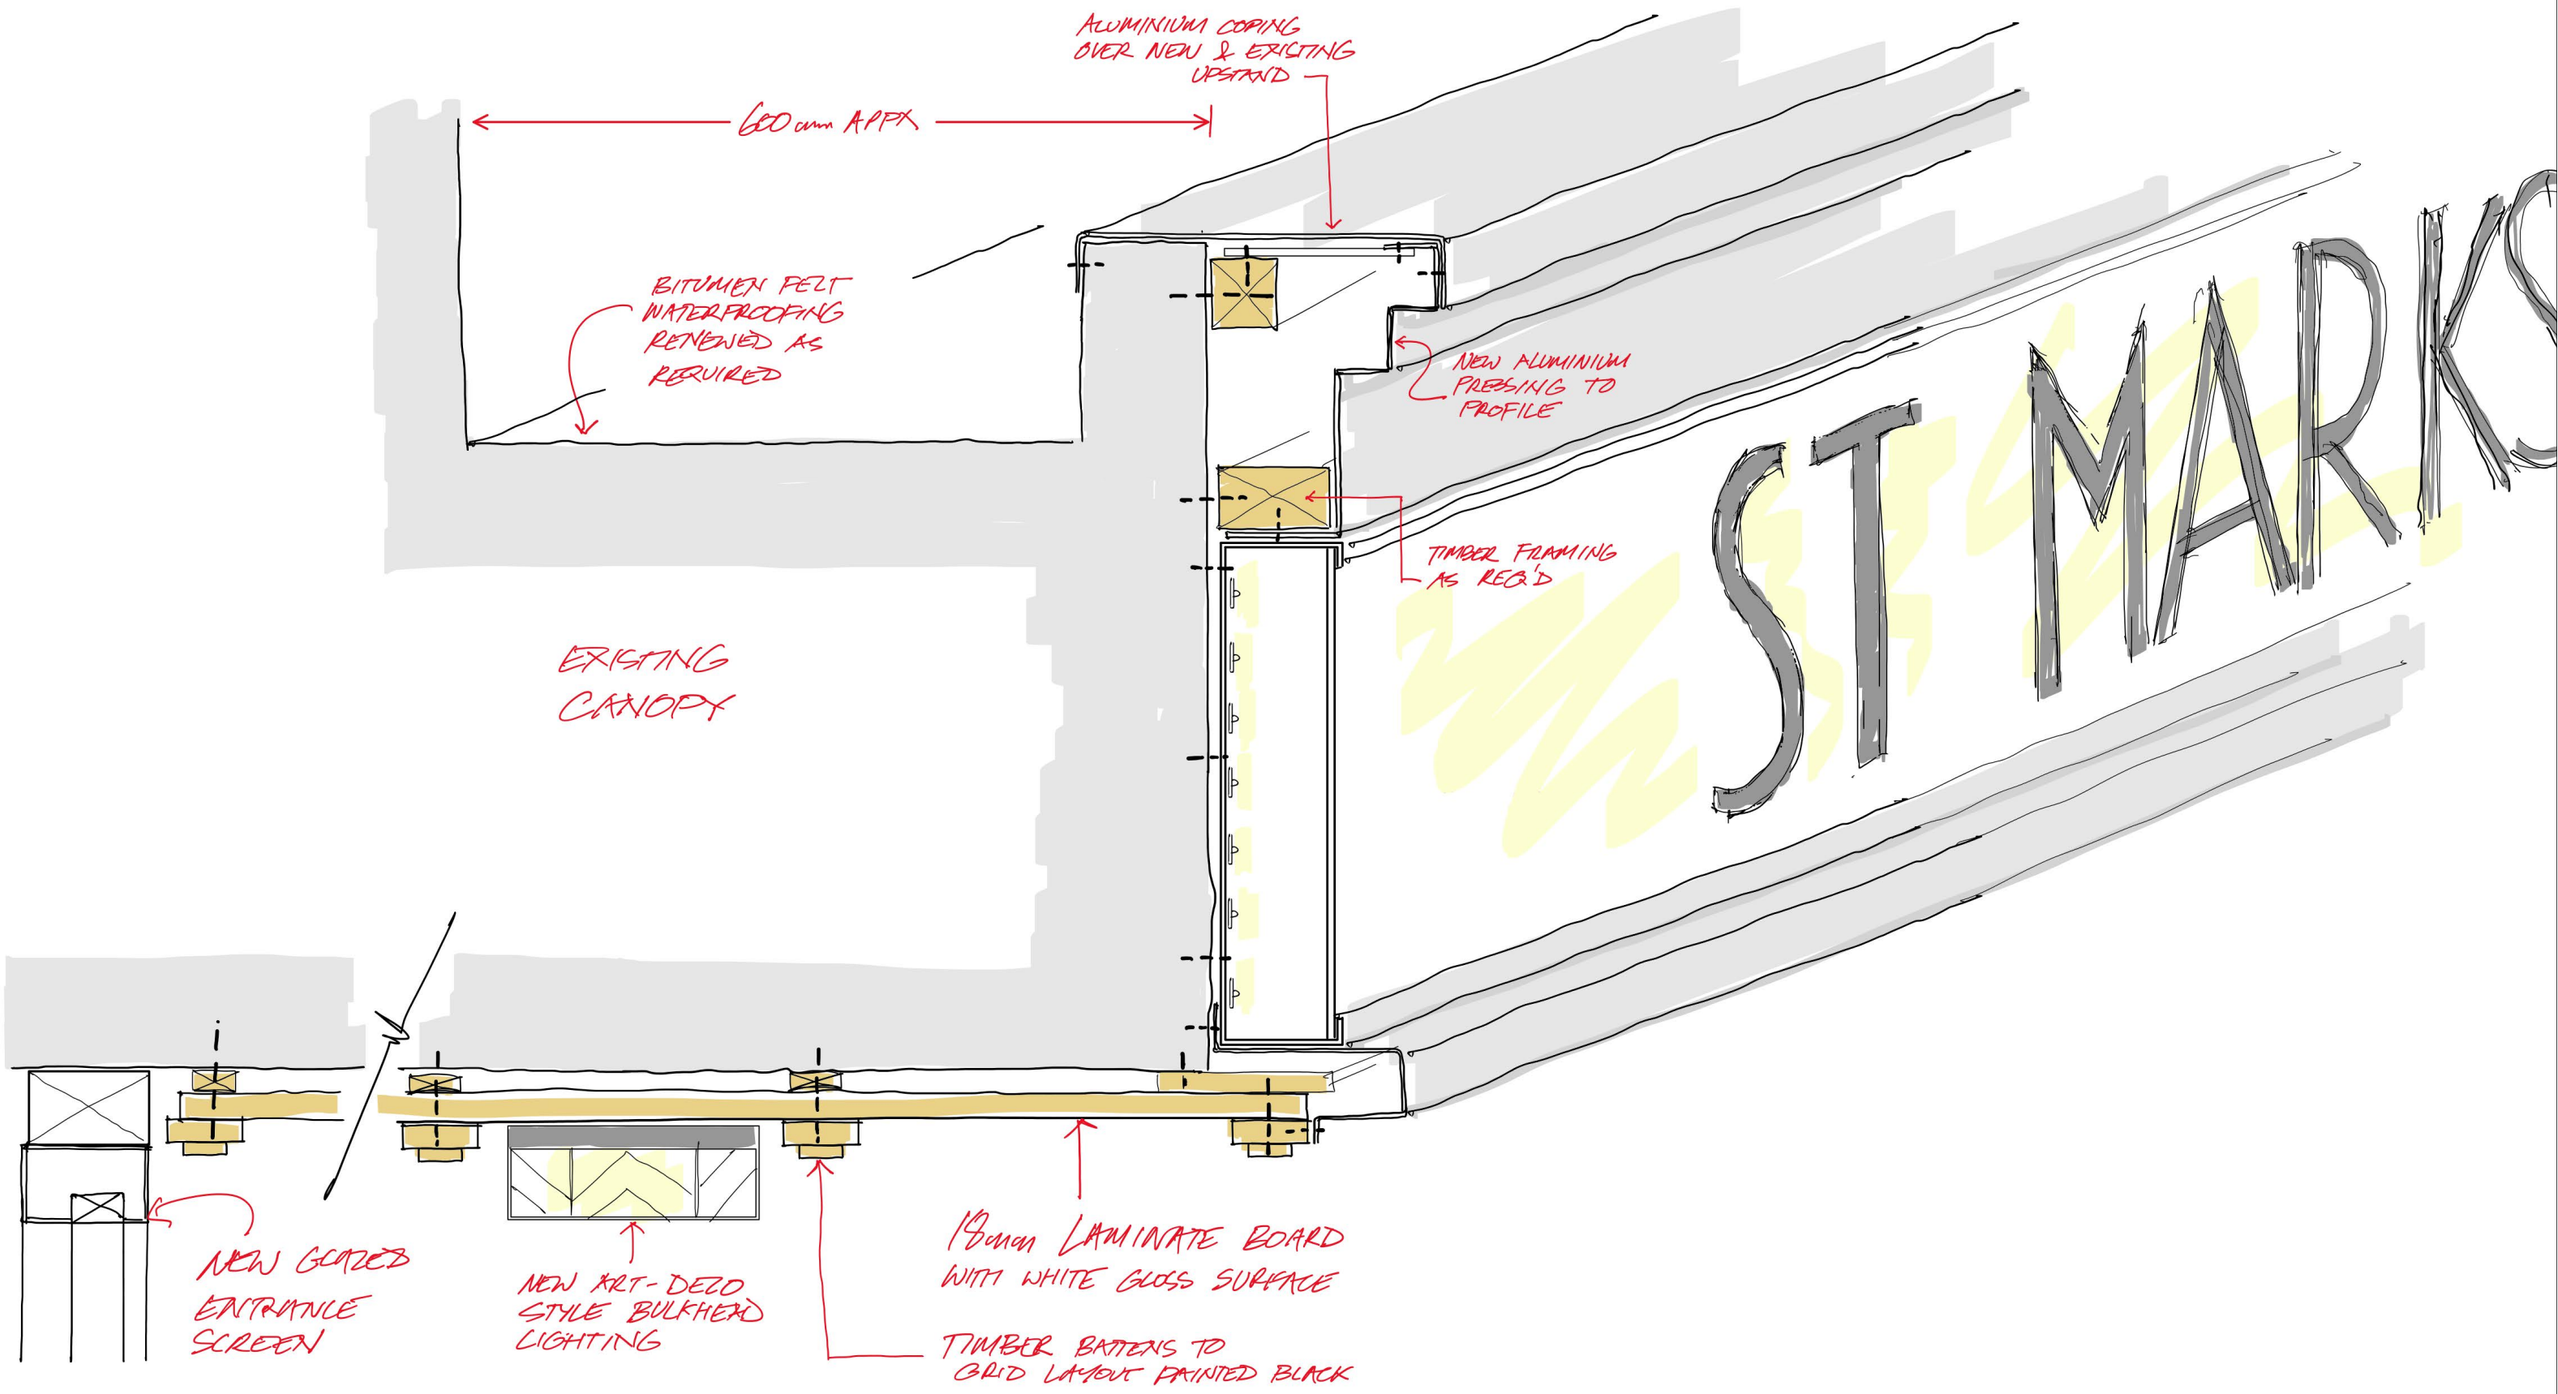


Notes

i) Canopy fascia to be illuminated internally

Revisions

A 10/02/2023 Note added

St. Mark's Methodist Church
High Rd, London N17 6QB

Proposed Entrance Canopy

ROGER MEARS ARCHITECTS LLP
Union Chapel, Compton Avenue London N1 2XD
rma@rmears.co.uk tel 020 7359 8222
www.rmears.co.uk
© Roger Mears Architects LLP 2022

Date	Scale	Job No.	Dwg No. Rev.
June 2023	1:5@A3	2146	**C(27.2)001** A