



2 Section AA
1 : 100

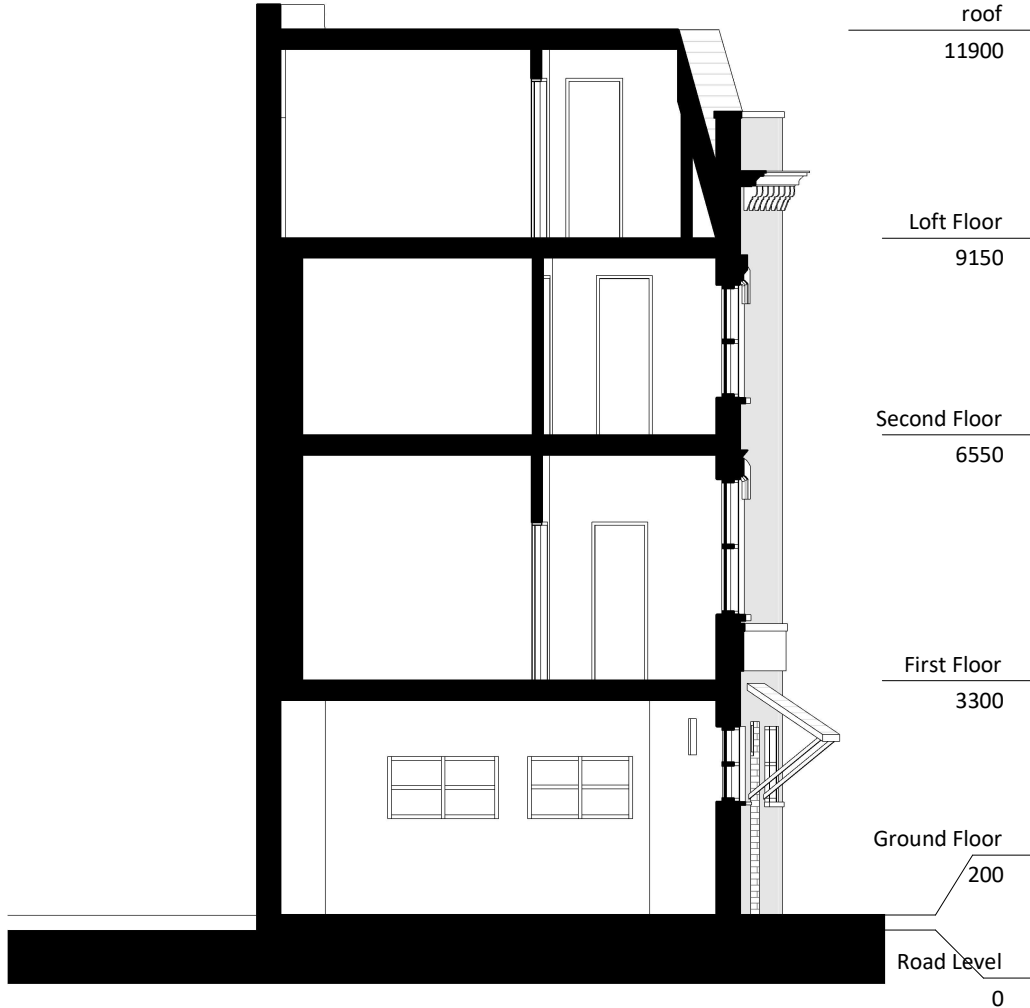

1 Section BB
1 : 100

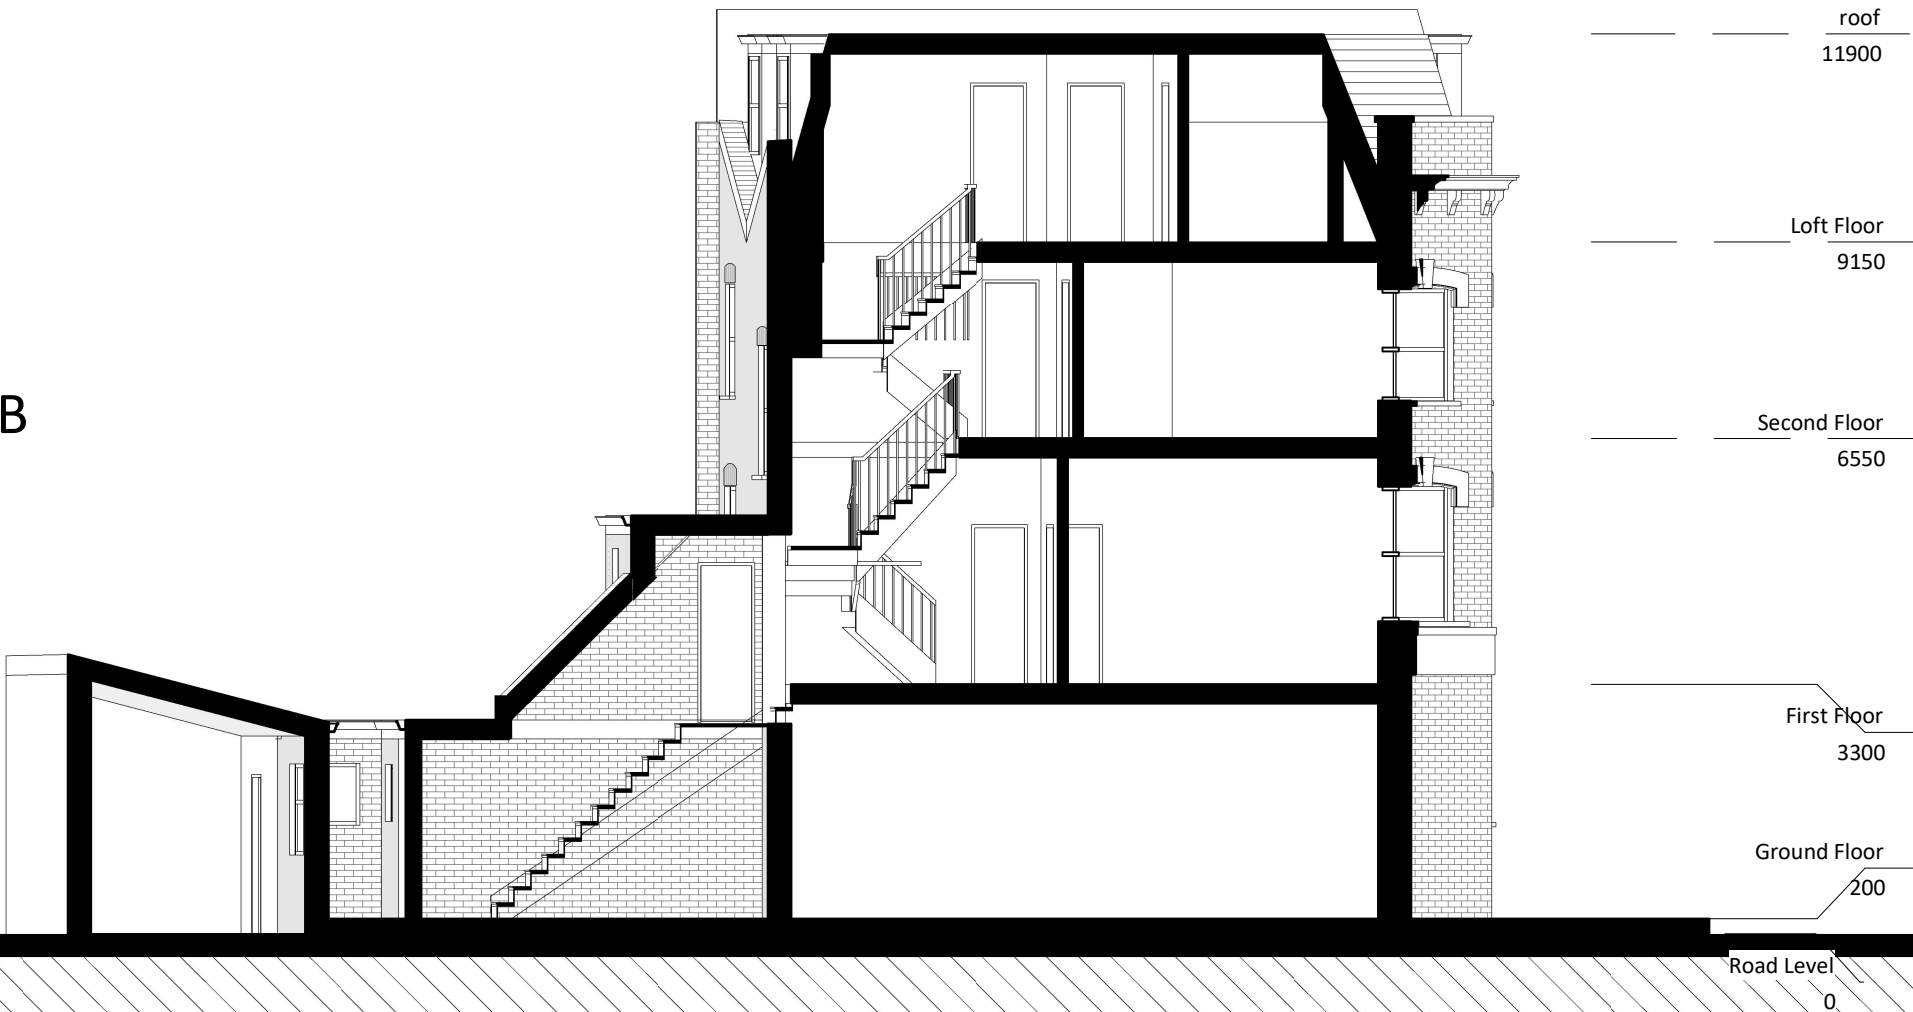


GENERAL NOTES:
ONLY SCALE OF DRAWINGS FOR PLANNING PURPOSES
ALL DIMENSIONS ARE TO BE CHECKED ON SITE. INCONSISTENCIES ARE TO BE REPORTED TO DIMENSIONS IMMEDIATELY.
COPYRIGHT OF PLANNING DIMENSIONS LTD

PROJECT TITLE
2b Vartry Rd- London N15 6PT

CLIENT	PROJECT NO
E K	0613

DRAWING TITLE	SCALE (@ A3)
Proposed Section AA and BB	1 : 100

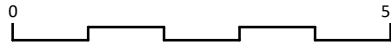

DRAWING NUMBER	REV
PR - S001	-

Date	Drawn by
15/03/2023	sanjay