



2 Side 2
1 : 100

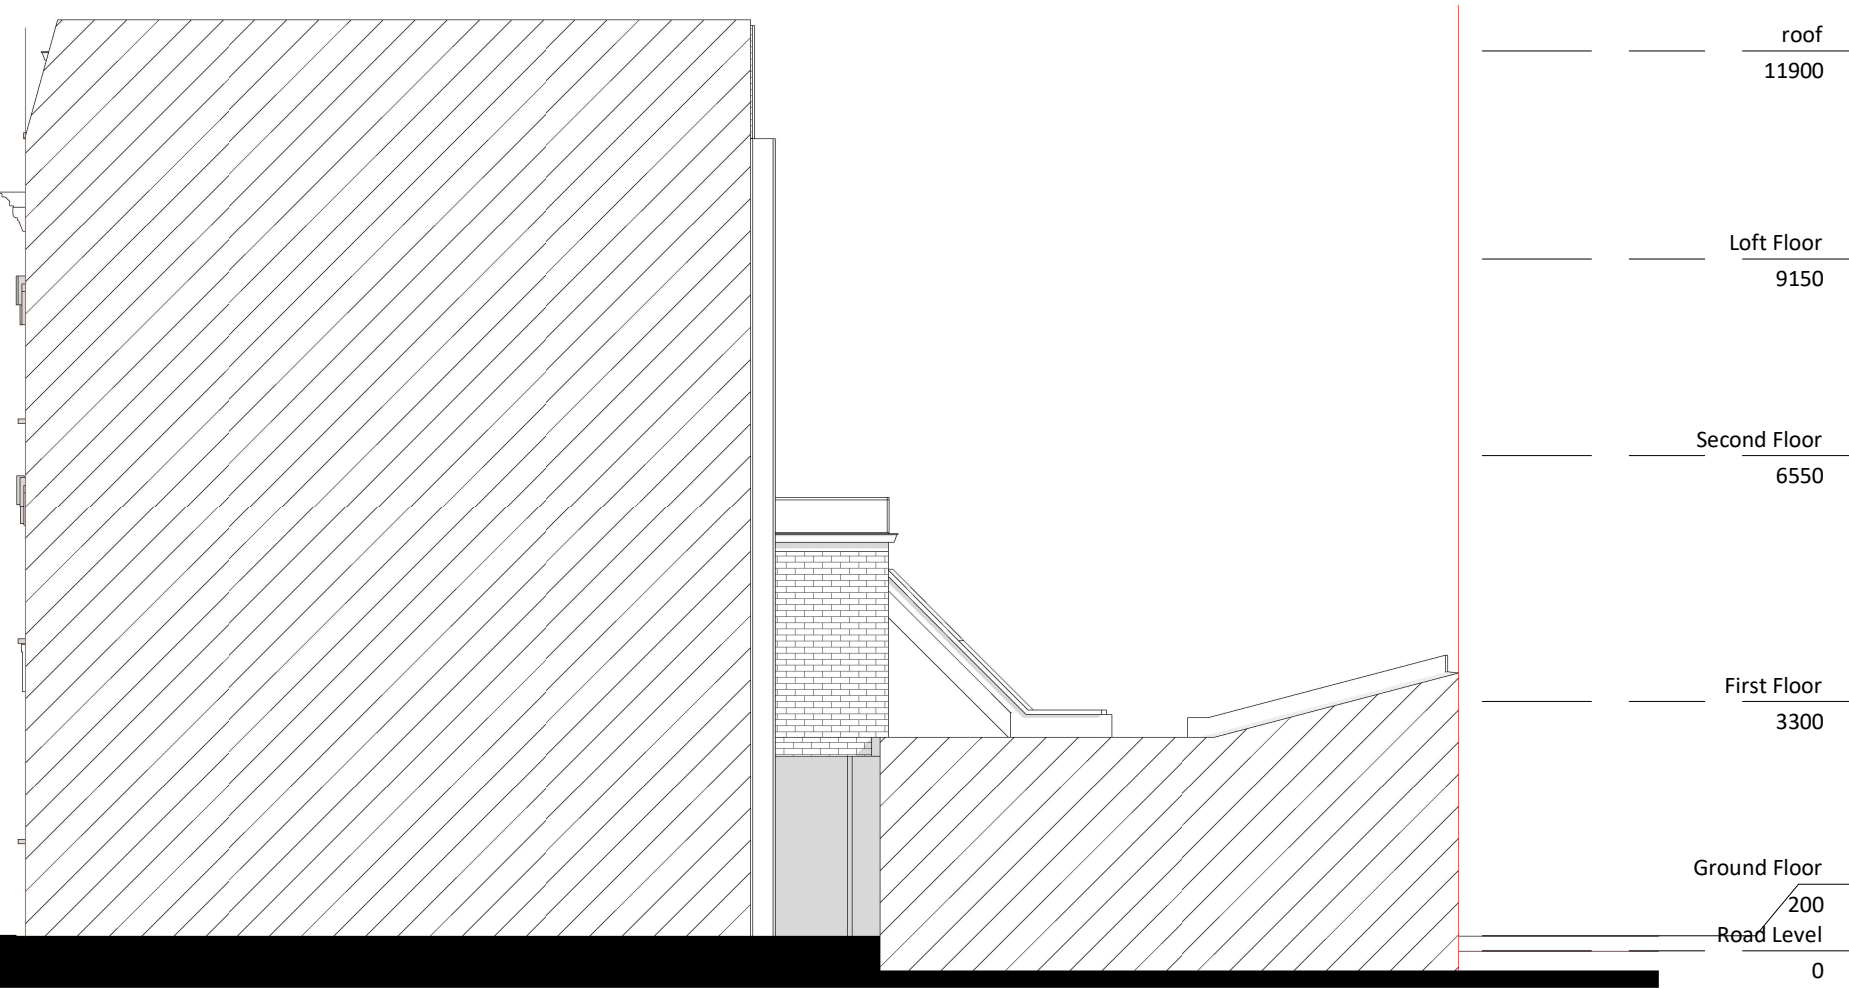

1 Side 1
1 : 100

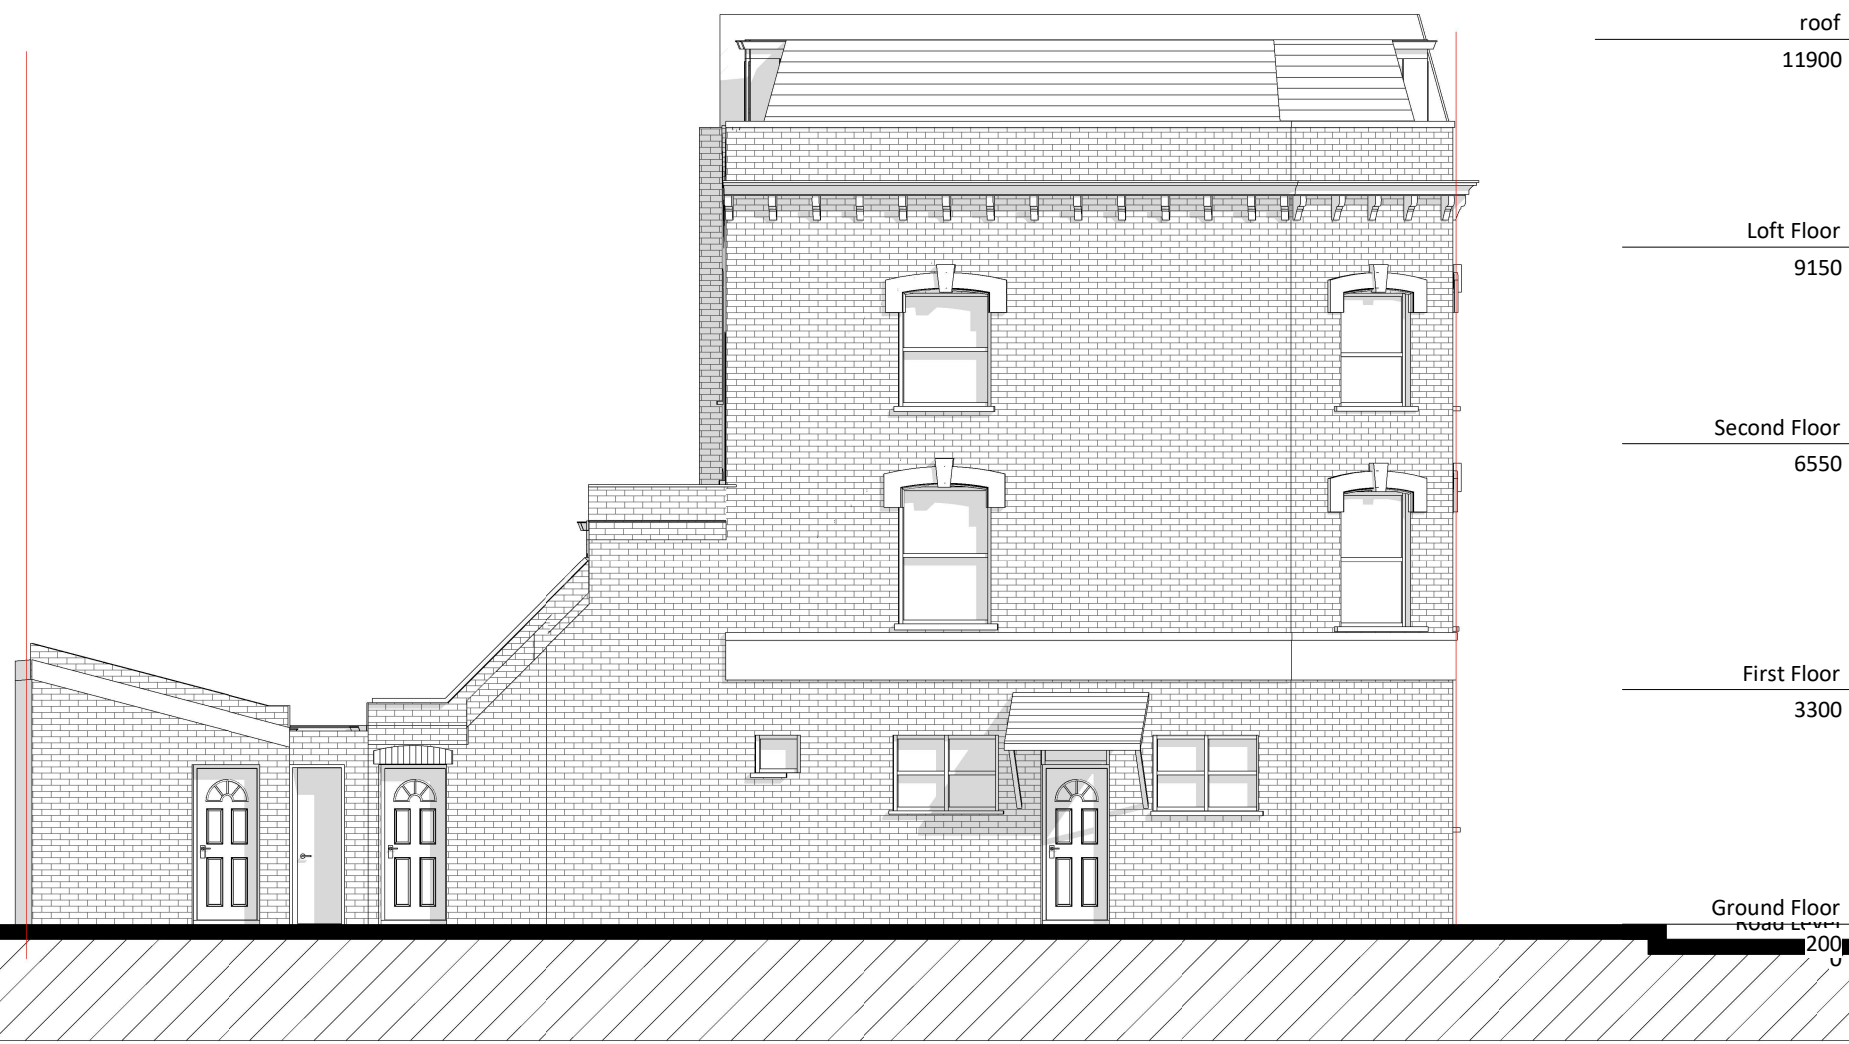

GENERAL NOTES:
ONLY SCALE OF DRAWINGS FOR PLANNING PURPOSES
ALL DIMENSIONS ARE TO BE CHECKED ON SITE. INCONSISTENCIES ARE TO BE REPORTED TO DIMENSIONS IMMEDIATELY.
COPYRIGHT OF PLANNING DIMENSIONS LTD

PROJECT TITLE

2b Vartry Rd- London N15 6PT

CLIENT

E K

PROJECT NO

0613

DRAWING TITLE

Proposed Side Elevations

SCALE (@ A3)

1 : 100

0

5m

DRAWING NUMBER

PR - E002

REV

-

Date

15/03/2023

Drawn by

sanjay

info@pdimensions.co.uk
www.pdimensions.co.uk
0208 076 9300
Unit 7
Hawthorn Business Park
165 Granville Road
NW2 2AZ
London

DIMENSIONS

PLANNING | ARCHITECTURE | INTERIORS