


2 Side 2
1 : 100

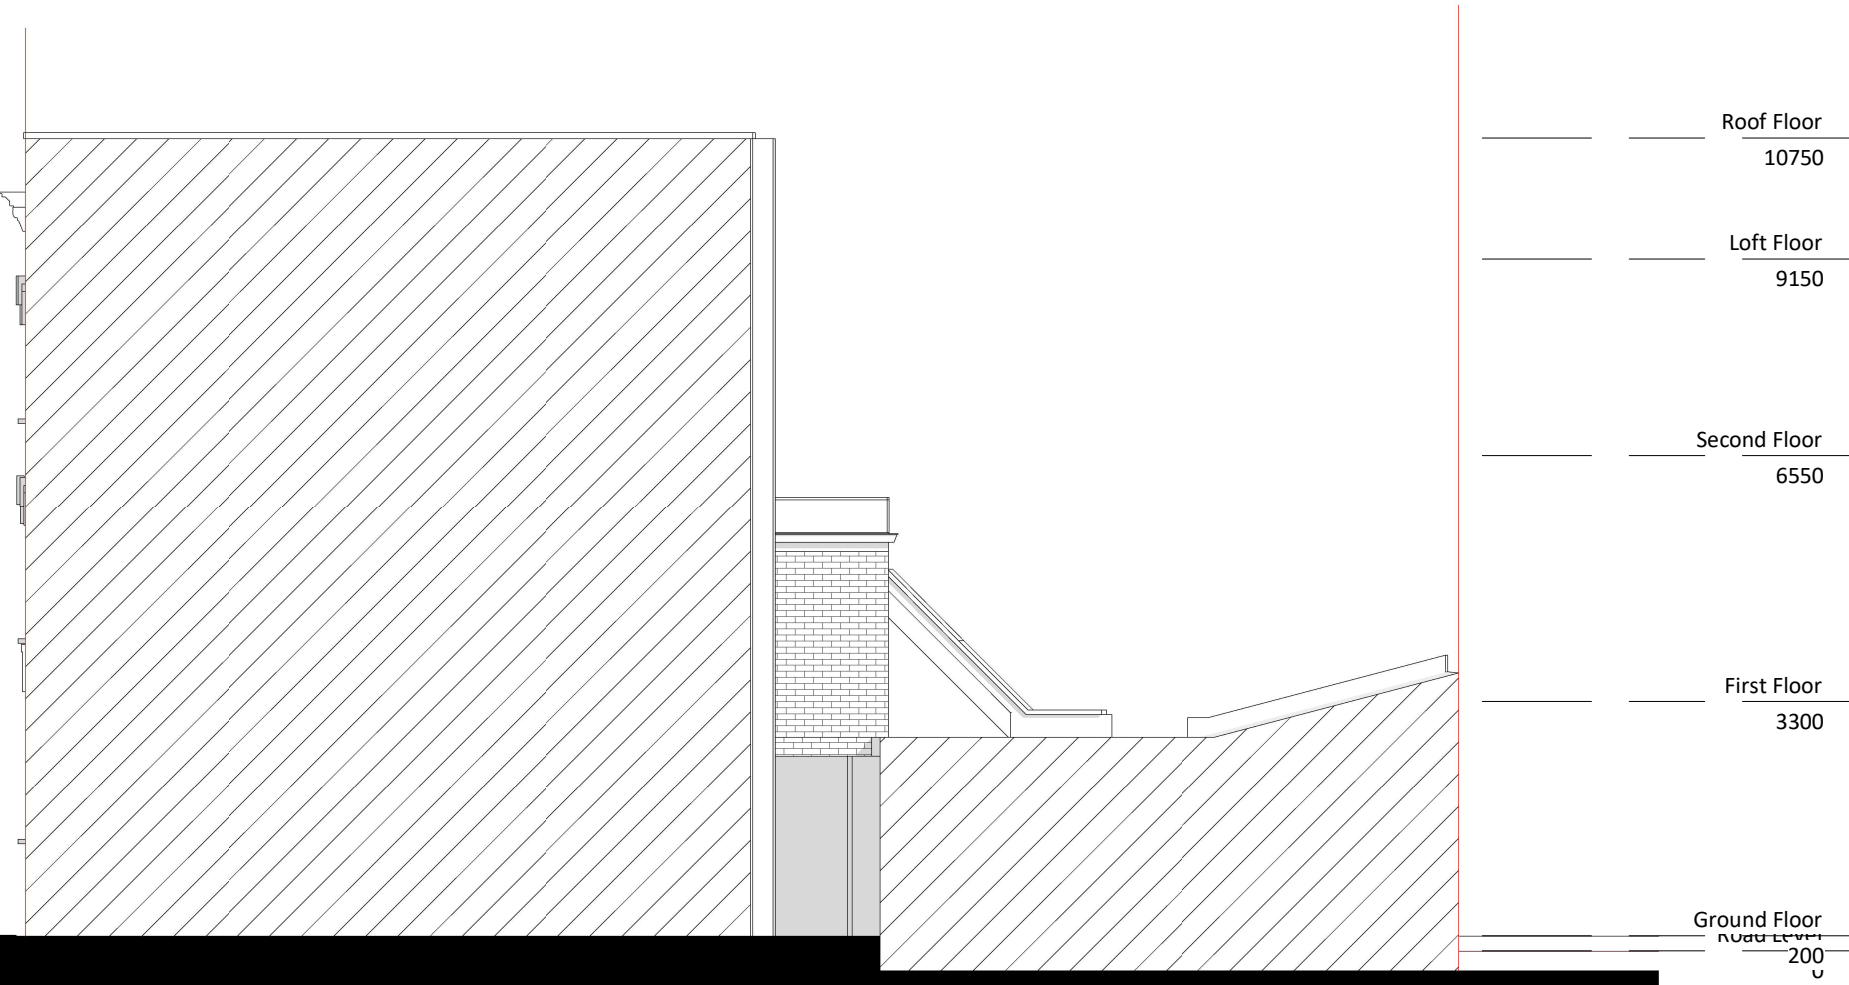

1 Side 1
1 : 100



GENERAL NOTES:
ONLY SCALE OF DRAWINGS FOR PLANNING PURPOSES
ALL DIMENSIONS ARE TO BE CHECKED ON SITE. INCONSISTENCIES ARE TO BE REPORTED TO DIMENSIONS IMMEDIATELY.
COPYRIGHT OF PLANNING DIMENSIONS LTD

PROJECT TITLE	
2b Vartry Rd- London N15 6PT	
CLIENT	PROJECT NO
E K	0613
DRAWING TITLE	SCALE (@ A3)
Existing Side Elevations	1 : 100
DRAWING NUMBER	REV
EX - E002	-
Date	Drawn by
11/01/2023	sanjay

info@pdimensions.co.uk
www.pdimensions.co.uk
0208 076 9300
Unit 7
Hawthorn Business Park
165 Granville Road
NW2 2AZ
London

