


1a

LB

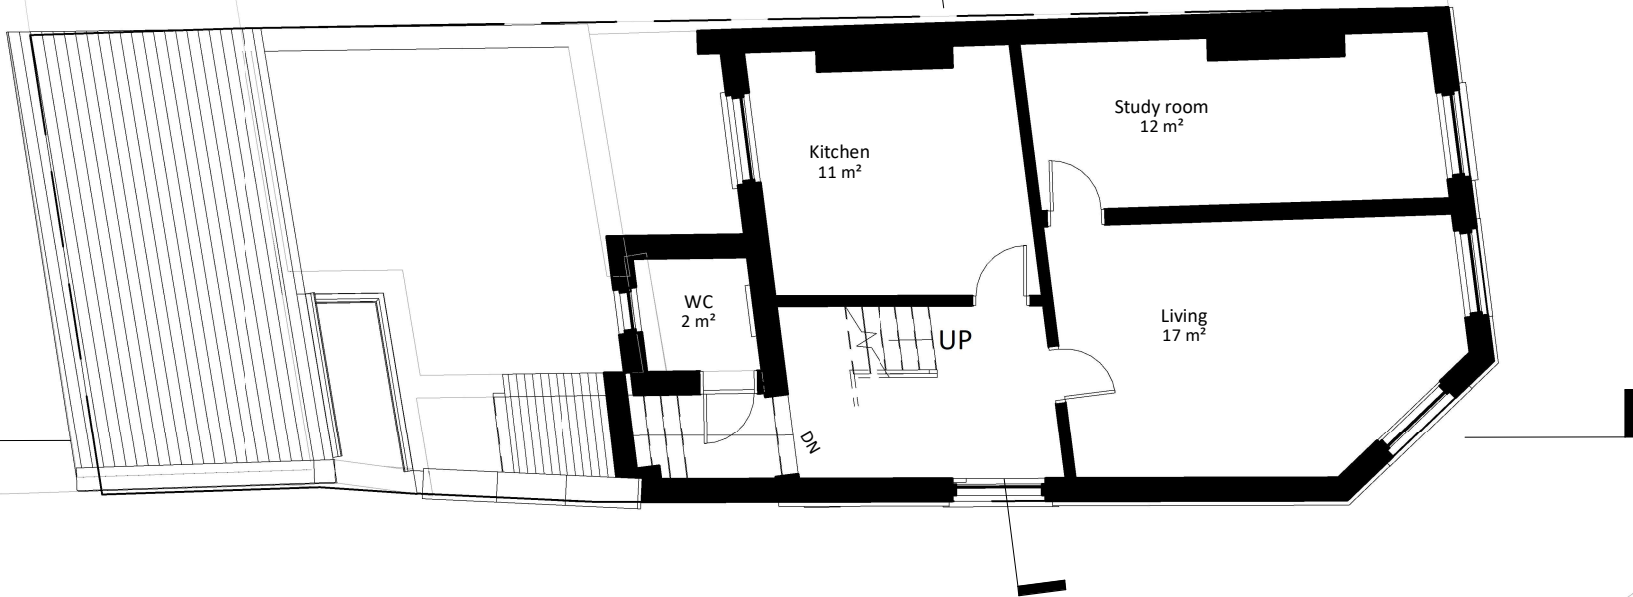


GENERAL NOTES:  
ONLY SCALE OF DRAWINGS FOR PLANNING PURPOSES  
ALL DIMENSIONS ARE TO BE CHECKED ON SITE. INCONSISTENCIES ARE TO BE REPORTED TO DIMENSIONS IMMEDIATELY.  
COPYRIGHT OF PLANNING DIMENSIONS LTD

PROJECT TITLE  
2b Vartry Rd- London N15 6PT

|        |            |
|--------|------------|
| CLIENT | PROJECT NO |
| E K    | 0613       |

|                      |              |
|----------------------|--------------|
| DRAWING TITLE        | SCALE (@ A3) |
| Proposed First Floor | 1 : 100      |

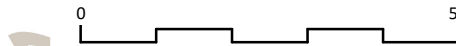

|                |     |
|----------------|-----|
| DRAWING NUMBER | REV |
| PR - P002      | -   |

|            |          |
|------------|----------|
| Date       | Drawn by |
| 15/03/2023 | Author   |

info@pdimensions.co.uk  
www.pdimensions.co.uk  
0208 076 9300  
Unit 7  
Hawthorn Business Park  
165 Granville Road  
NW2 2AZ  
London



1 First Floor  
1 : 100