



2 Section AA
1 : 100

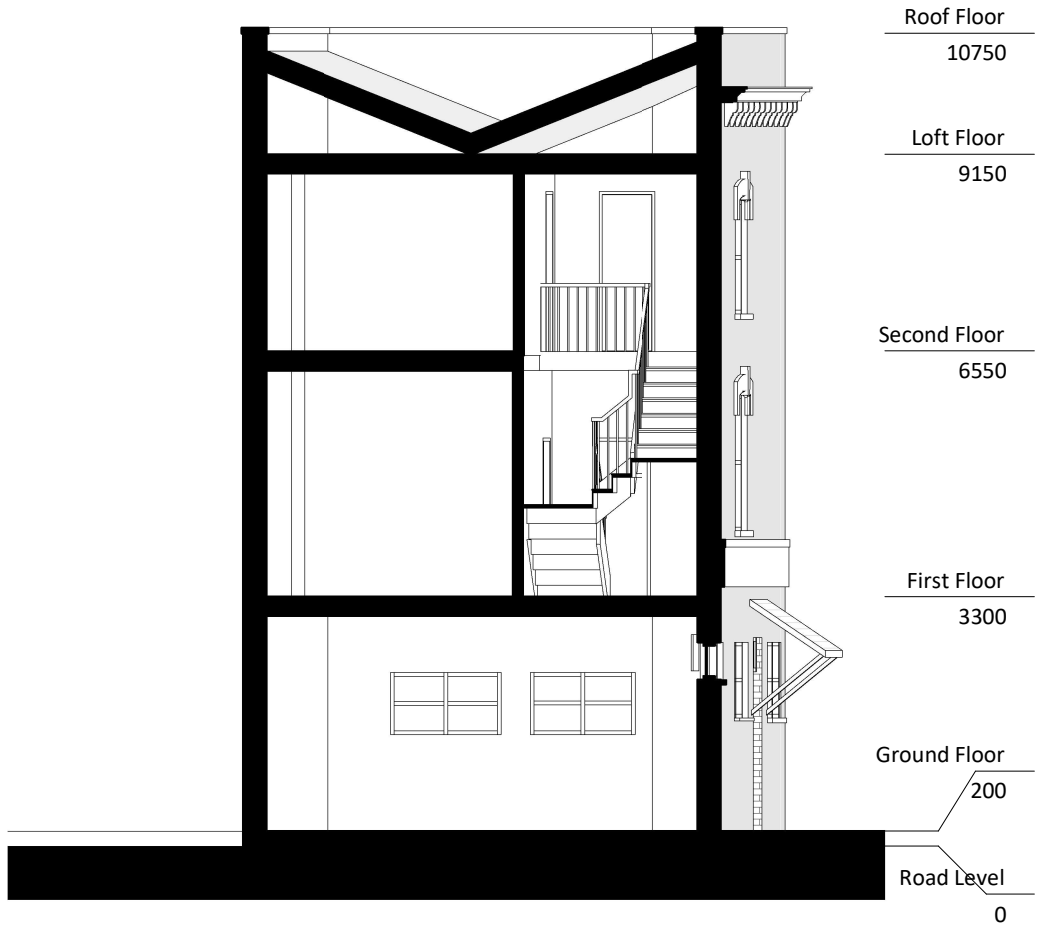

1 Section BB
1 : 100

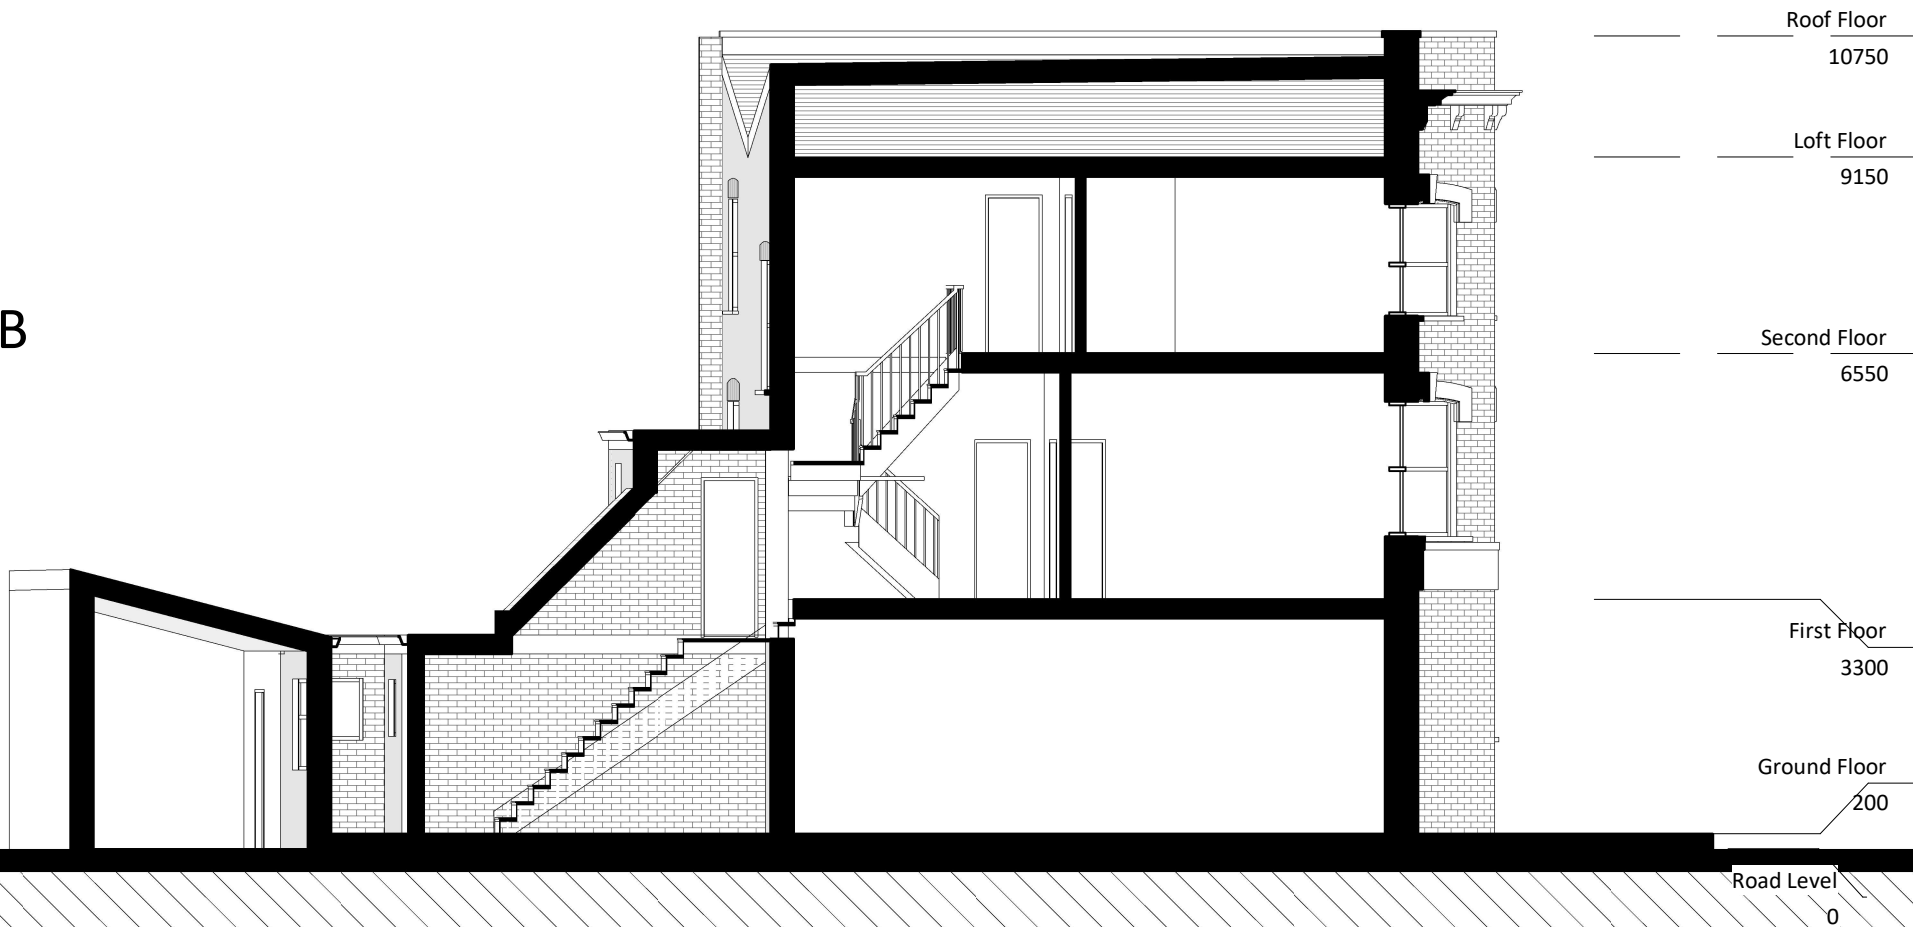


GENERAL NOTES:
ONLY SCALE OF DRAWINGS FOR PLANNING PURPOSES
ALL DIMENSIONS ARE TO BE CHECKED ON SITE. INCONSISTENCIES ARE TO BE REPORTED TO DIMENSIONS IMMEDIATELY.
COPYRIGHT OF PLANNING DIMENSIONS LTD

PROJECT TITLE
2b Vartry Rd- London N15 6PT

CLIENT PROJECT NO
E K 0613

DRAWING TITLE SCALE (@ A3)
Existing Section AA and BB 1 : 100

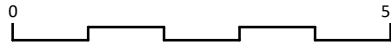

DRAWING NUMBER REV
EX - S001 -

Date Drawn by
11/01/2023 sanjay