




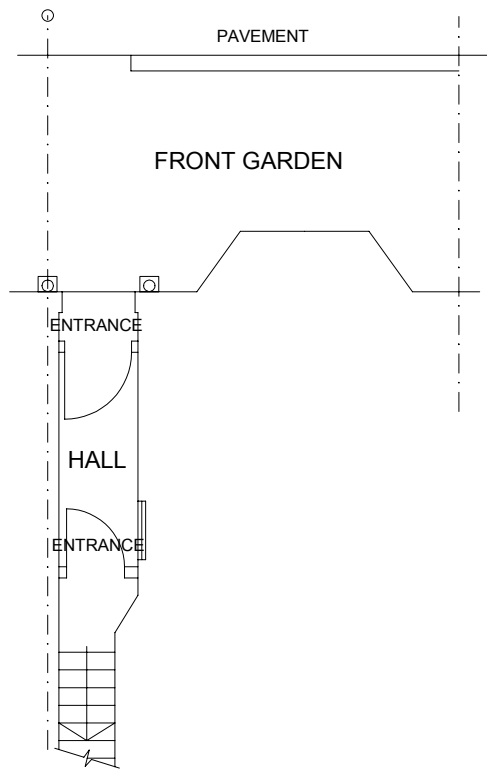


GROUND FLOOR

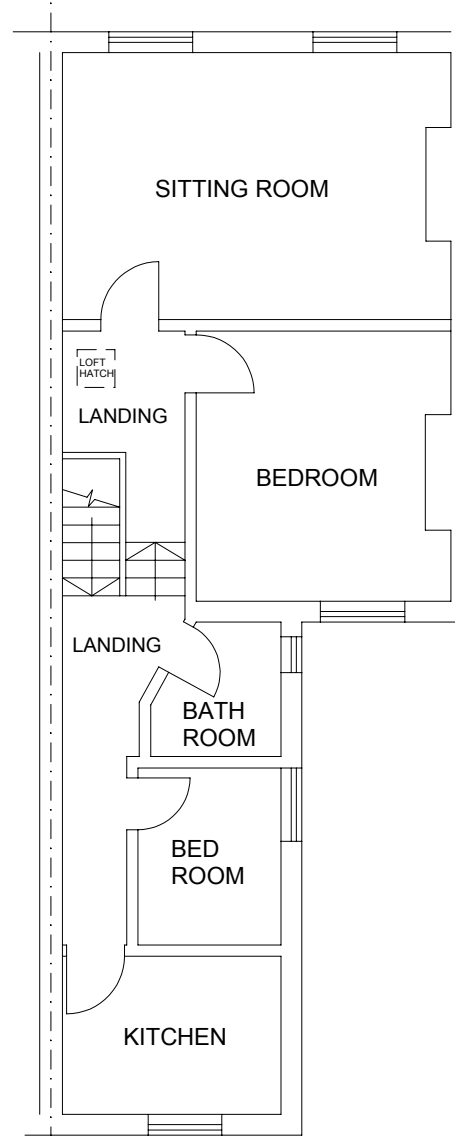


FIRST FLOOR

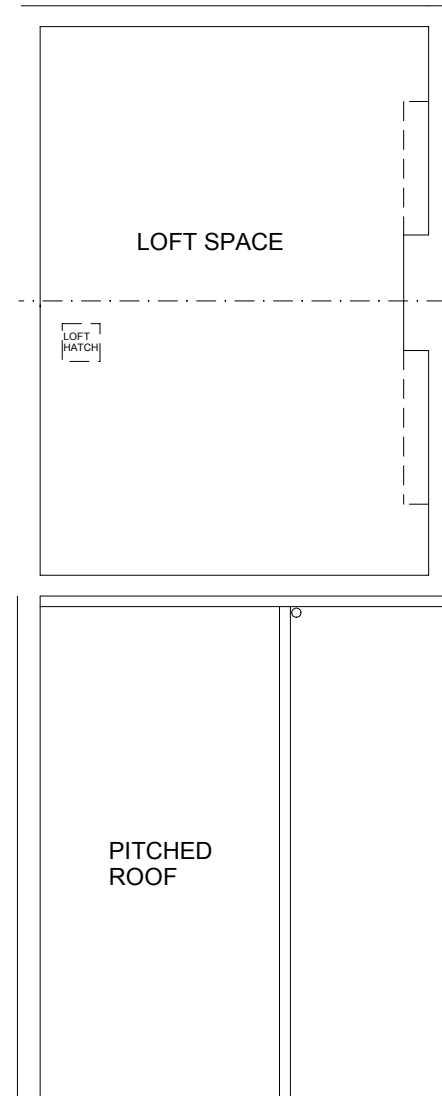

LOFT

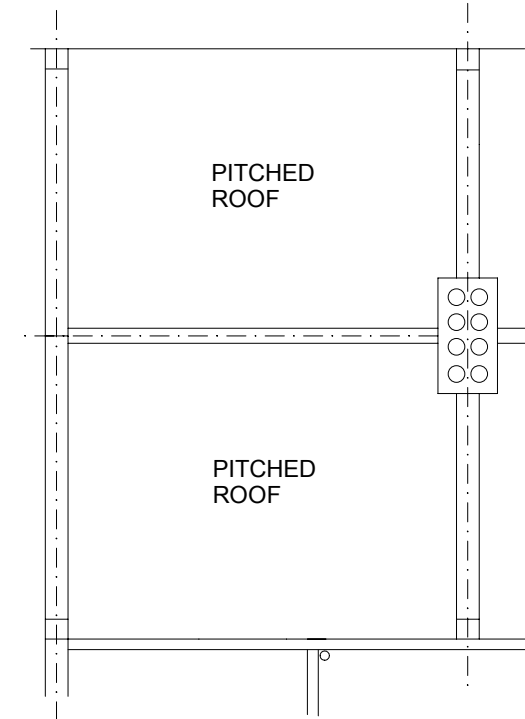

ROOF

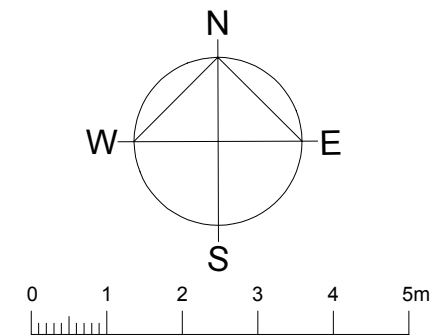

DAVID WILLIAMS
ARCHITECT

27 PROCTORS WAY, BISHOPS STORTFORD, HERTS CM23 3HF
TEL: 07963 673 427 - E-MAIL: dwilliamsarch@gmail.com

Client
ABBS + SHEREEN BEGUM

Project
**53a SIDNEY ROAD
LONDON
N22 8LT**

Drawing
EXISTING PLANS

SCALE 1:100 @ A3

DRAWING NO. SR-01a DATE 12.05.2023