




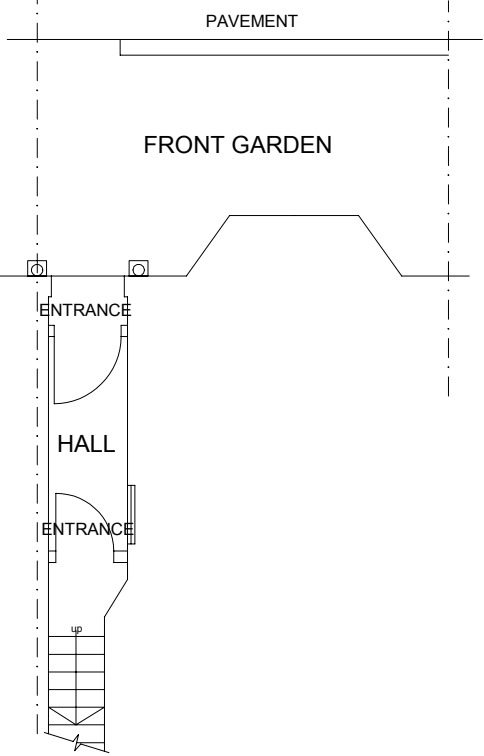


GROUND FLOOR

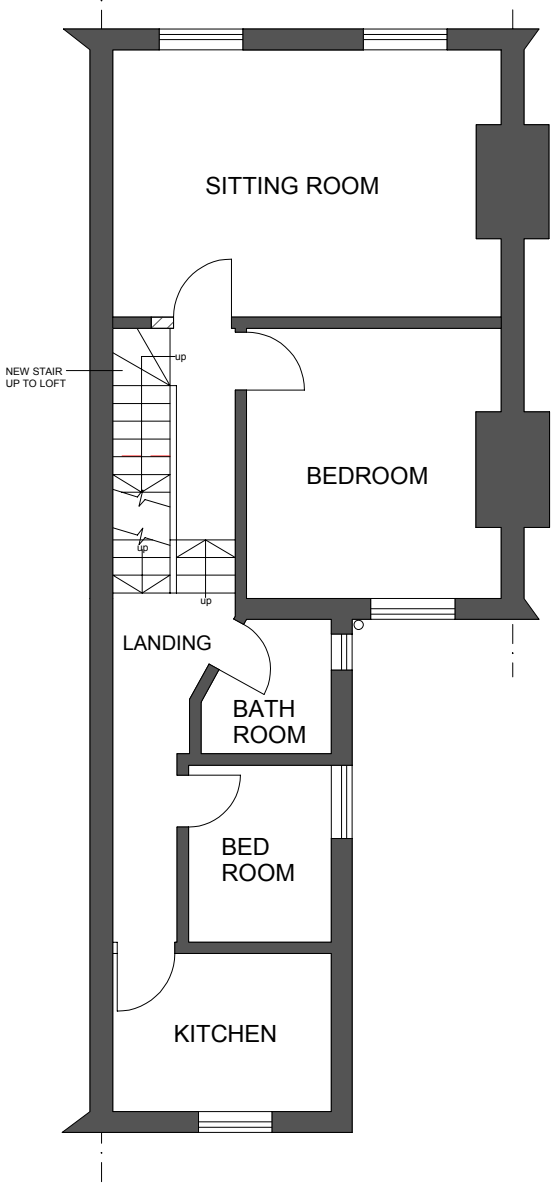

FIRST FLOOR

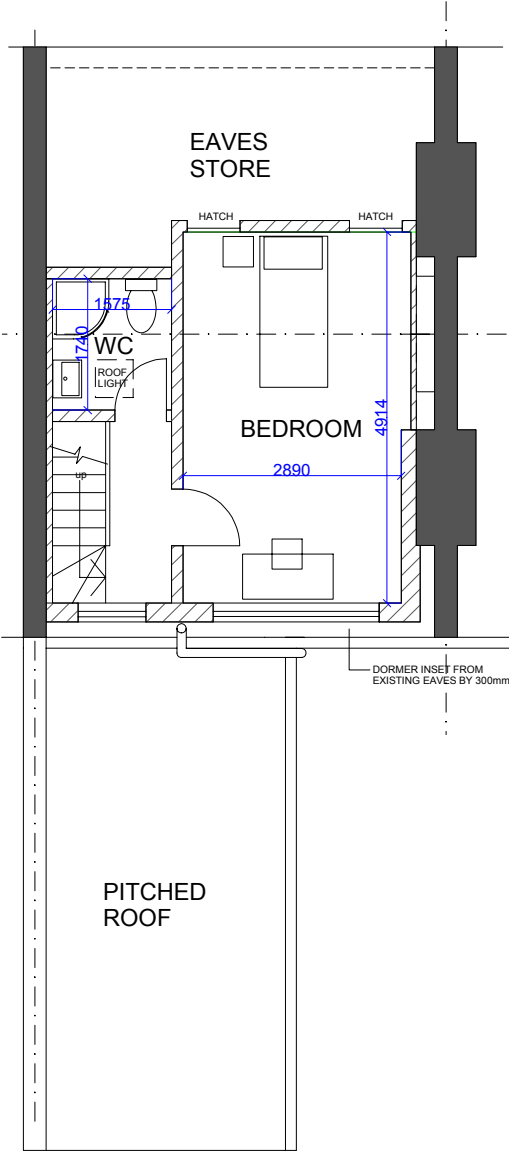

LOFT

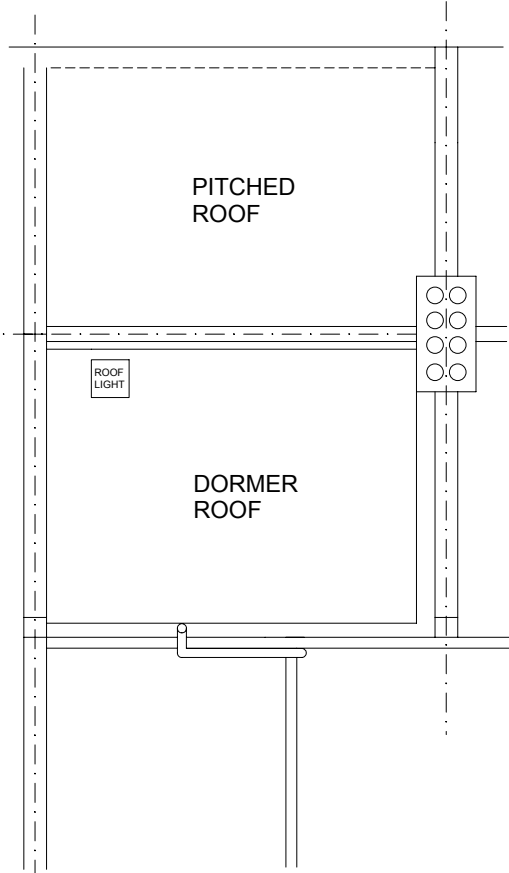


ROOF

EXISTING WALLS

PROPOSED WALLS

ALL DIMENSIONS TO BE VERIFIED ON SITE

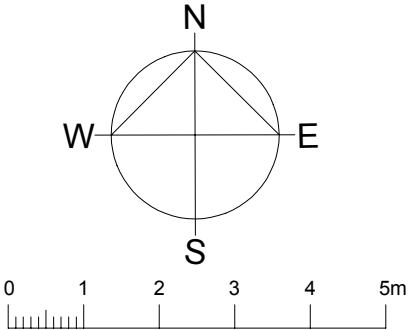

DAVID WILLIAMS

ARCHITECT

27 PROCTORS WAY, BISHOPS STORTFORD, HERTS CM23 3HF
TEL: 07963 673 427 - E-MAIL: dwilliamsarch@gmail.com

Client
ABBS + SHEREEN BEGUM

Project
53a SIDNEY ROAD
LONDON
N22 8LT

Drawing
PROPOSED PLANS

SCALE 1:100 @ A3

DRAWING NO. SR-02 DATE 12.05.2023