
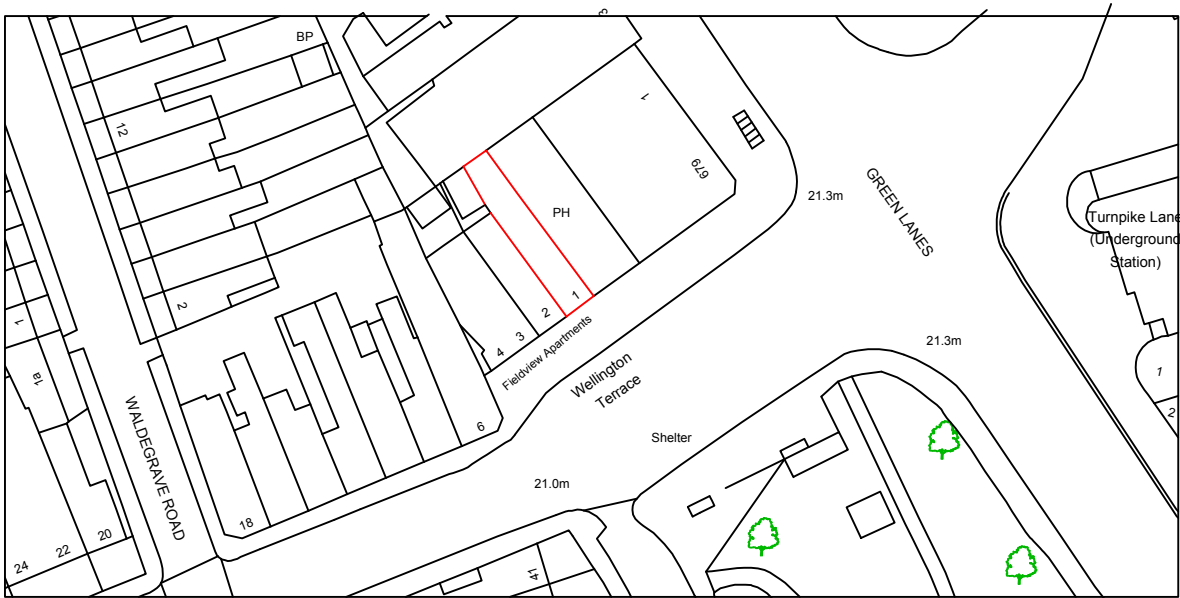



Site location plan

- -

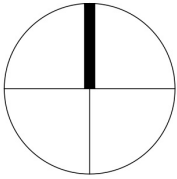


ADDRESS 1, Wellington Terrace, Turnpike Ln, London N8 0PX	Drawing 1	NORTH 	Scalebar Meters 0 10 20 30 40 50 5 15 25 35 45	
			SCALE 1:1250	Paper size A4


Exsisting site layout plan

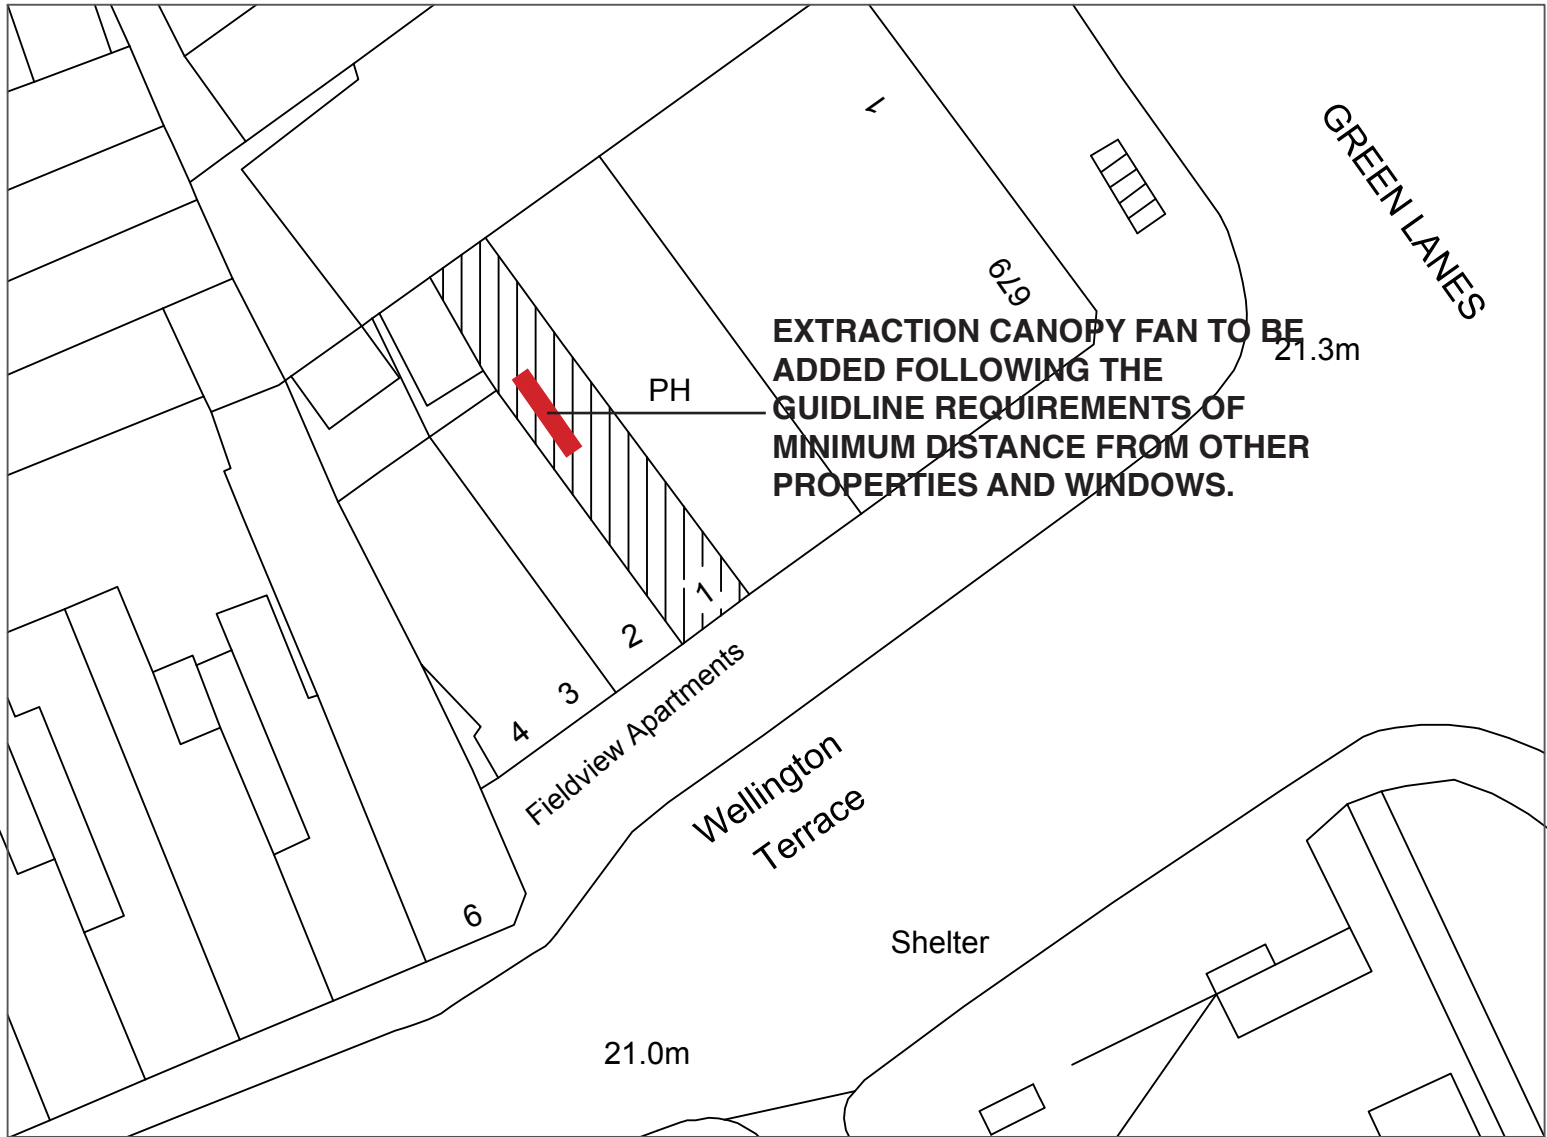


Proposed extrac-
tion canopy fan

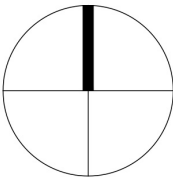
ADDRESS 1, Wellington Terrace, Turnpike Ln, London N8 0PX	Drawing 2	NORTH 	Scalebar Meters 0 10 20 30 40 50 5 15 25 35 45	
			SCALE 1:500	Paper size A4

Existing plan

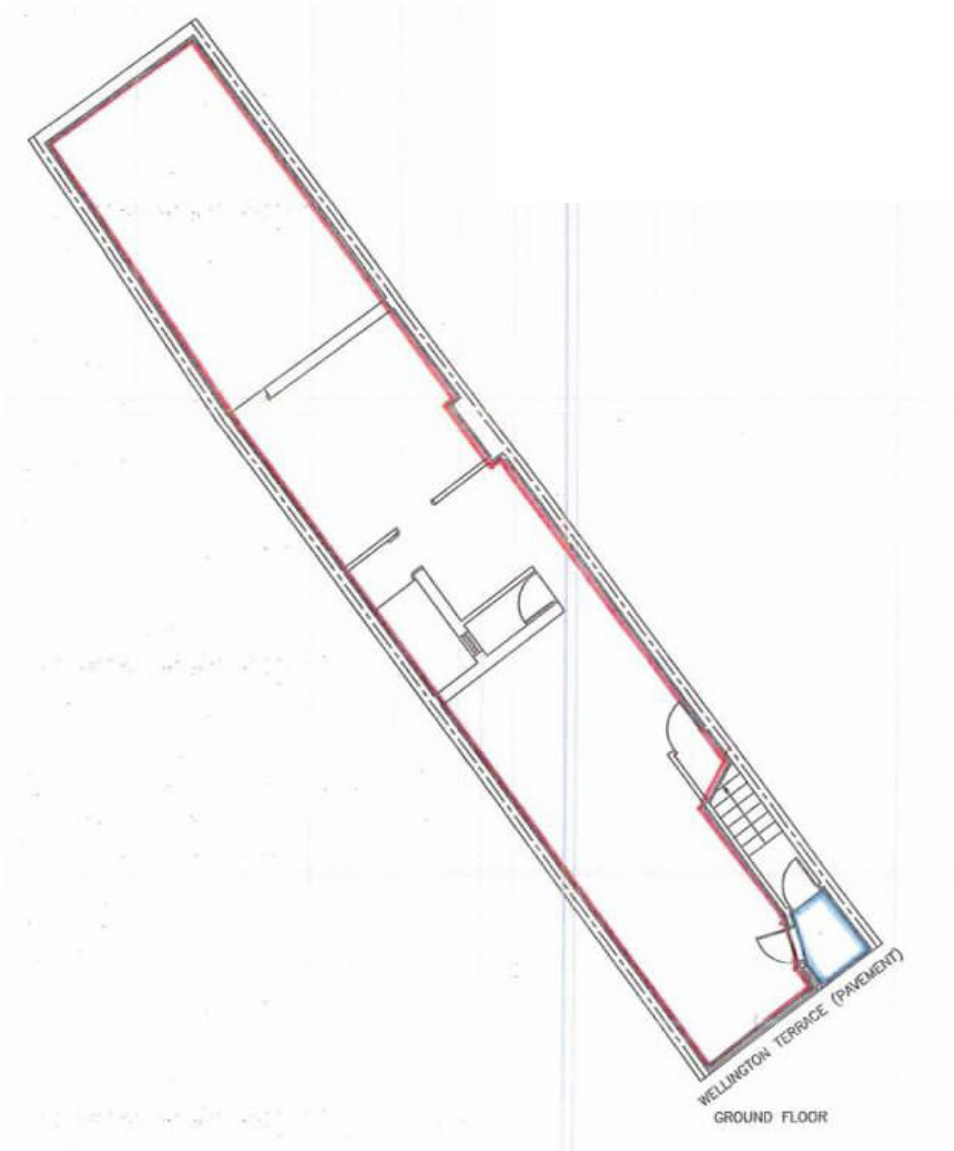

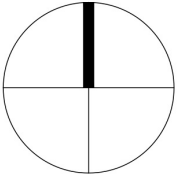ADDRESS 1, Wellington Terrace, Turnpike Ln, London N8 0PX	Drawing 3	NORTH 	Meters Scalebar 0 10 20 30 40 50 5 15 25 35 45	
			SCALE 1:200	Paper size A4


Proposed plan of the
extraction vent
structure

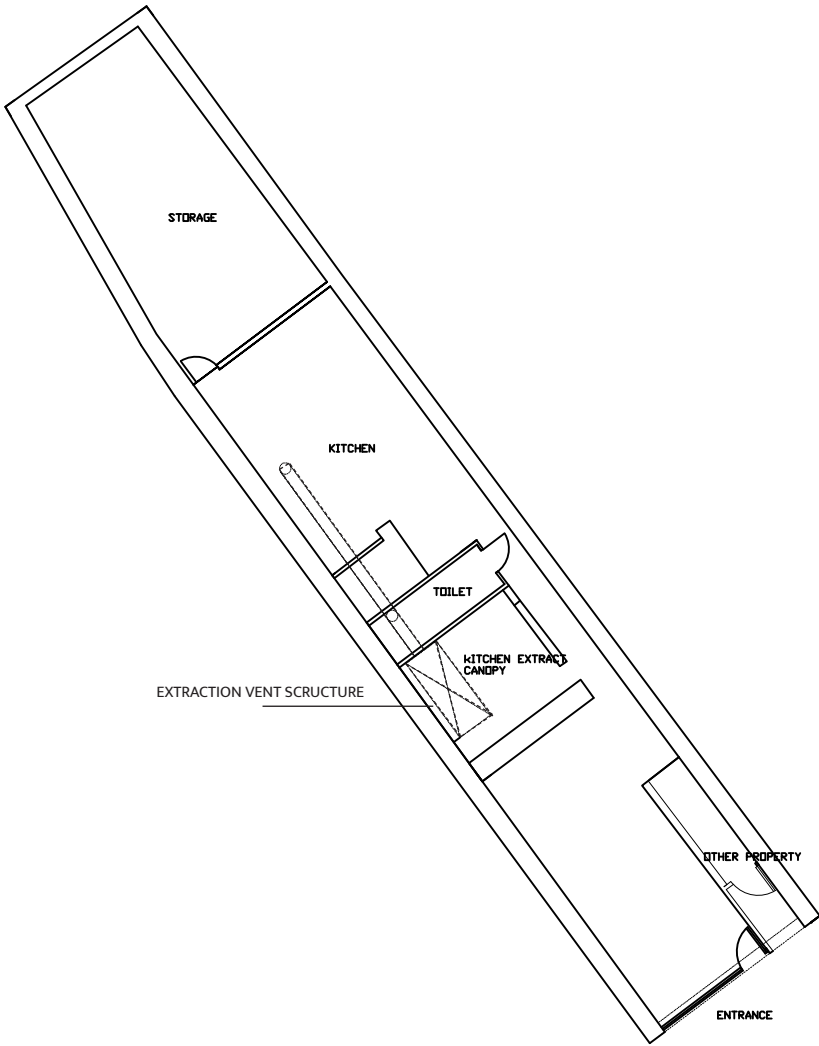


----- EXTRACTION VENT STRUCTURE

ADDRESS 1, Wellington Terrace, Turnpike Ln, London N8 0PX	Drawing	NORTH	Meters Scalebar 0 10 20 30 40 50 5 15 25 35 45	
			SCALE 1:200	Paper size A4

Proposed elevations
of the extraction vent
structure


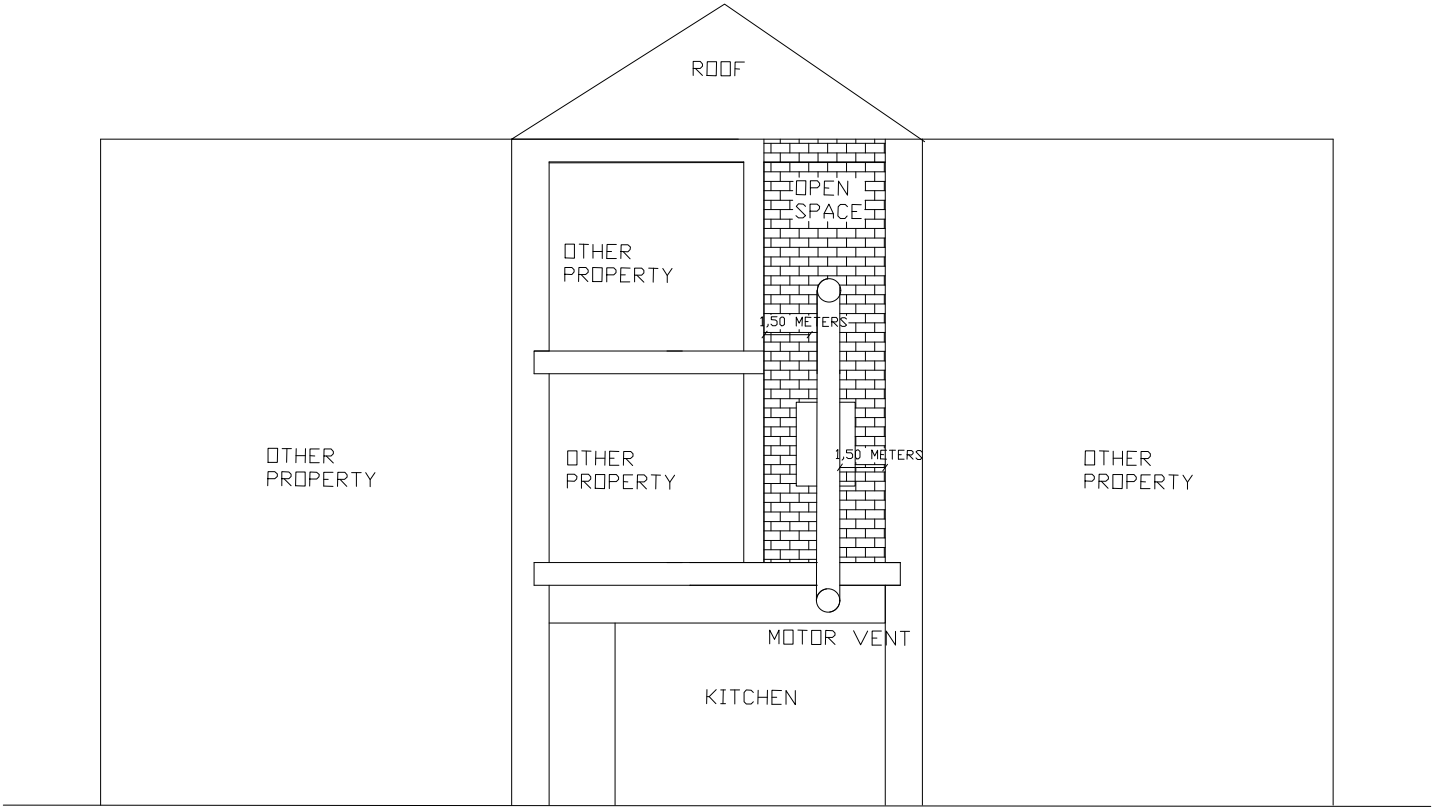


SECTION AA

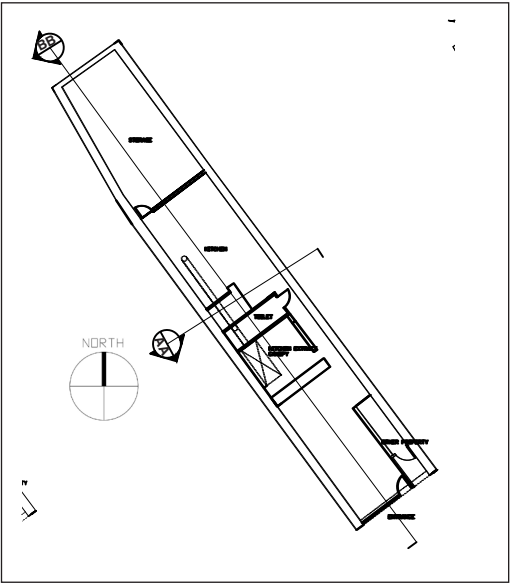

ADDRESS 1, Wellington Terrace, Turnpike Ln, London N8 0PX	Drawing 5		Meters Scalebar 0 10 20 30 40 50 5 15 25 35 45	
			SCALE 1:100	Paper size A4


Proposed
elevations of the
extraction vent
structure

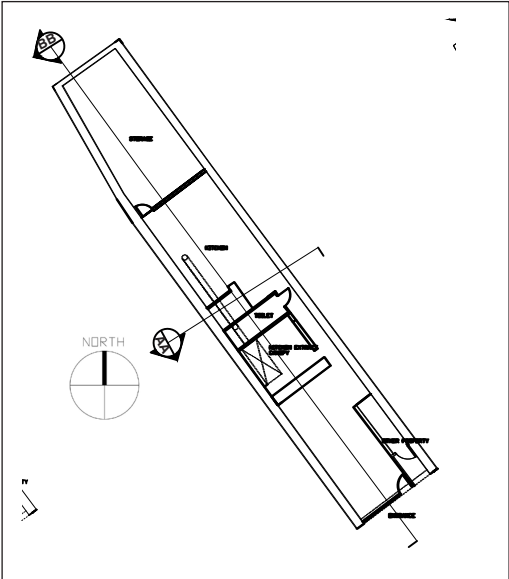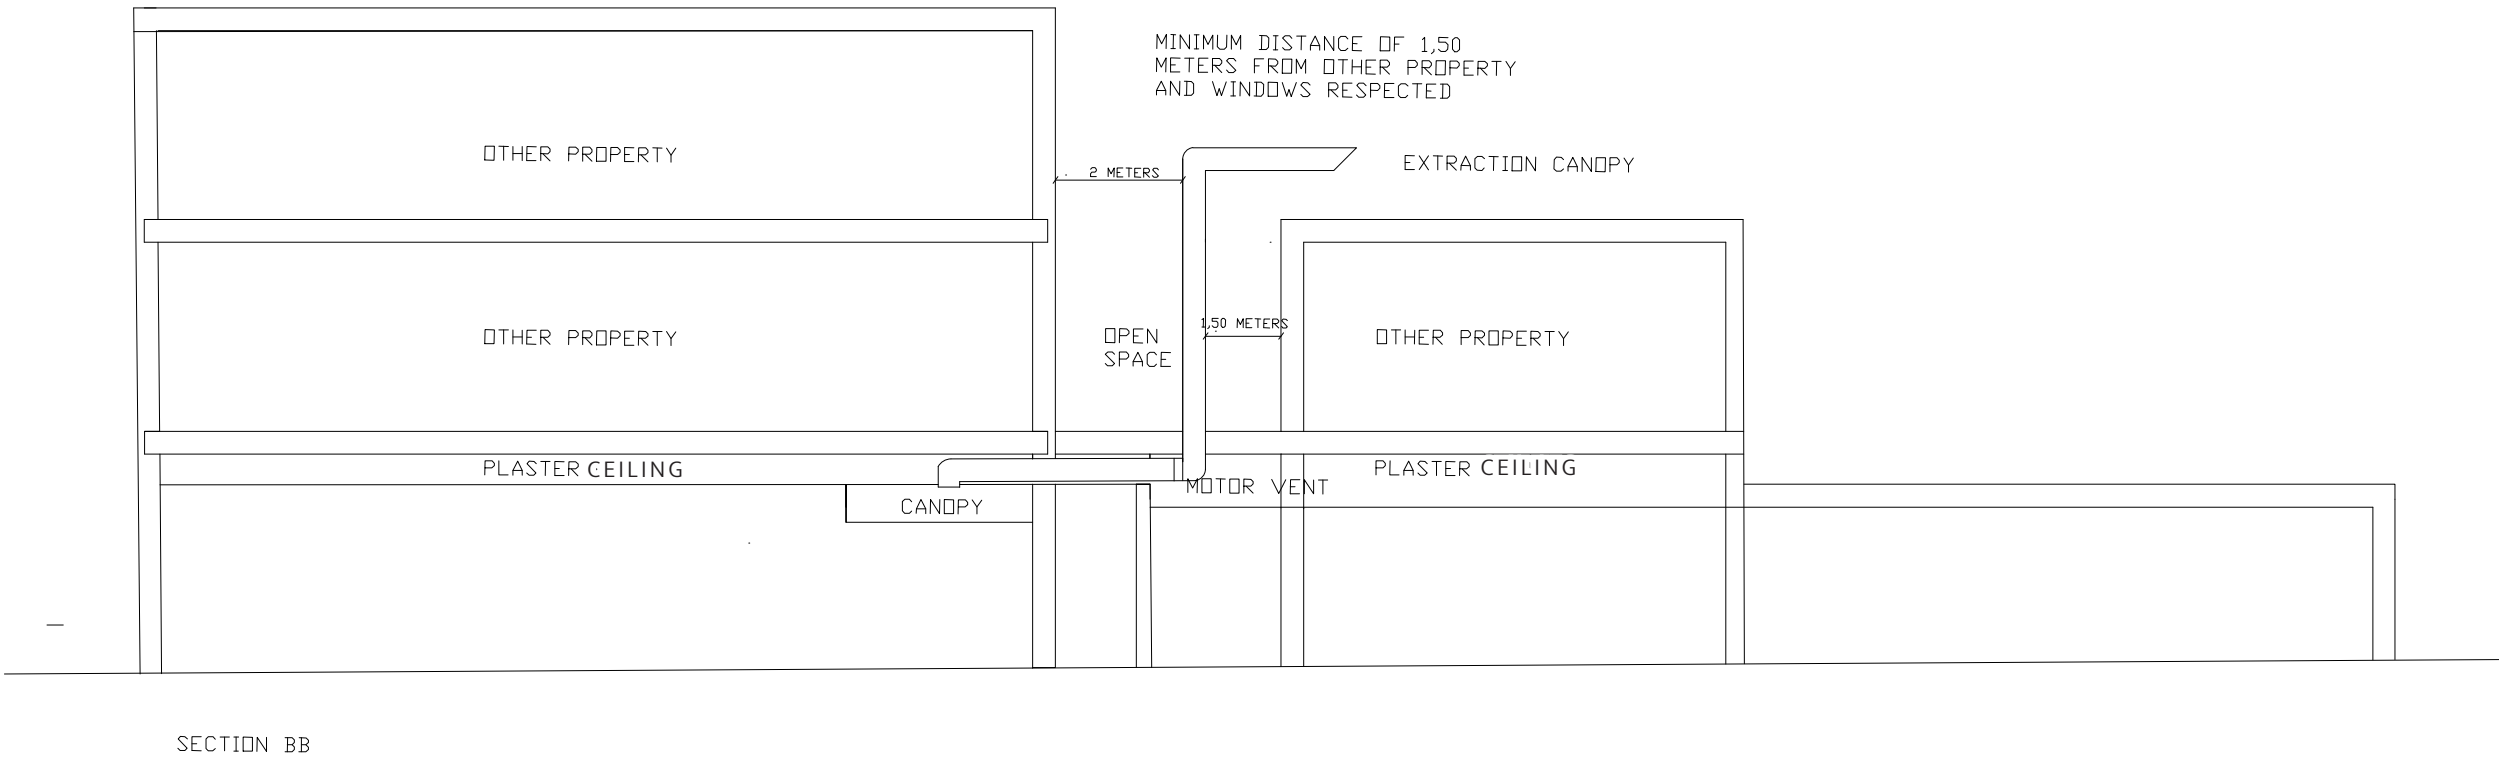

ADDRESS
1, Wellington Terrace,
Turnpike Ln, London
N8 0PX

Drawing 6

Scalebar

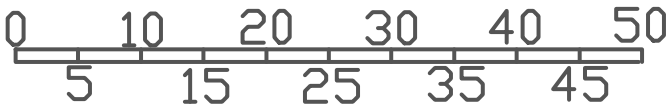

SCALE
1:200

Paper size
A2