




STREET VIEW



VIEW FROM SERVICE ROAD




BIN AND CYCLE STORAGE EXAMPLE

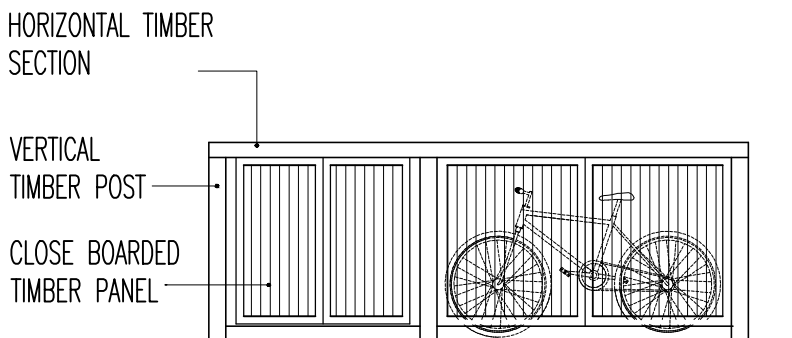

BIN AND CYCLE STORAGE ELEVATION



SLATTED TIMBER FENCE EXAMPLE

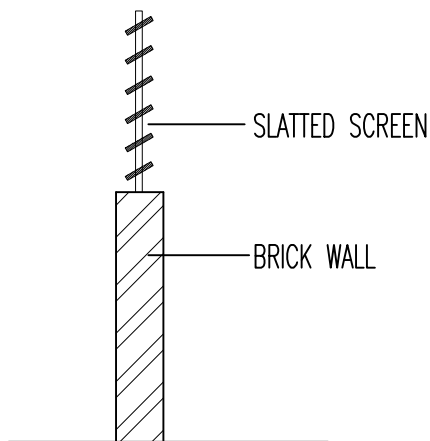

SLATTED TIMBER FENCE SECTION

ISSUED FOR PLANNING PERMISSION ONLY

THE COPYRIGHT OF THIS DRAWING BELONGS TO THE ARCHITECT AND MAY NOT BE ALTERED WITHOUT THE ARCHITECT'S WRITTEN CONSENT

BUILDING REGULATION APPROVAL IS REQUIRED PRIOR TO CONSTRUCTION COMMENCING THE CONTRACTOR IS TO CHECK ALL DIMENSIONS ON SITE PRIOR TO CONSTRUCTION COMMENCING AND REPORT ANY DISCREPANCIES TO THE ARCHITECT

REV	DATE	DESCRIPTION

WWW.IBIDESIGN.COM

IBI DESIGN ASSOCIATES

CHARTERED ARCHITECTS AND DESIGNERS
59 CHELMSFORD ROAD, LONDON N14 5PY
T: 020 8447 8434 F: 020 8447 8448
e-mail: ibides@aol.com

PROJECT 36 DEVONSHIRE HILL LANE, LONDON N17 7NG

DRAWING TITLE
MISCELLANEOUS DETAILS

SCALE NTS @ A3 DATE JUNE 2023

PROJECT No.
HA/36/PP04