




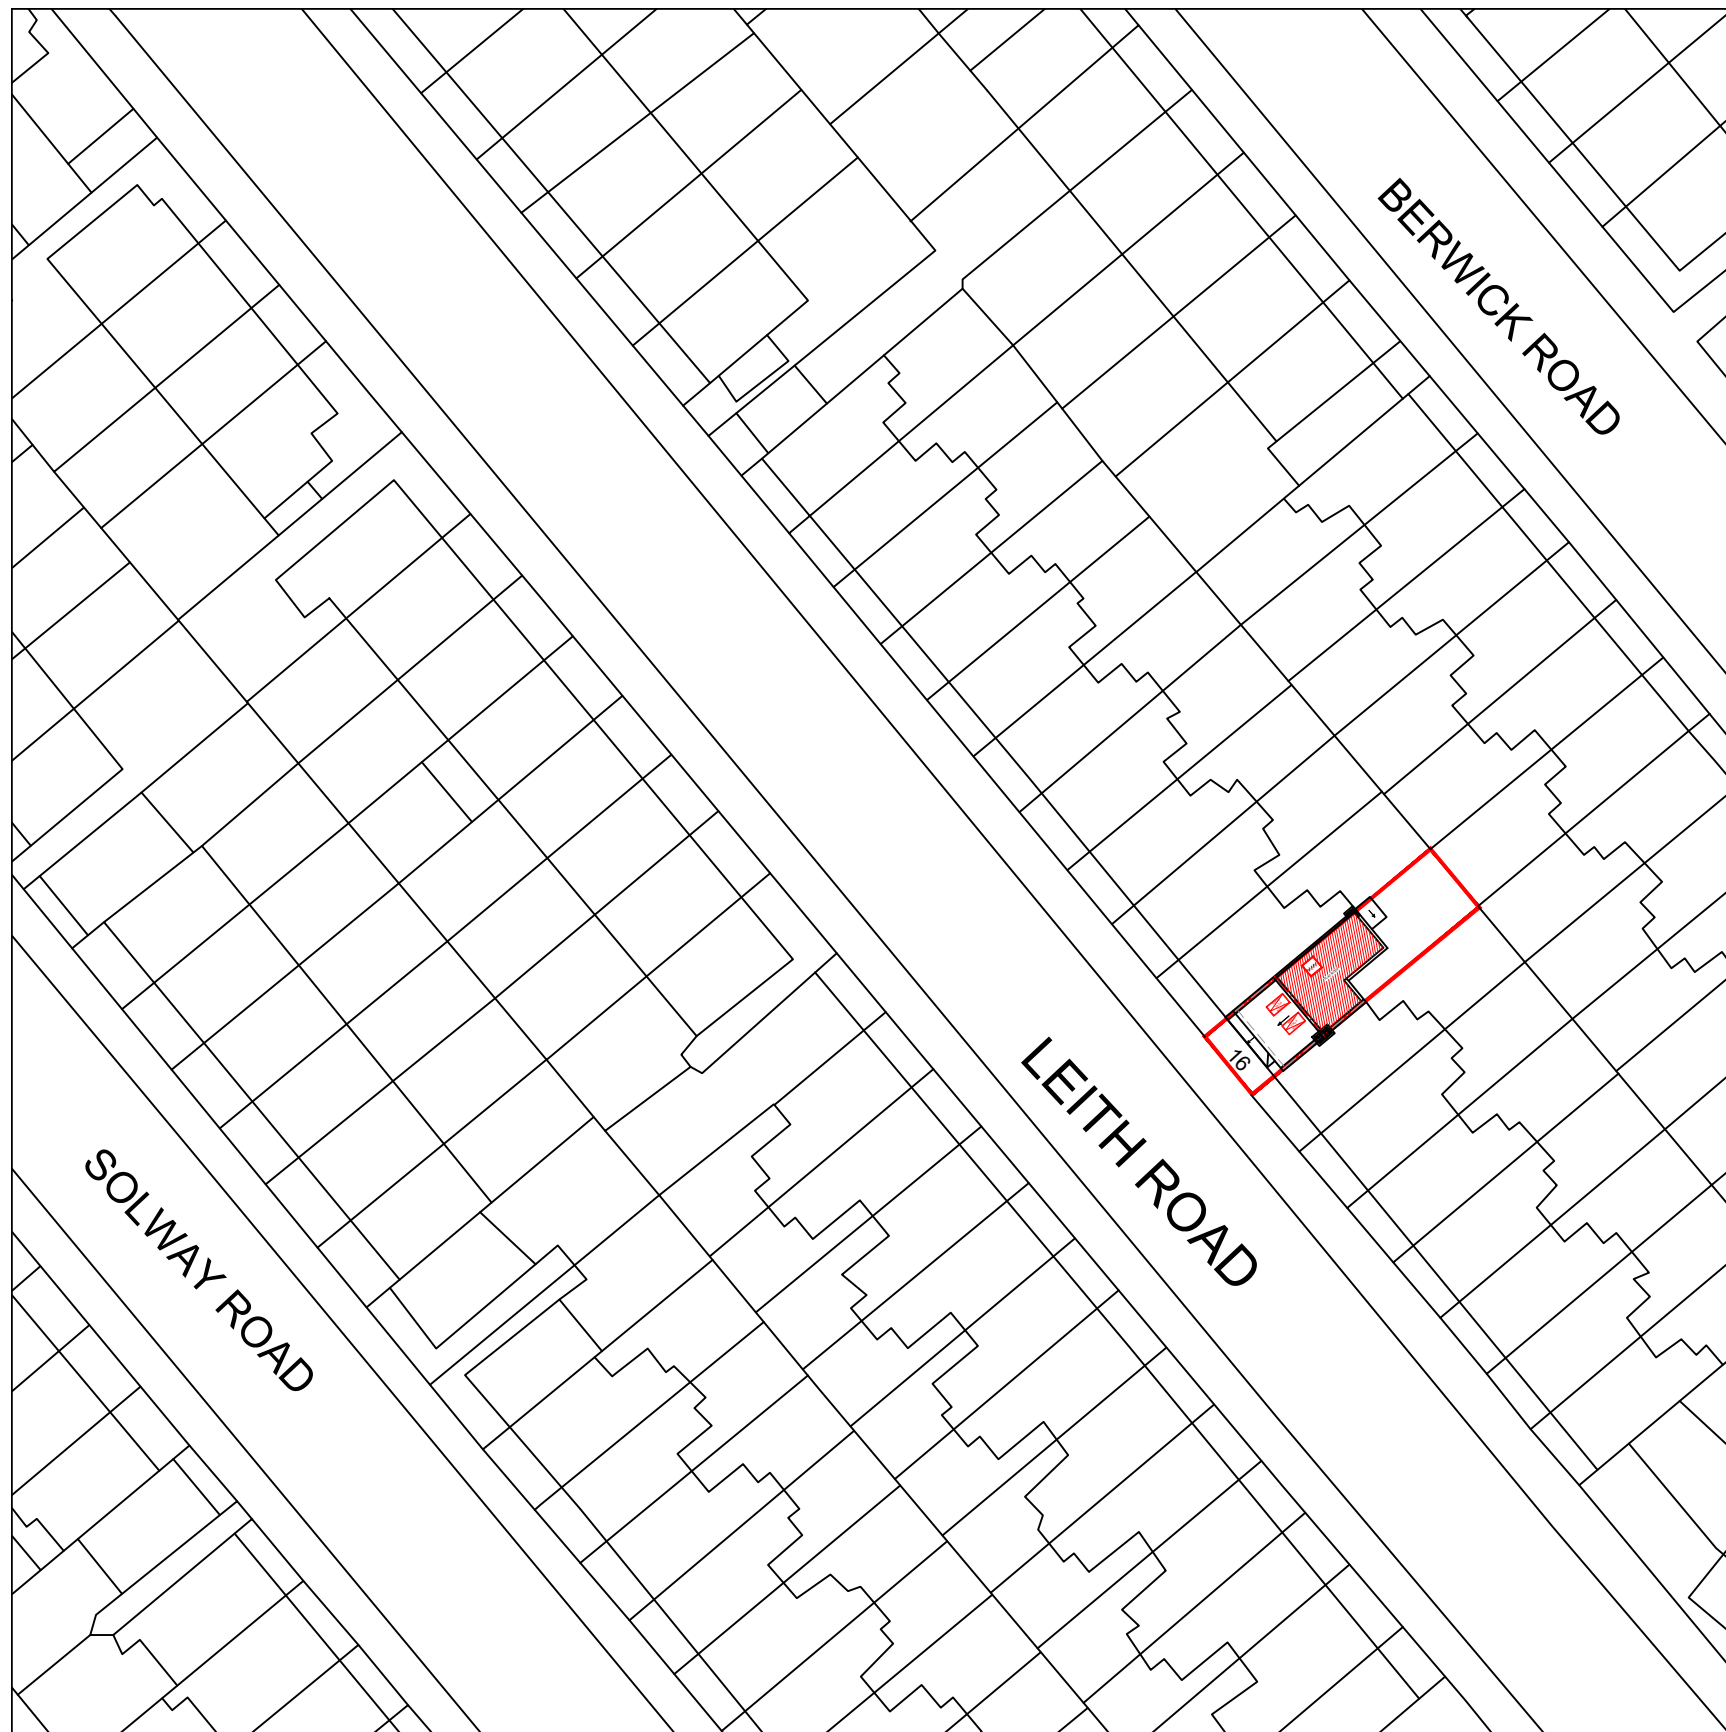

BLOCK PLAN
SCALE 1:500

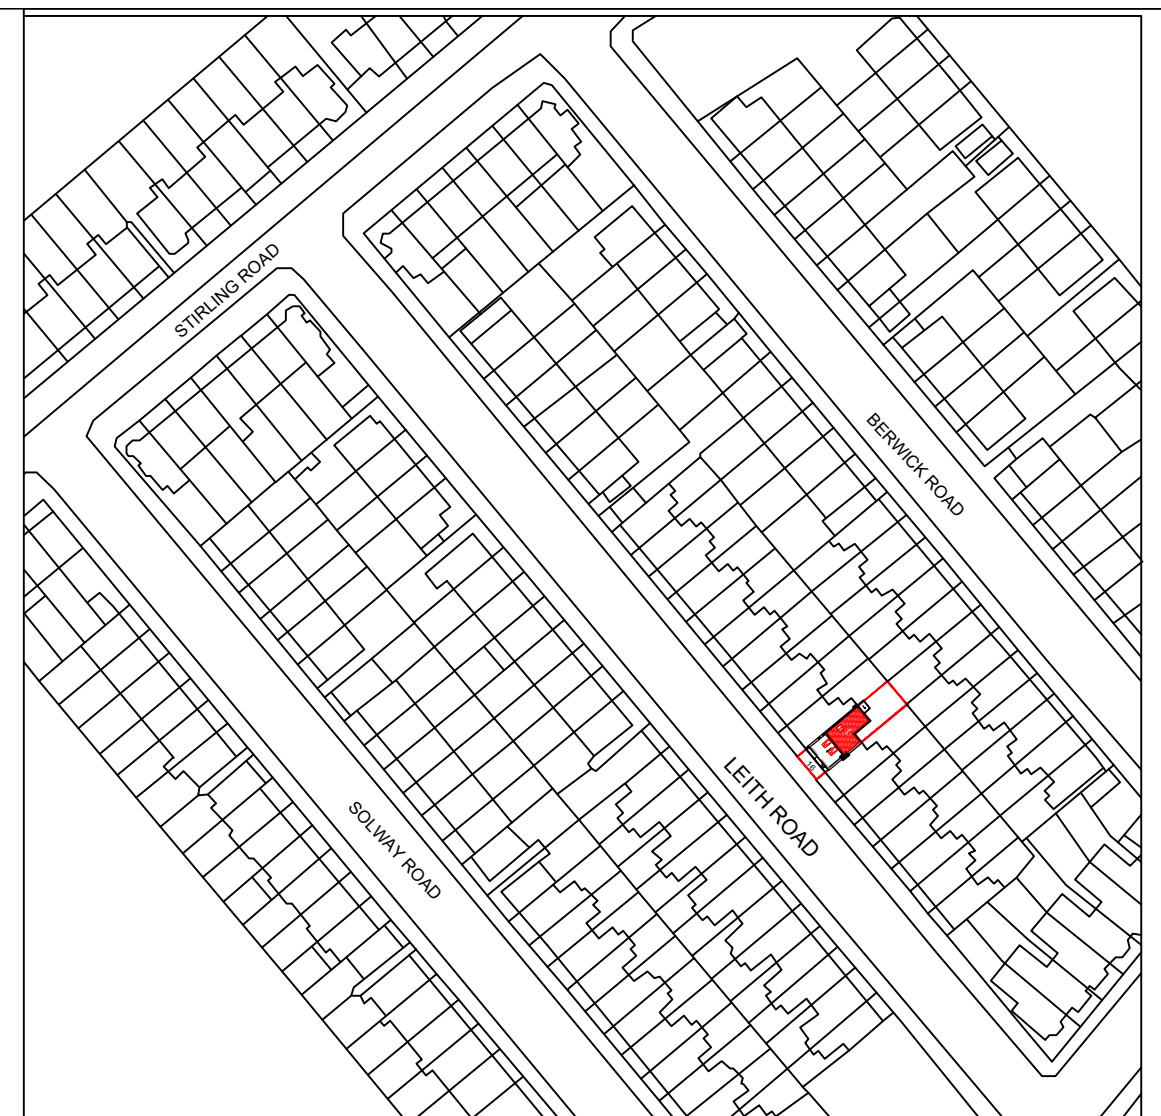

LOCATION PLAN
SCALE 1:1250

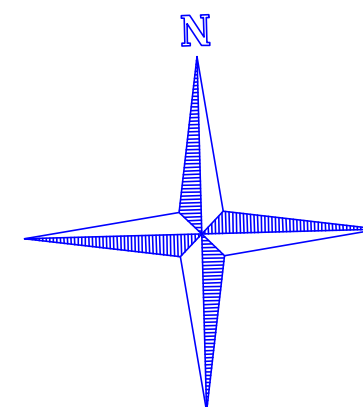

www.FastPlansUK.co.uk

Project: Loft Conversion with
Dormer to Rear.

Address: 16 LEITH ROAD N22 5QA

Scale: 1:500 @ A3	Dwg. no: A09
Drawn by: O.B.S	Date Drawn: 17-JUNE-2023

For Drawings Tel: 020 3542 1777

E-mail: plans@FastPlansUK.co.uk