


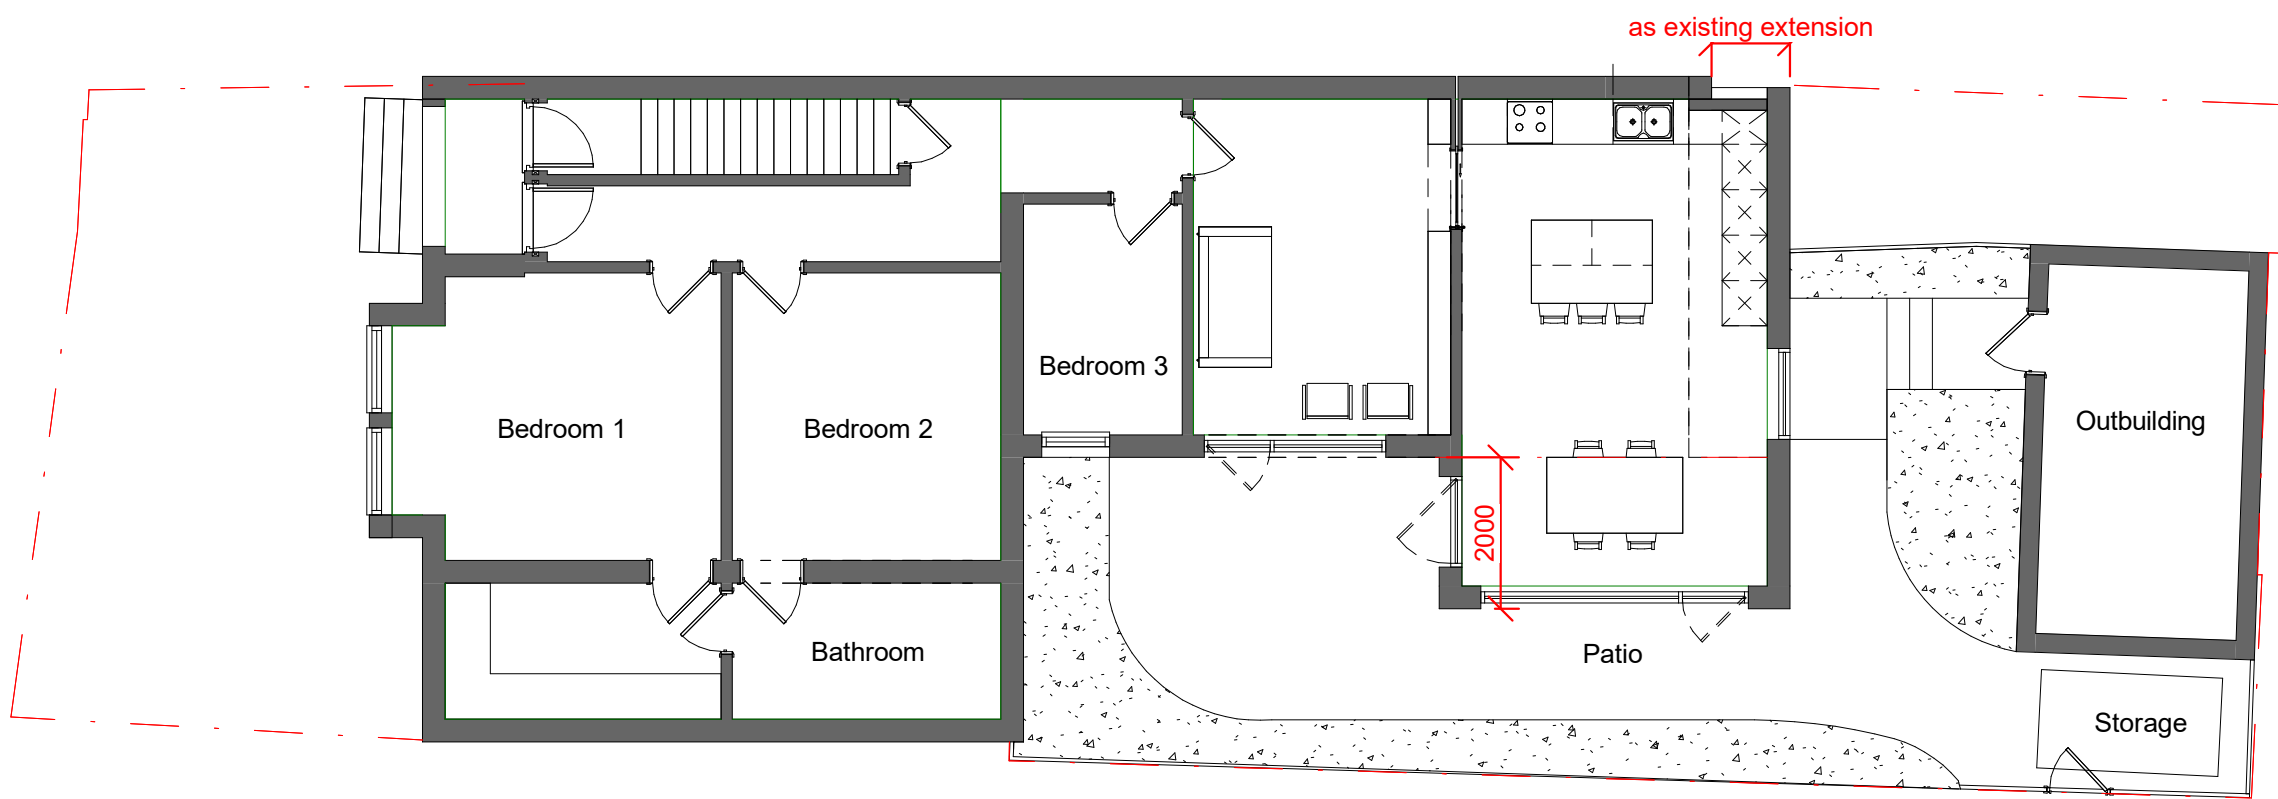

Notes

All dimensions are to be checked prior to construction and any discrepancies are to be identified to the Architect.
Copyright reserved.

Revisions

Status

Client

Private Client

Project

33 Albert Road

Title

Proposed Plan

Scale	Size	Date	Drawn	Checked
1 : 100	A3	20/04/23		MS

OHMA
Architecture

www.ohmaarchitecture.co.uk

Drawing No. Rev.

020