
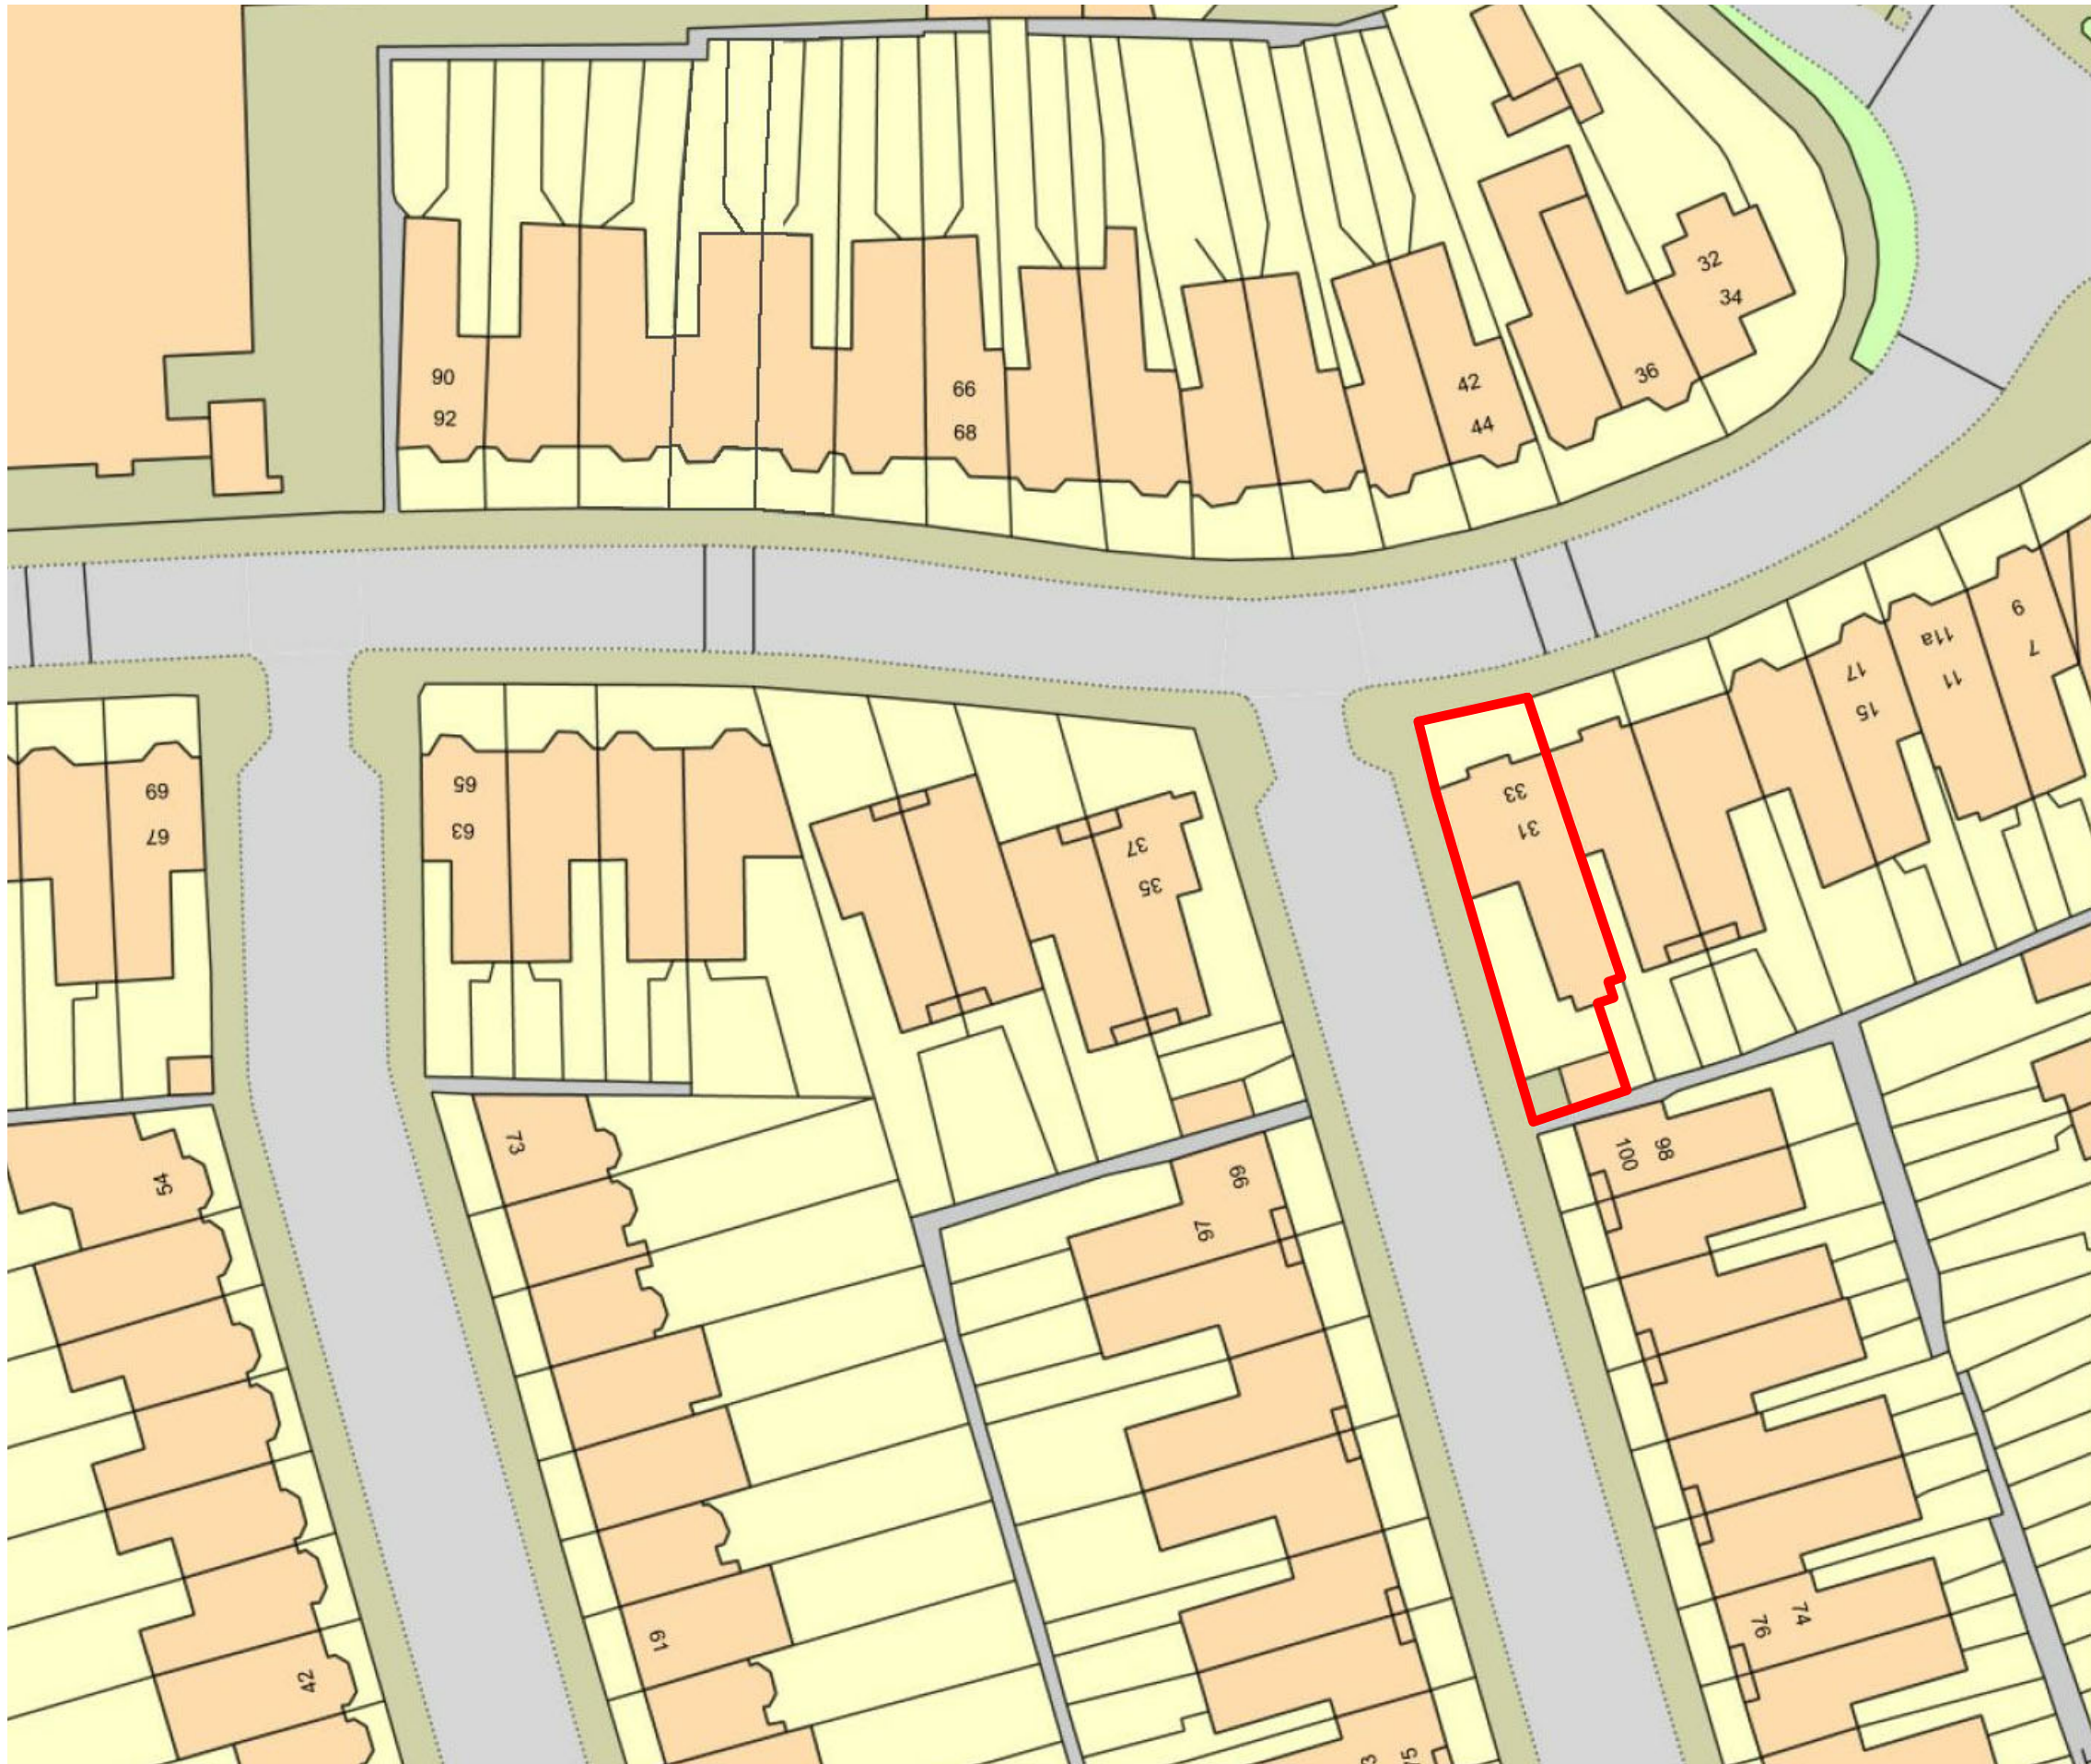


Notes

All dimensions are to be checked prior to construction and any discrepancies are to be identified to the Architect.
Copyright reserved.

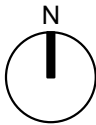

Revisions

Status

Client

Private Client

Project

33 Albert Road

Title

Block Plan

Scale	Size	Date	Drawn	Checked
1 : 500	A3	01/07/23		MS

OHMA
Architecture

www.ohmaarchitecture.co.uk

Drawing No.

001

Rev.