

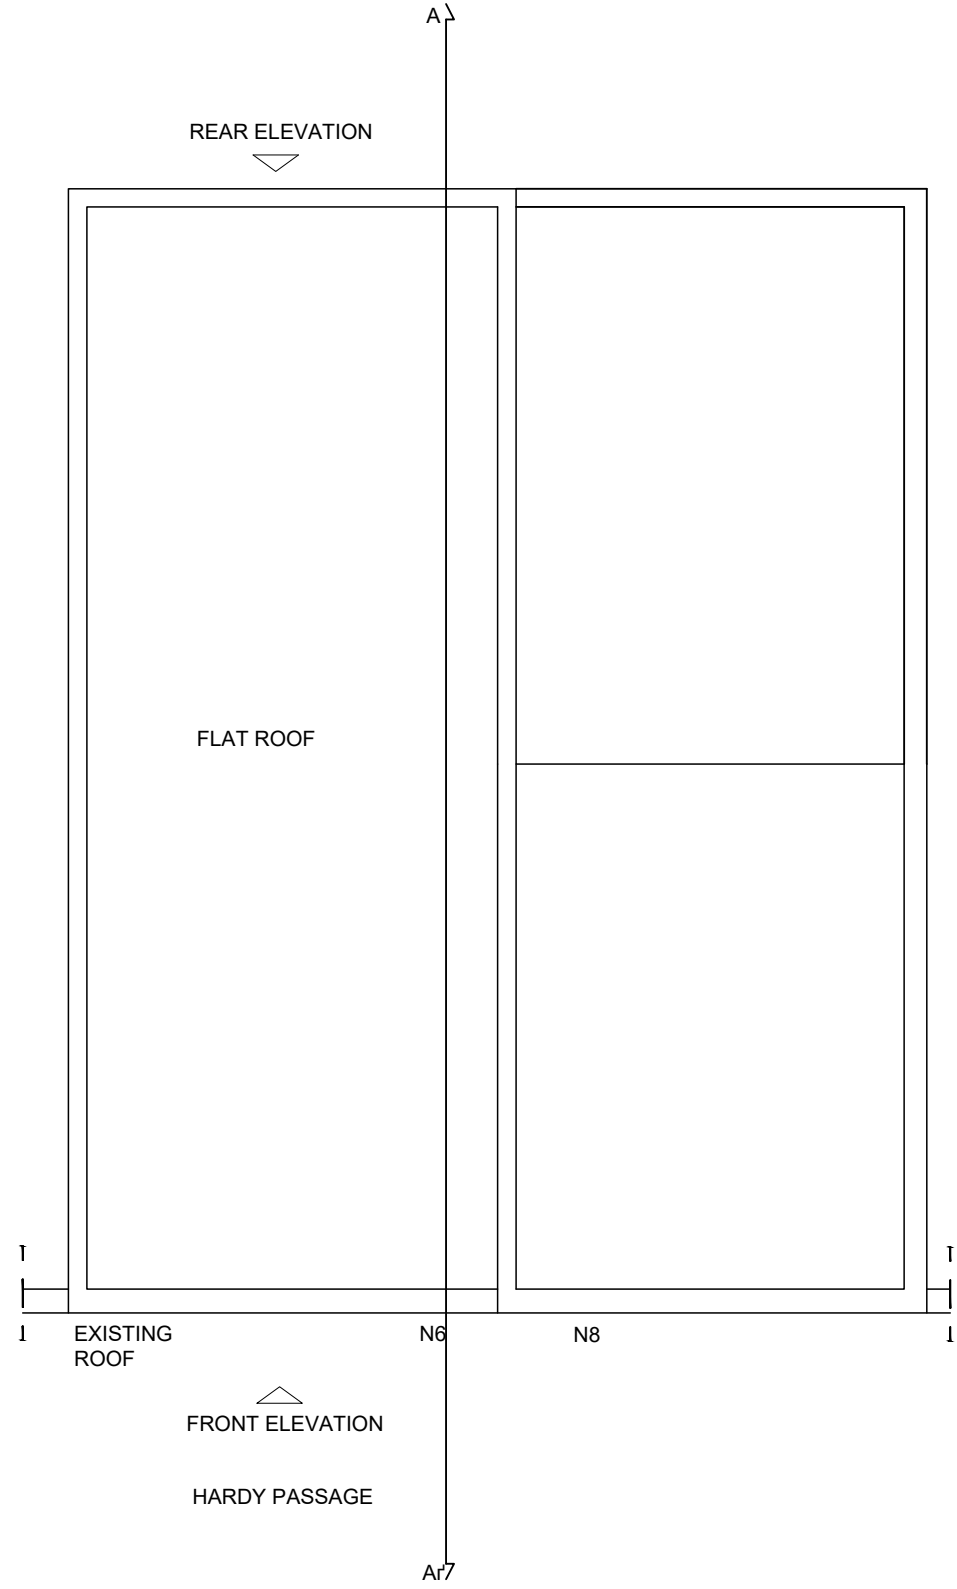
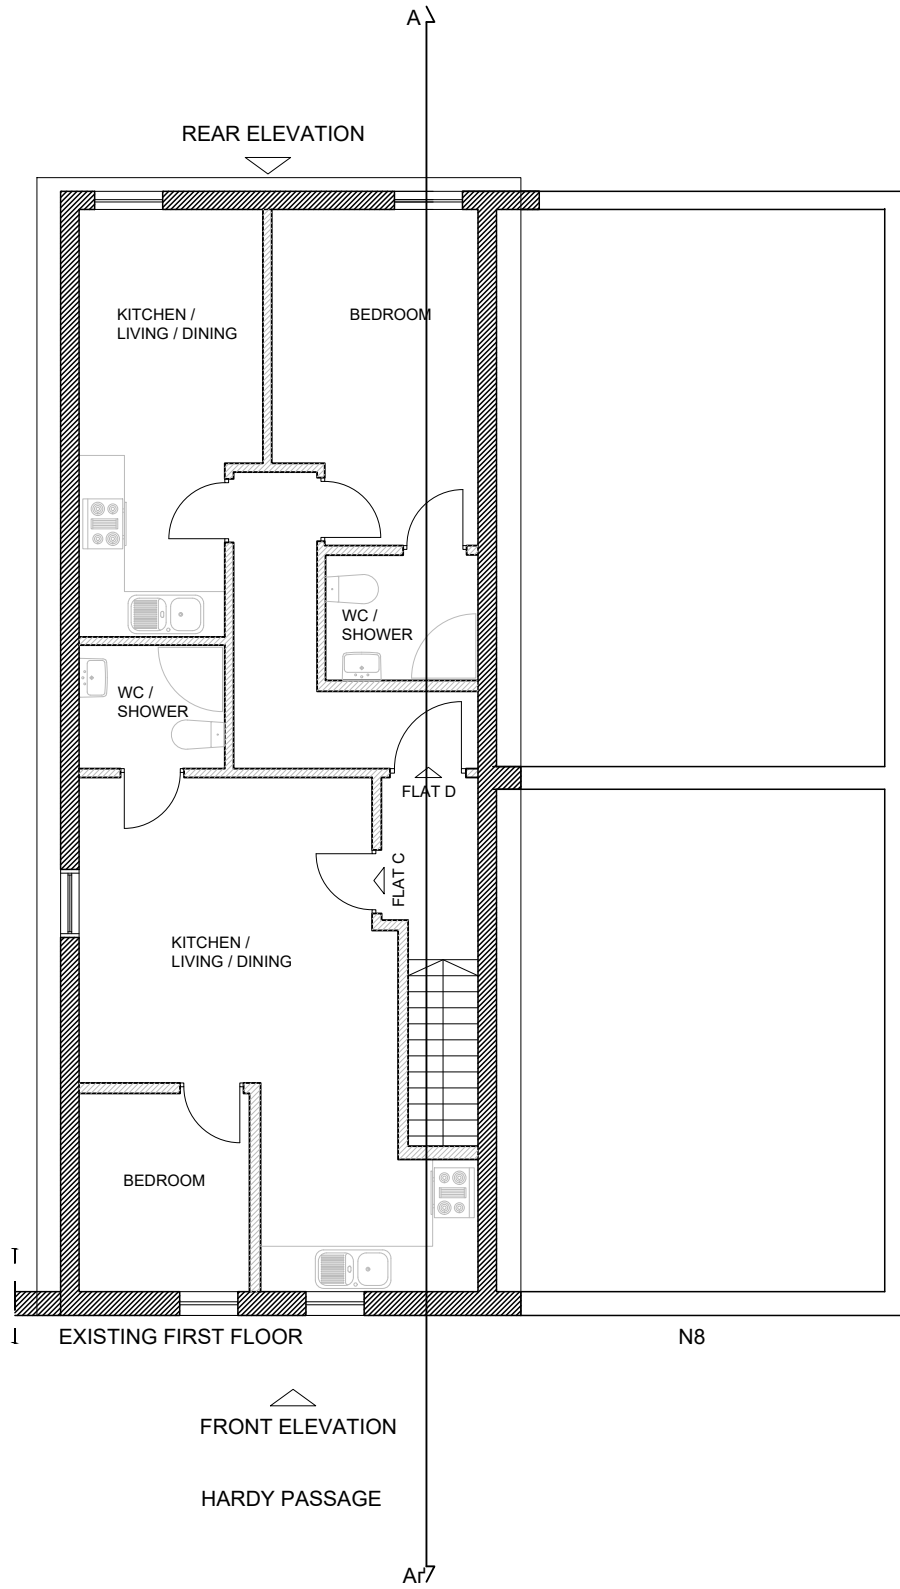
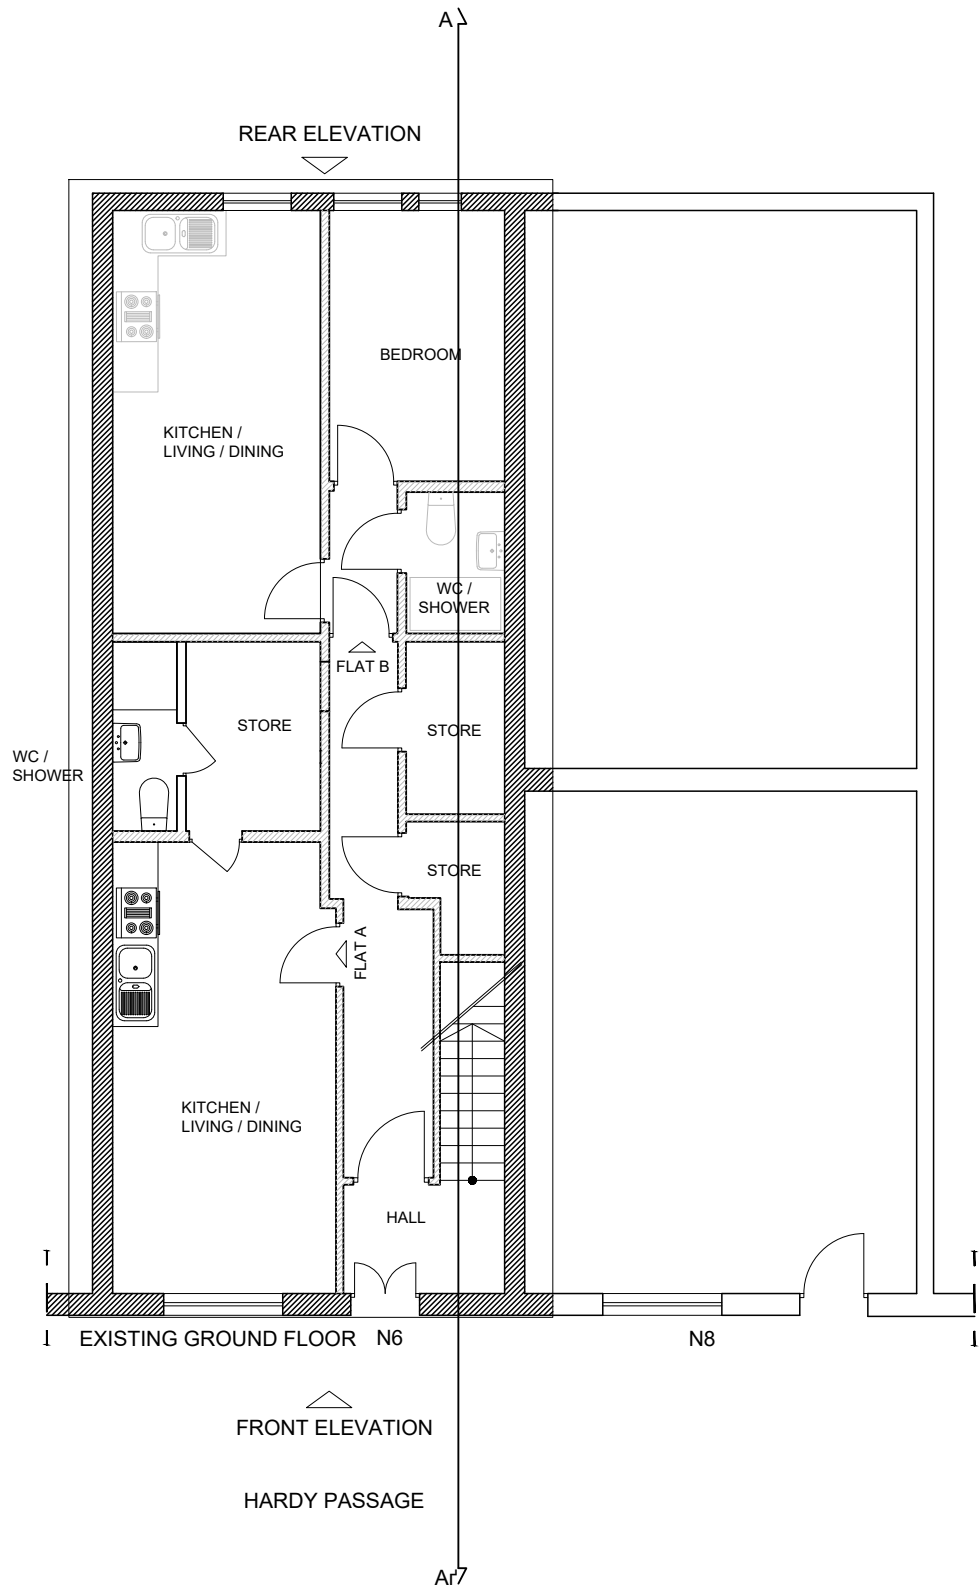


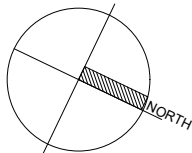

A3 SHEET

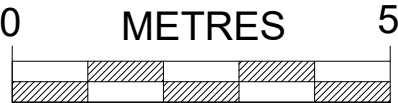

				LOREN DESIGN LTD ARCHITECTS 30 VALLANCE ROAD, LONDON, N22 7UB MOB:07932724180 email: richard@lorendesign.com	PROJECT: 6 HARDY PASSAGE WOOD GREEN N22 5NZ	DRAWN: RAL CHECKED: - SHEET OF: - PROJECT NO: 1342-22-6	DATE: JUNE 2023 SCALE: 1:100@A3 STATUS: PLANNING DRAWING NO. PL/01 REV. -
Rev.	Date		By	CLIENT: HERMITAGE PROPERTY GROUP	TITLE: EXISTING PLANS		