


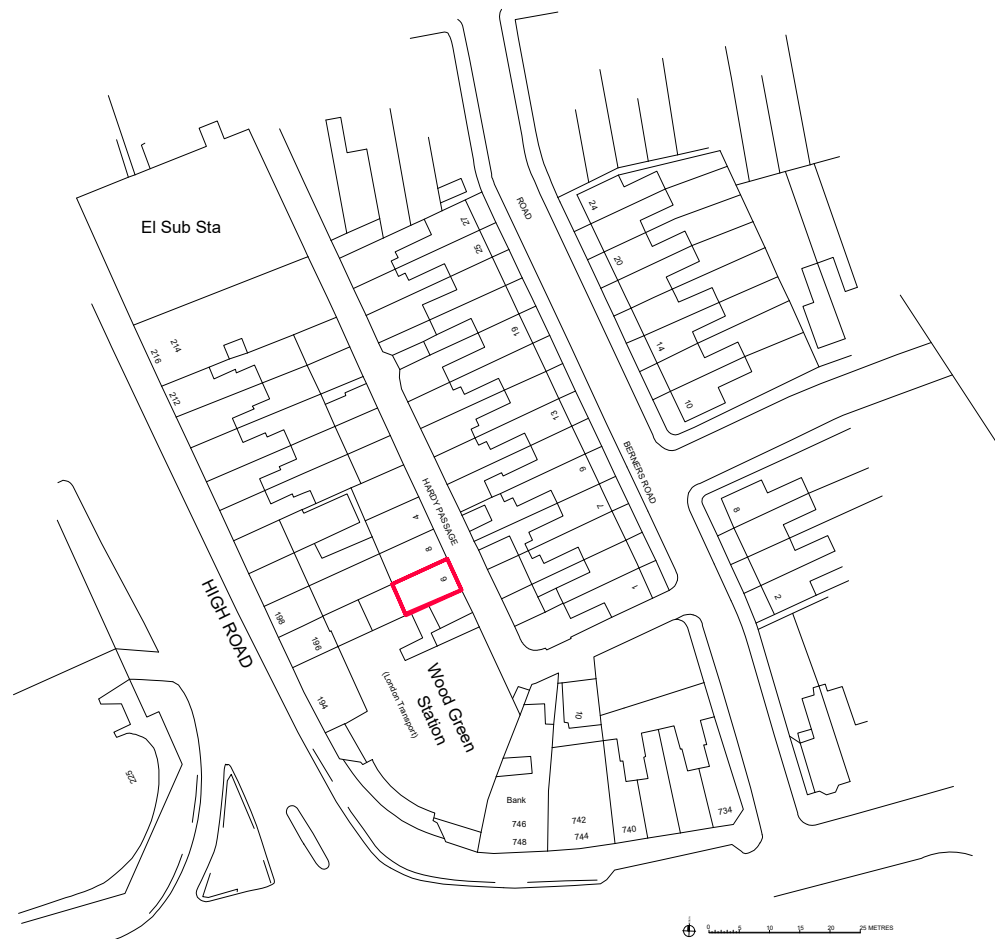

LOCATION PLAN

A4 SHEET

Rev.	Date		By
LOREN DESIGN LTD ARCHITECTS 30 VALLANCE ROAD, LONDON, N22 7UB MOB:07932724180 email: richard@lorendesign.com			
CLIENT: HERMITAGE PROPERTY GROUP			
PROJECT: 6 HARDY PASSAGE WOOD GREEN N22 5NZ			
TITLE: LOCATION PLAN			
DRAWN: RAL		DATE: JUNE 2023	
CHECKED: -		SCALE: 1:1250 and 1:250	
SHEET OF: -		STATUS: PLANNING	
PROJECT NO: 1342-22-6		DRAWING NO. PL/00	REV. -