

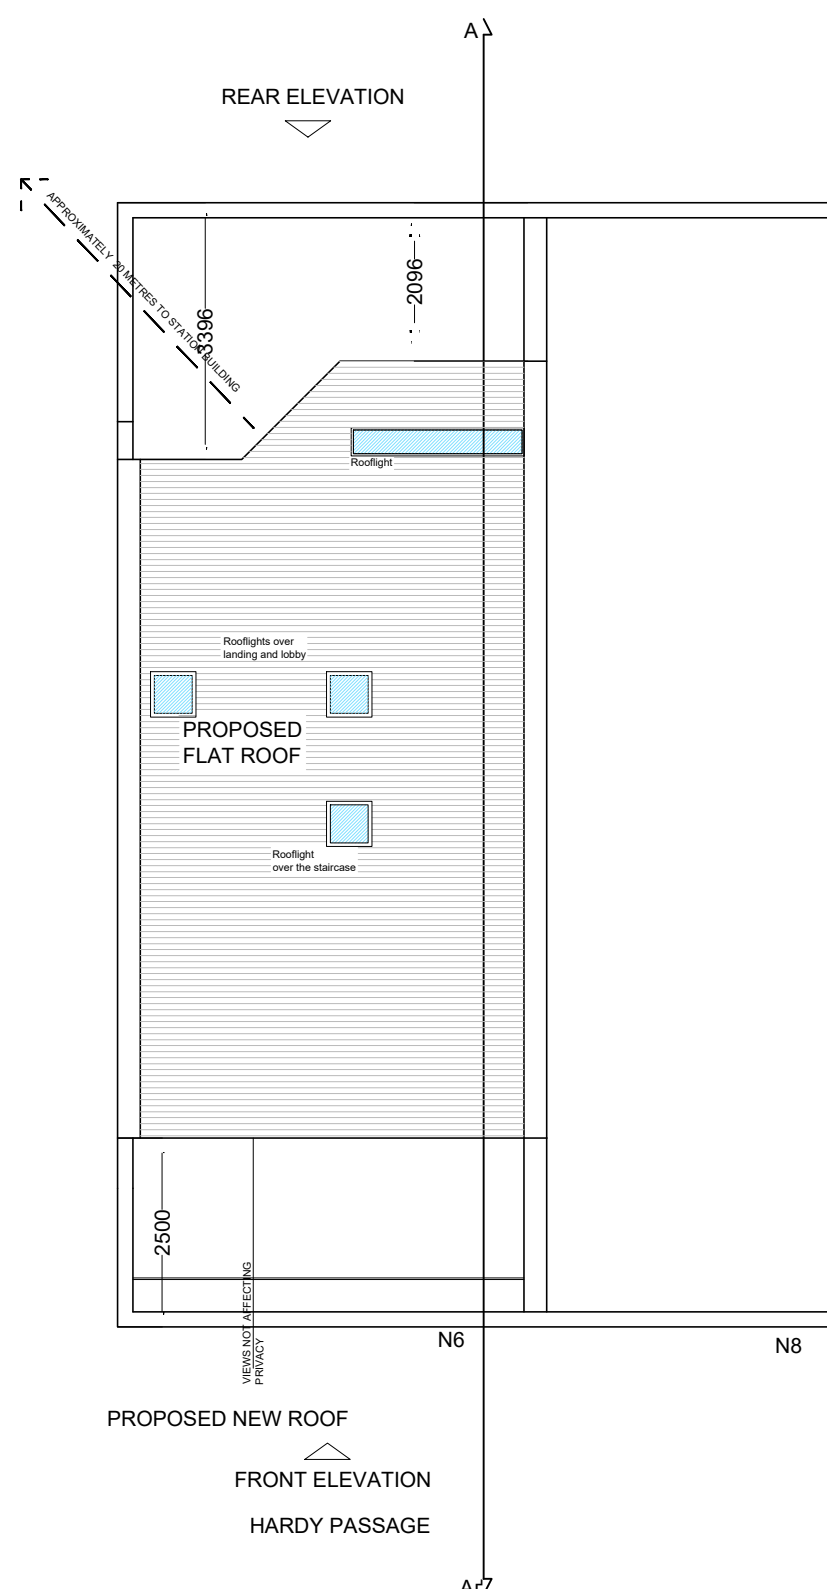
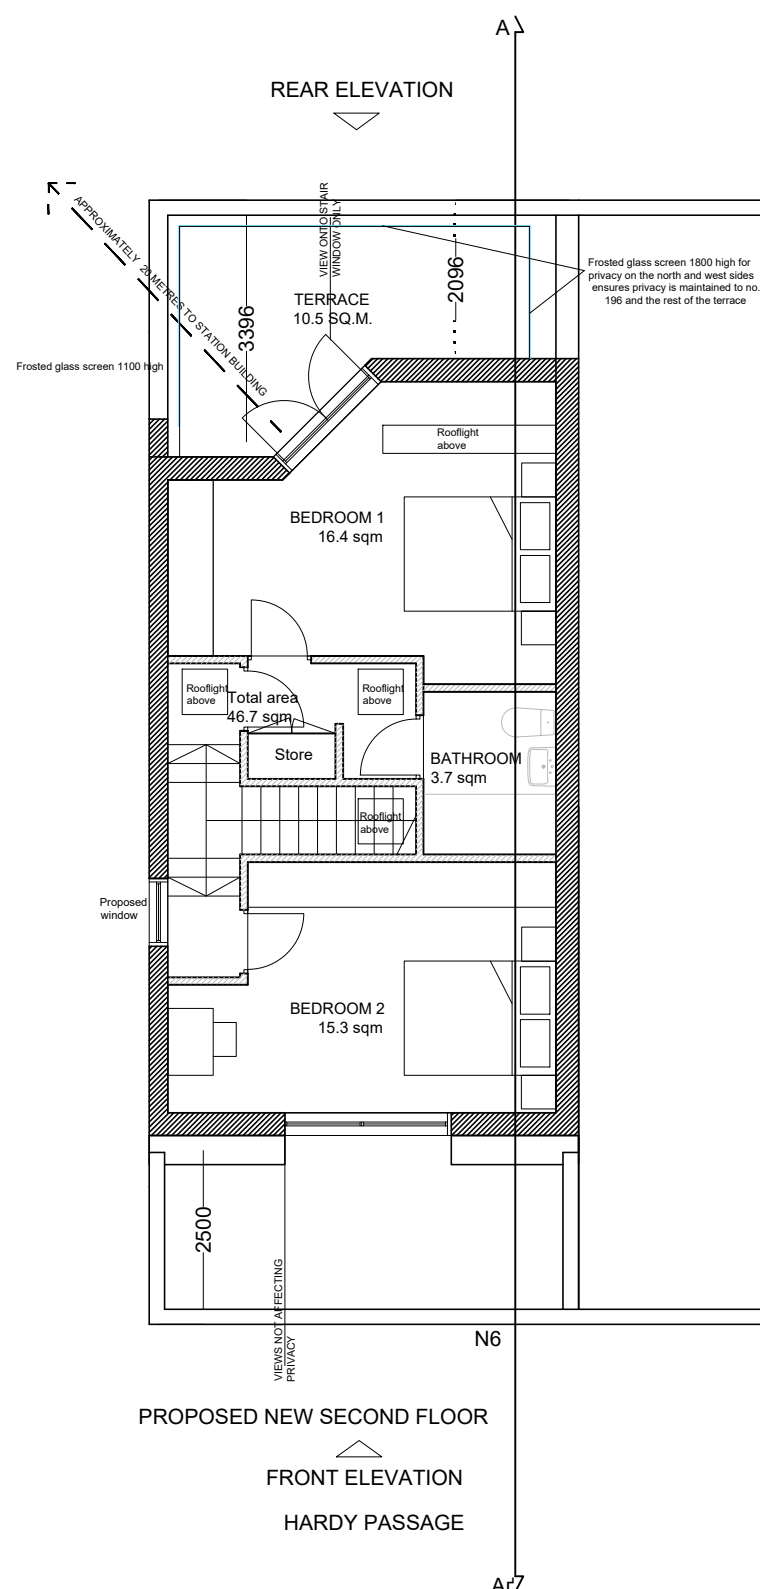
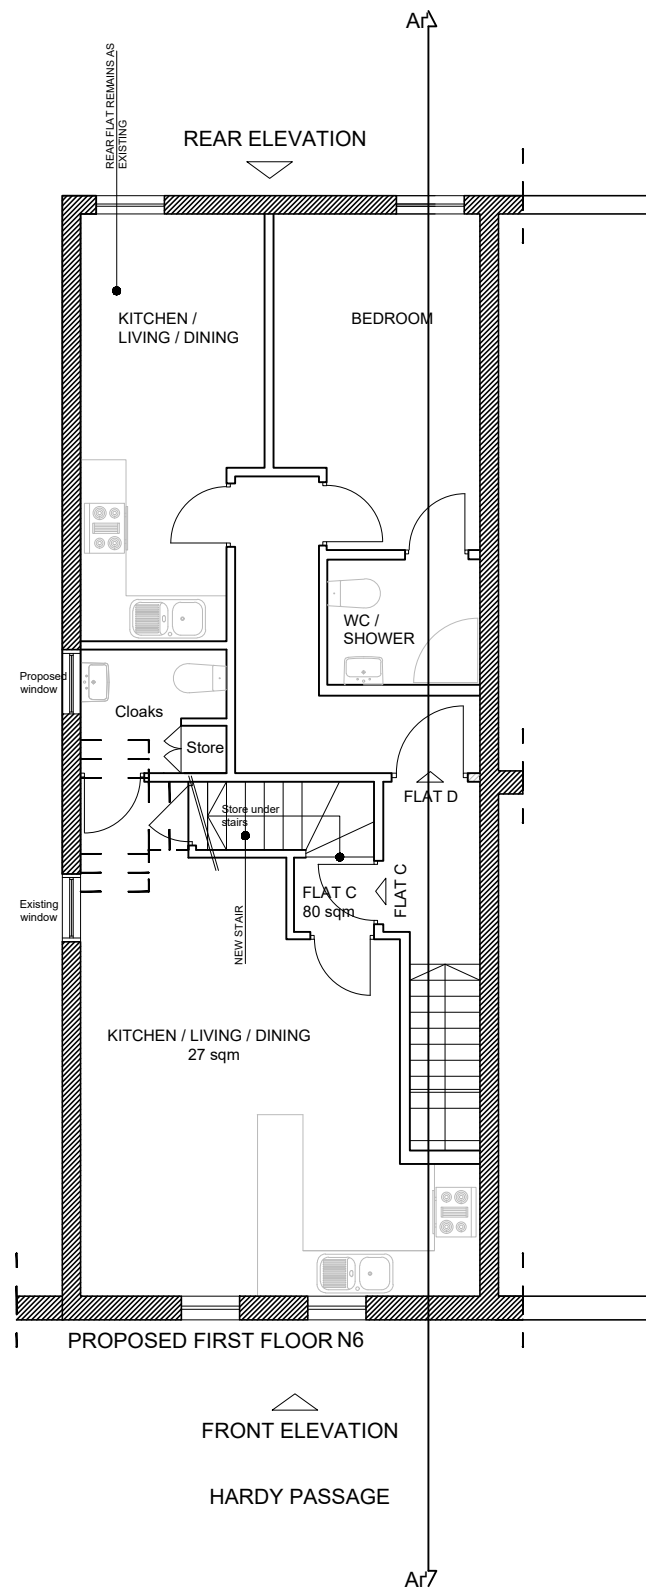
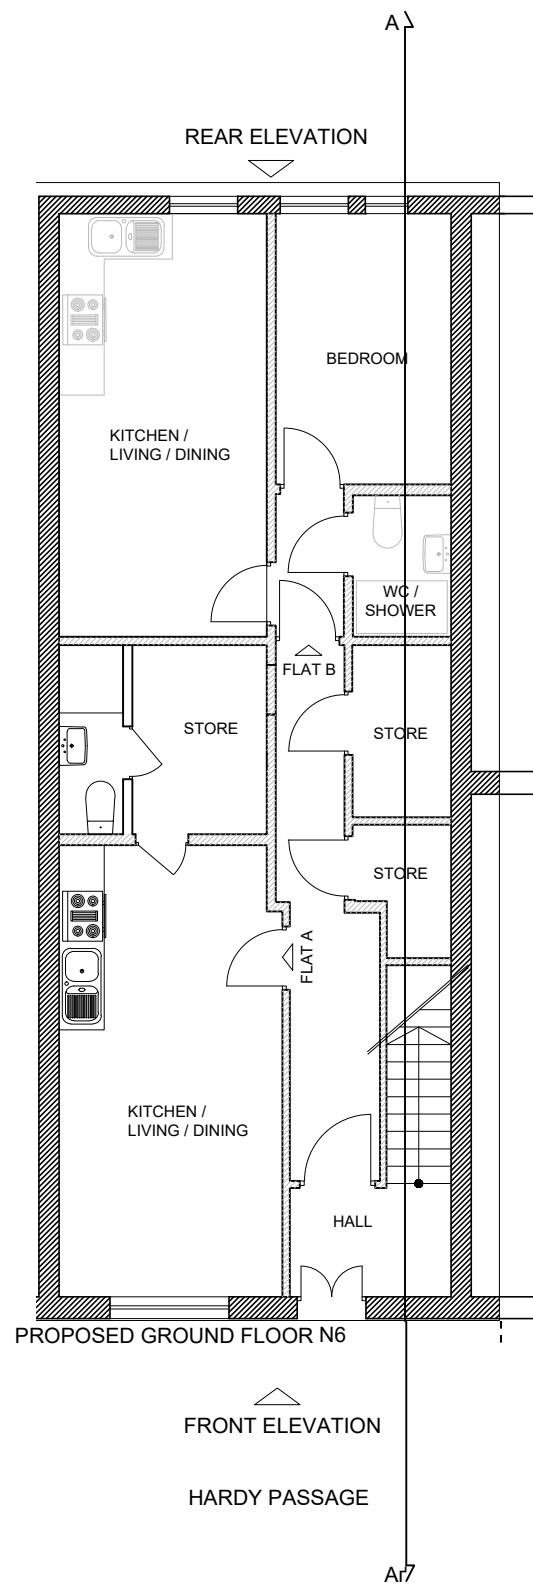


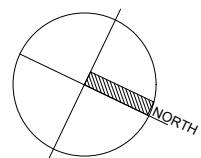

A3 SHEET

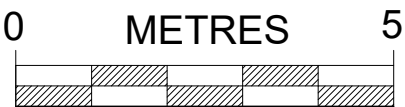

LOREN DESIGN LTD ARCHITECTS 30 VALLANCE ROAD, LONDON, N22 7UB MOB:07932724180 email: richard@lorendesign.com				PROJECT: 6 HARDY PASSAGE WOOD GREEN N22 5NZ		DRAWN: RAL	DATE: JUNE 2023
CLIENT: HERMITAGE PROPERTY GROUP				TITLE: PROPOSED PLANS		CHECKED: -	SCALE: 1:100@A3
Rev.				PROJECT NO: 1342-22-6		SHEET OF: -	STATUS: PLANNING
Date				DRAWING NO. PL/04		REV. -	
By							