




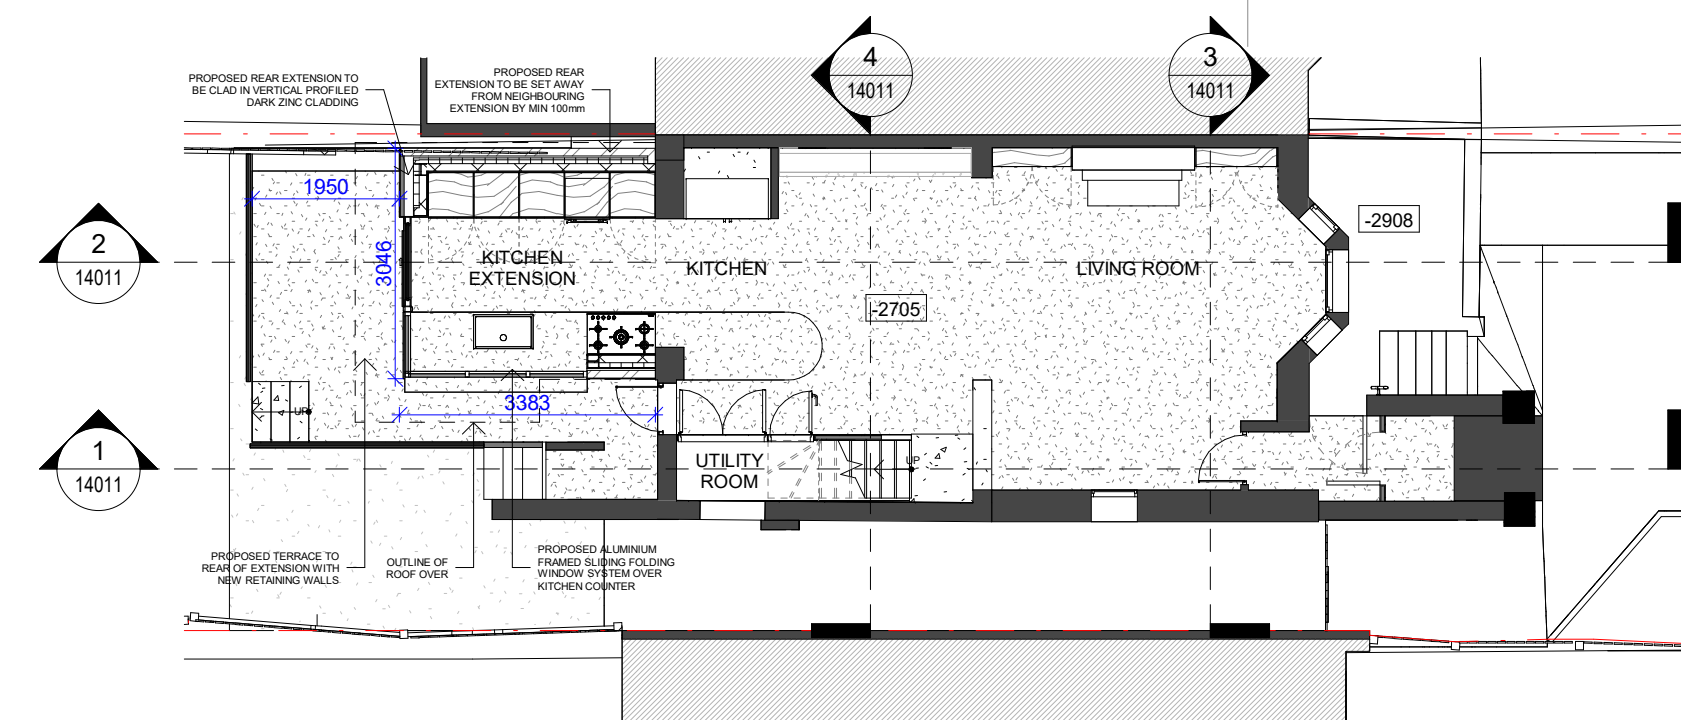


1 (10) B1-BASEMENT FLOOR PROPOSED GA
00010 1 : 100

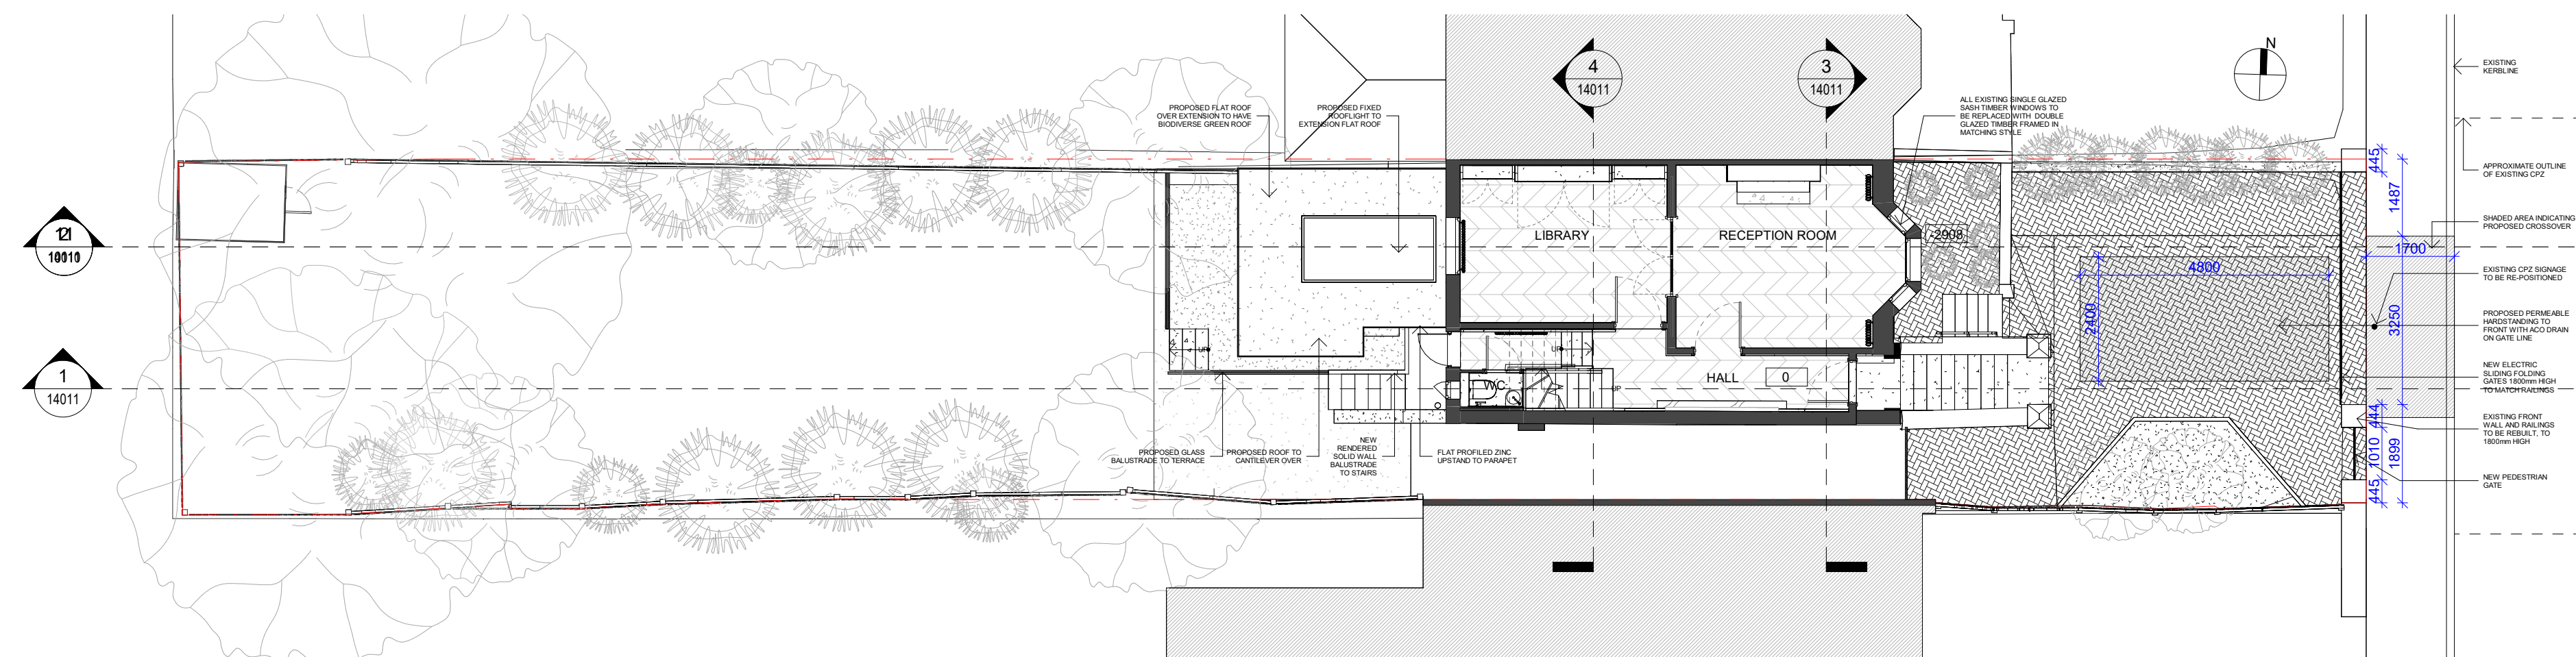


2 (10) GF-GROUND FLOOR PROPOSED GA
00010 1 : 100

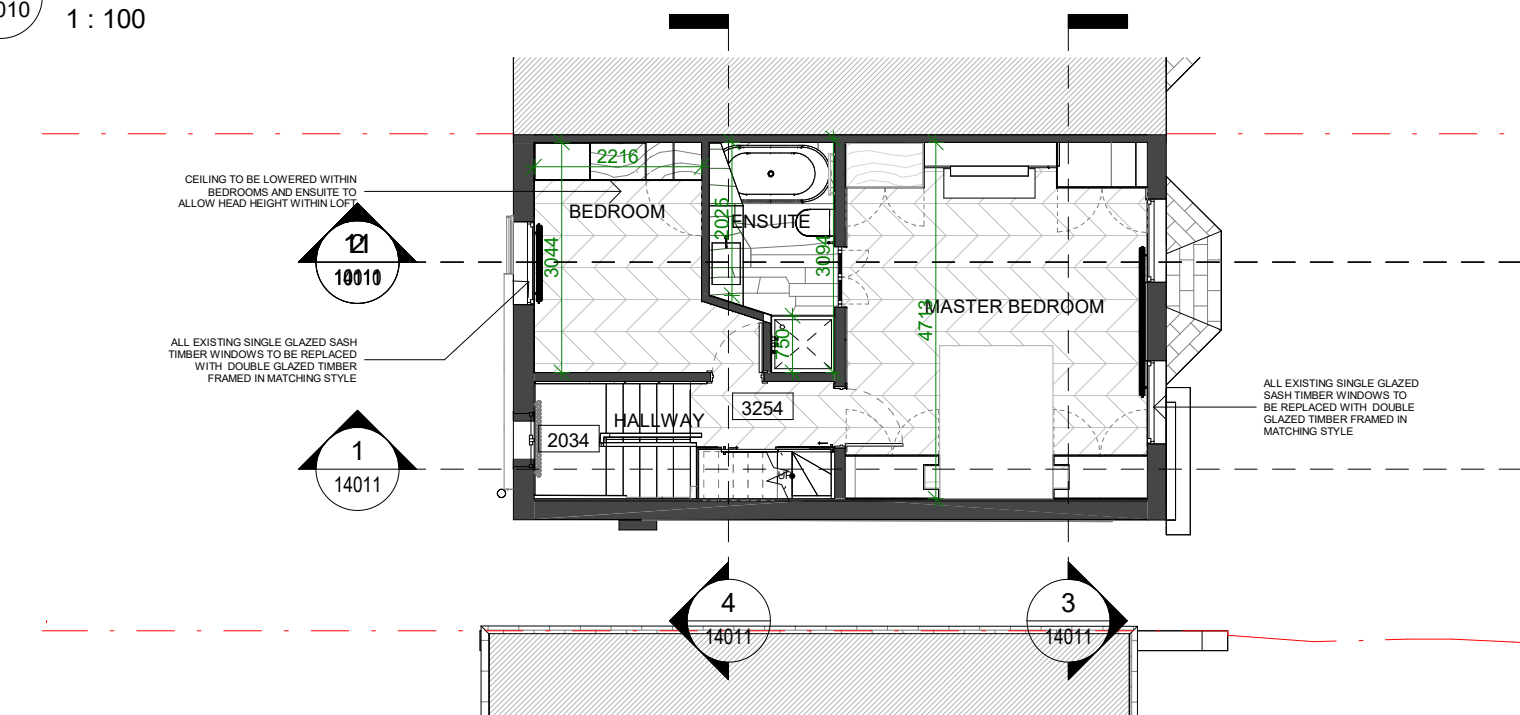

3 (10) 01-FIRST FLOOR PROPOSED GA
00010 1 : 100

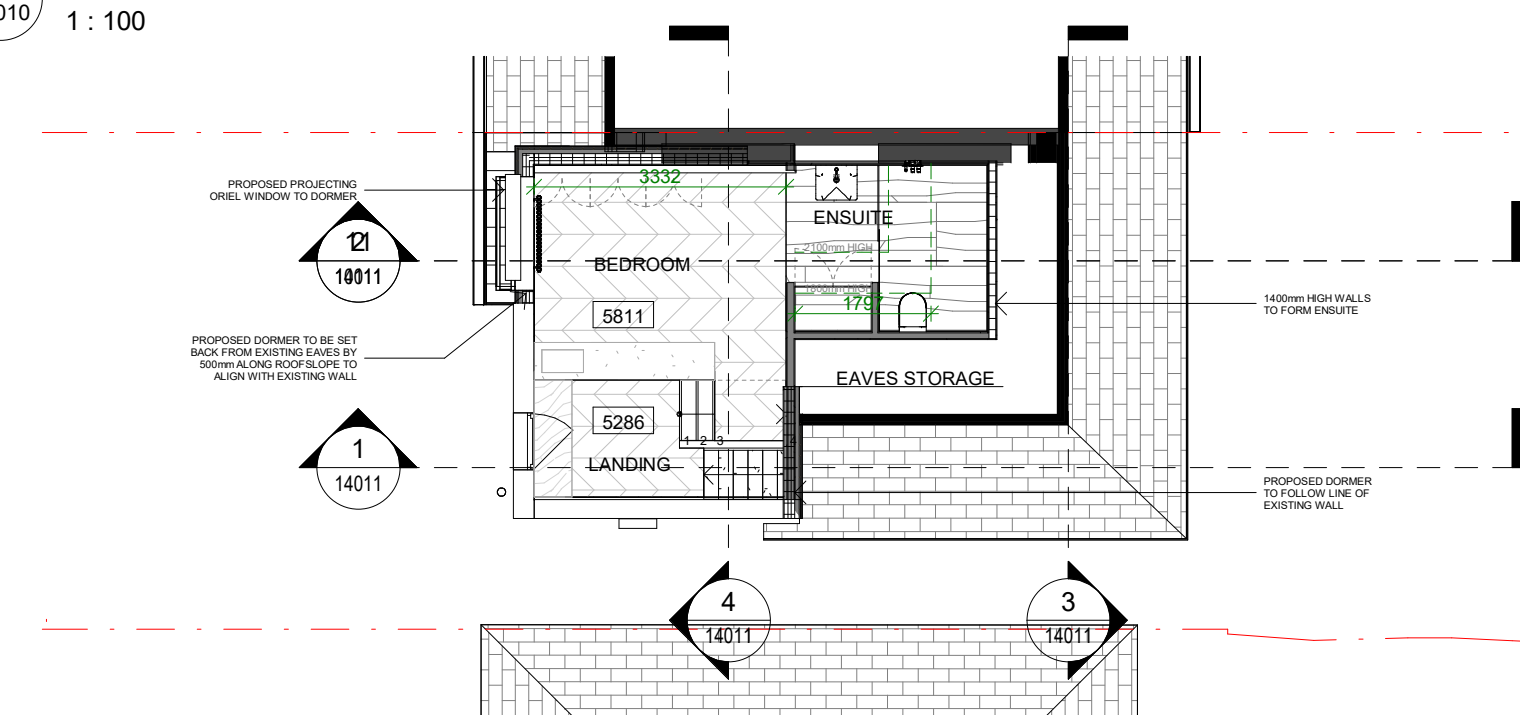

(10) 02-SECOND FLOOR PROPOSED GA

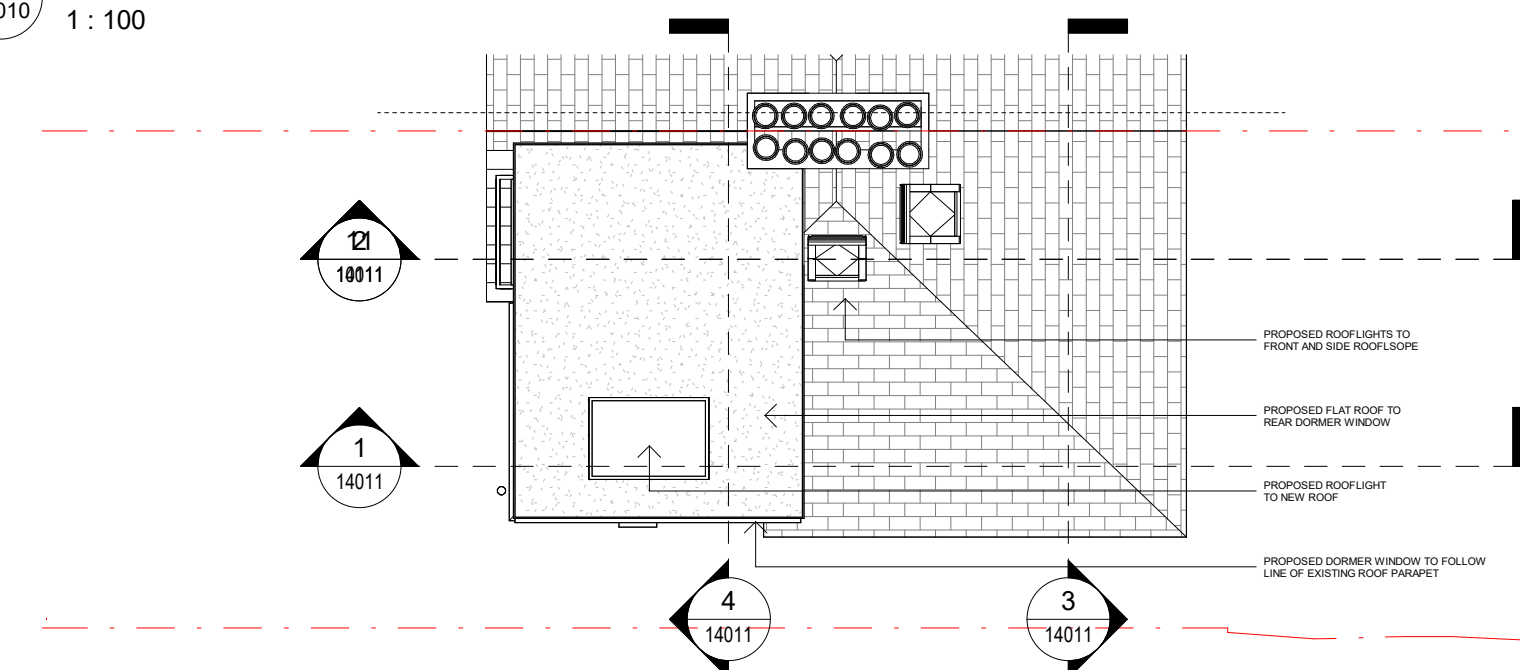

5 (10) RF-ROOF PROPOSED GA
00010 1 : 100



6 (16) PROPOSED FRONT ELEVATION
1 : 100



(16) PROPOSED REAR ELEVATION
1 : 100

