
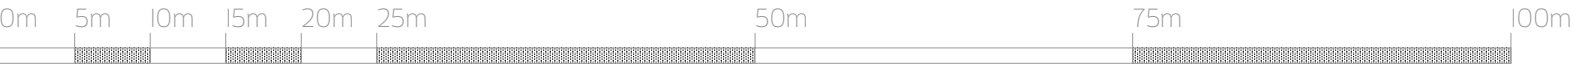


- 1) New Street Tree Shown

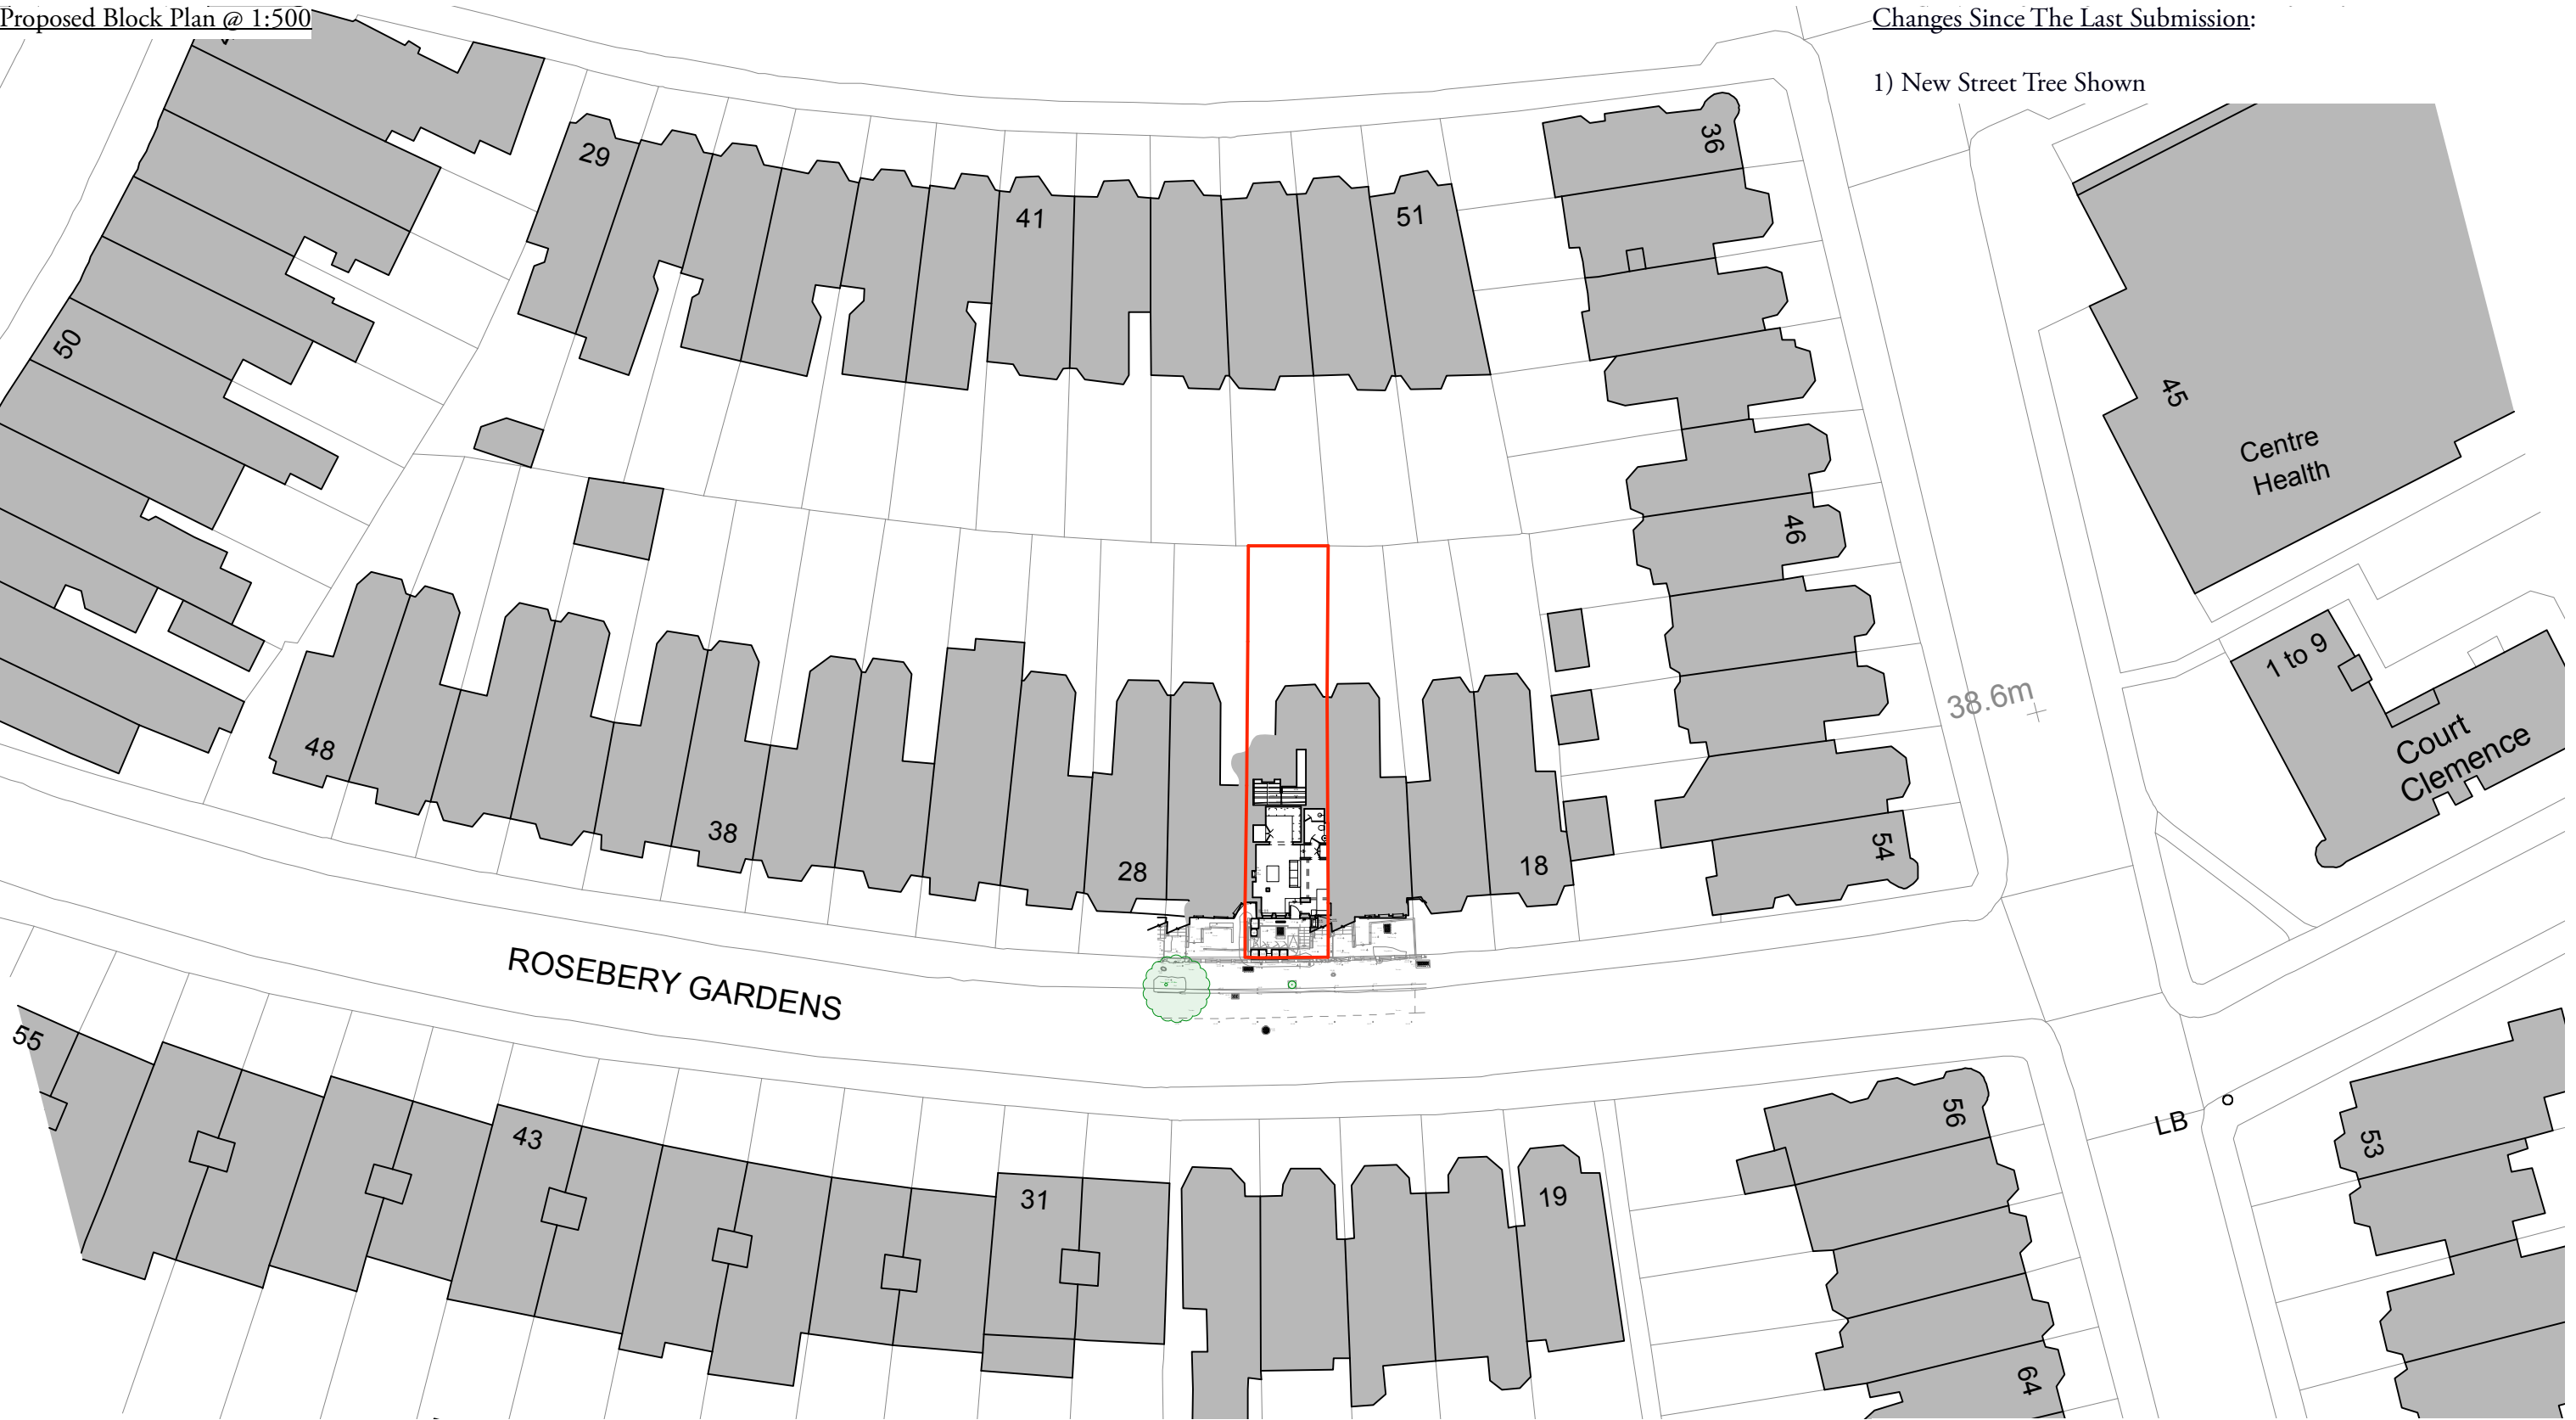

Christopher Tredway Architects

3rd Floor, 175 - 176 Tottenham Court Road, London W1T 7NX.
E Mail: office@chirstredway.co.uk Phone: +44 (0)20 7101 9336

24 Rosebery Gardens

Site: Lower Ground Floor, 24 Rosebery
Gardens, London N8 8SH.
Title: Proposed Block Plan
Date: 07/07/2023

Job No: 084
Drawing No: 084 / AP_OI
Revision: C
Scale: 1:500 @ 100% A3 L
© Christopher Tredway Architects Ltd. 2023