




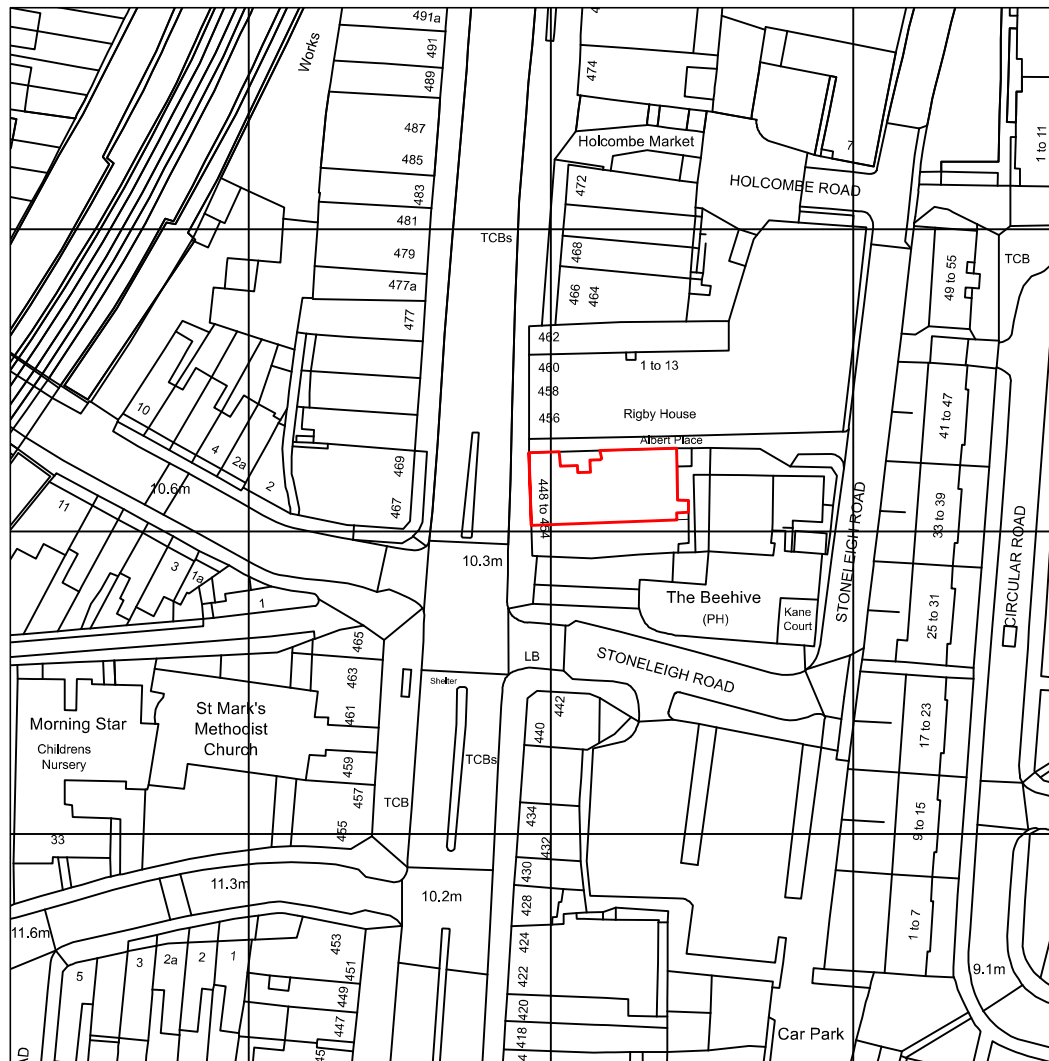

1 Location Plan
Scale 1:1250


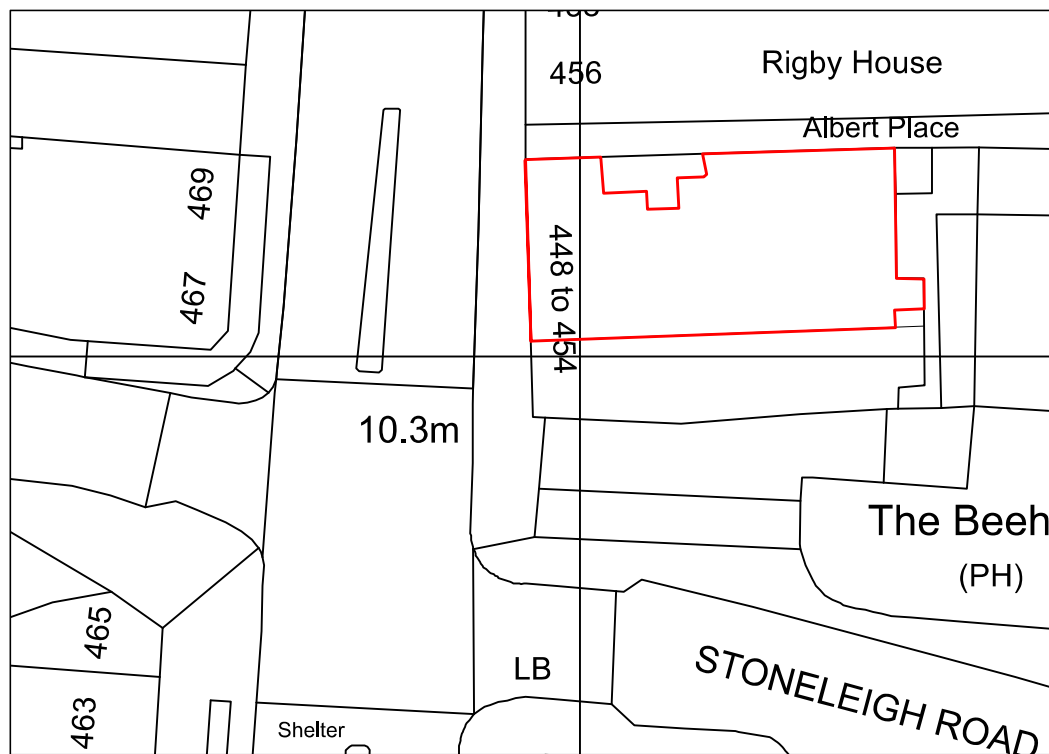


2 Block Plan
Scale 1:500

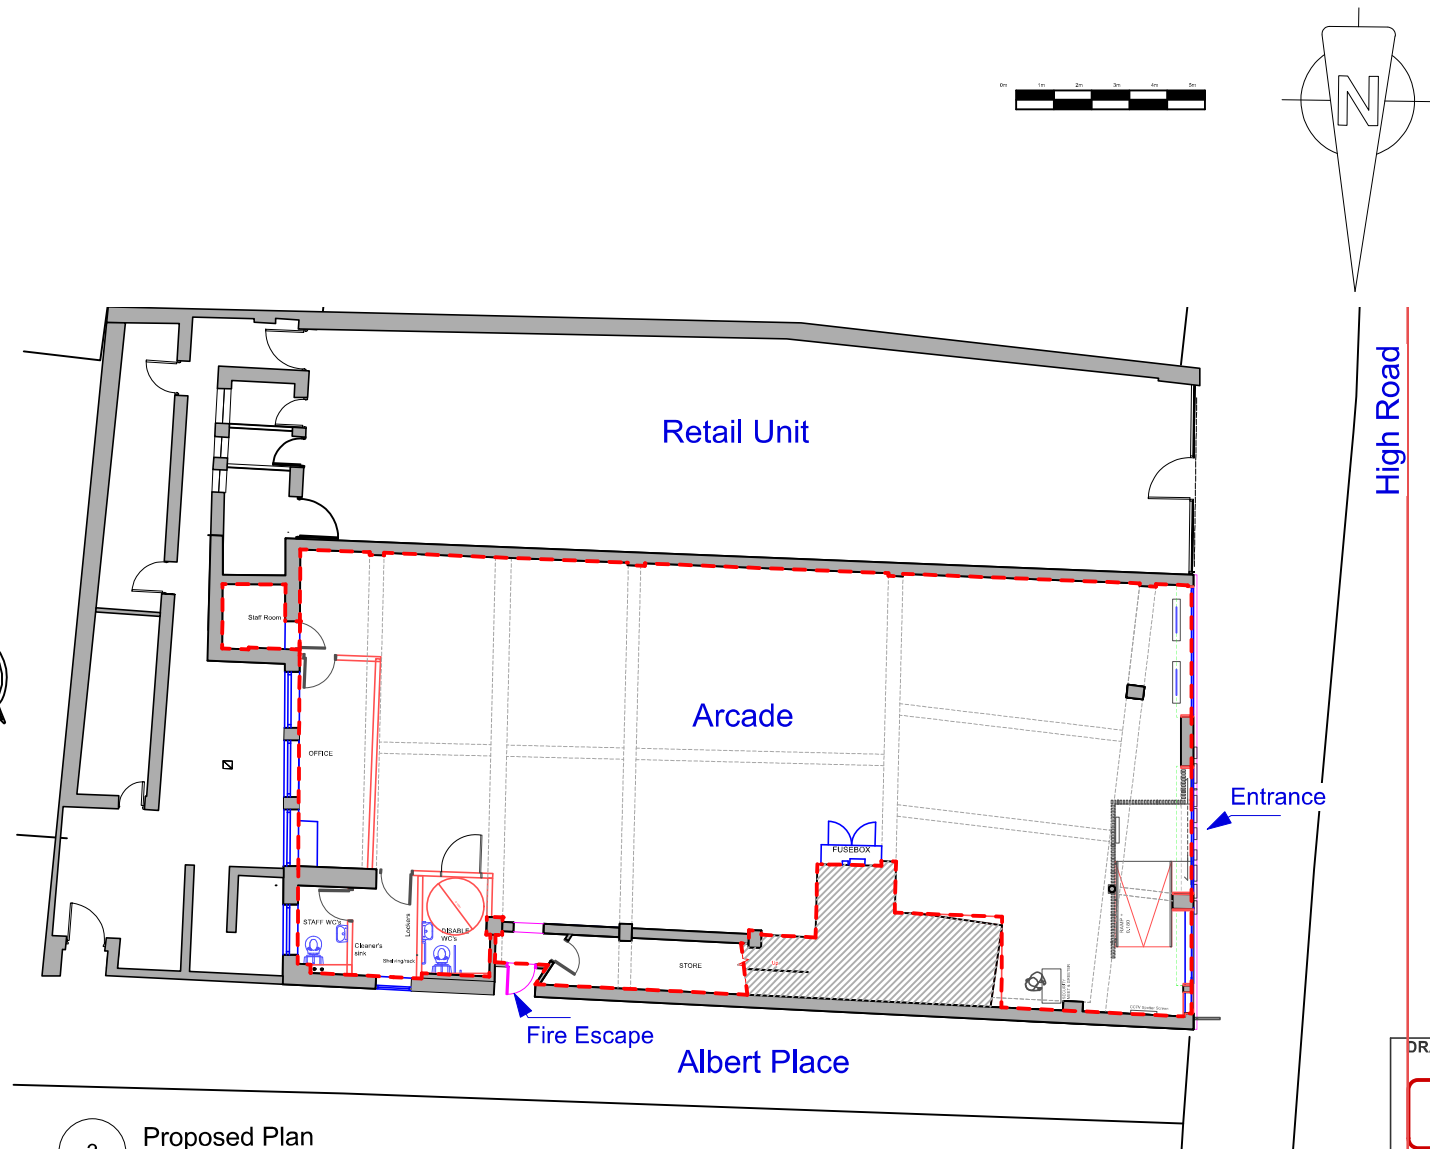

3 Proposed Plan
Scale 1:200 @ A3

DRAWING STATUS:		
Planning Application		
CLIENT		
Game Nation		
PROJECT		
448 - 454 High Road Tottenham N17 9JN		
DRAWING TITLE		
Site Location and Block Plan		
CONTACT	SCALE @ A3	DATE
D.M	1:200	05.07.23
JOB N°	DRAWING N°	REV.
1734	TOT_GAL001	#

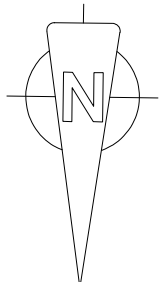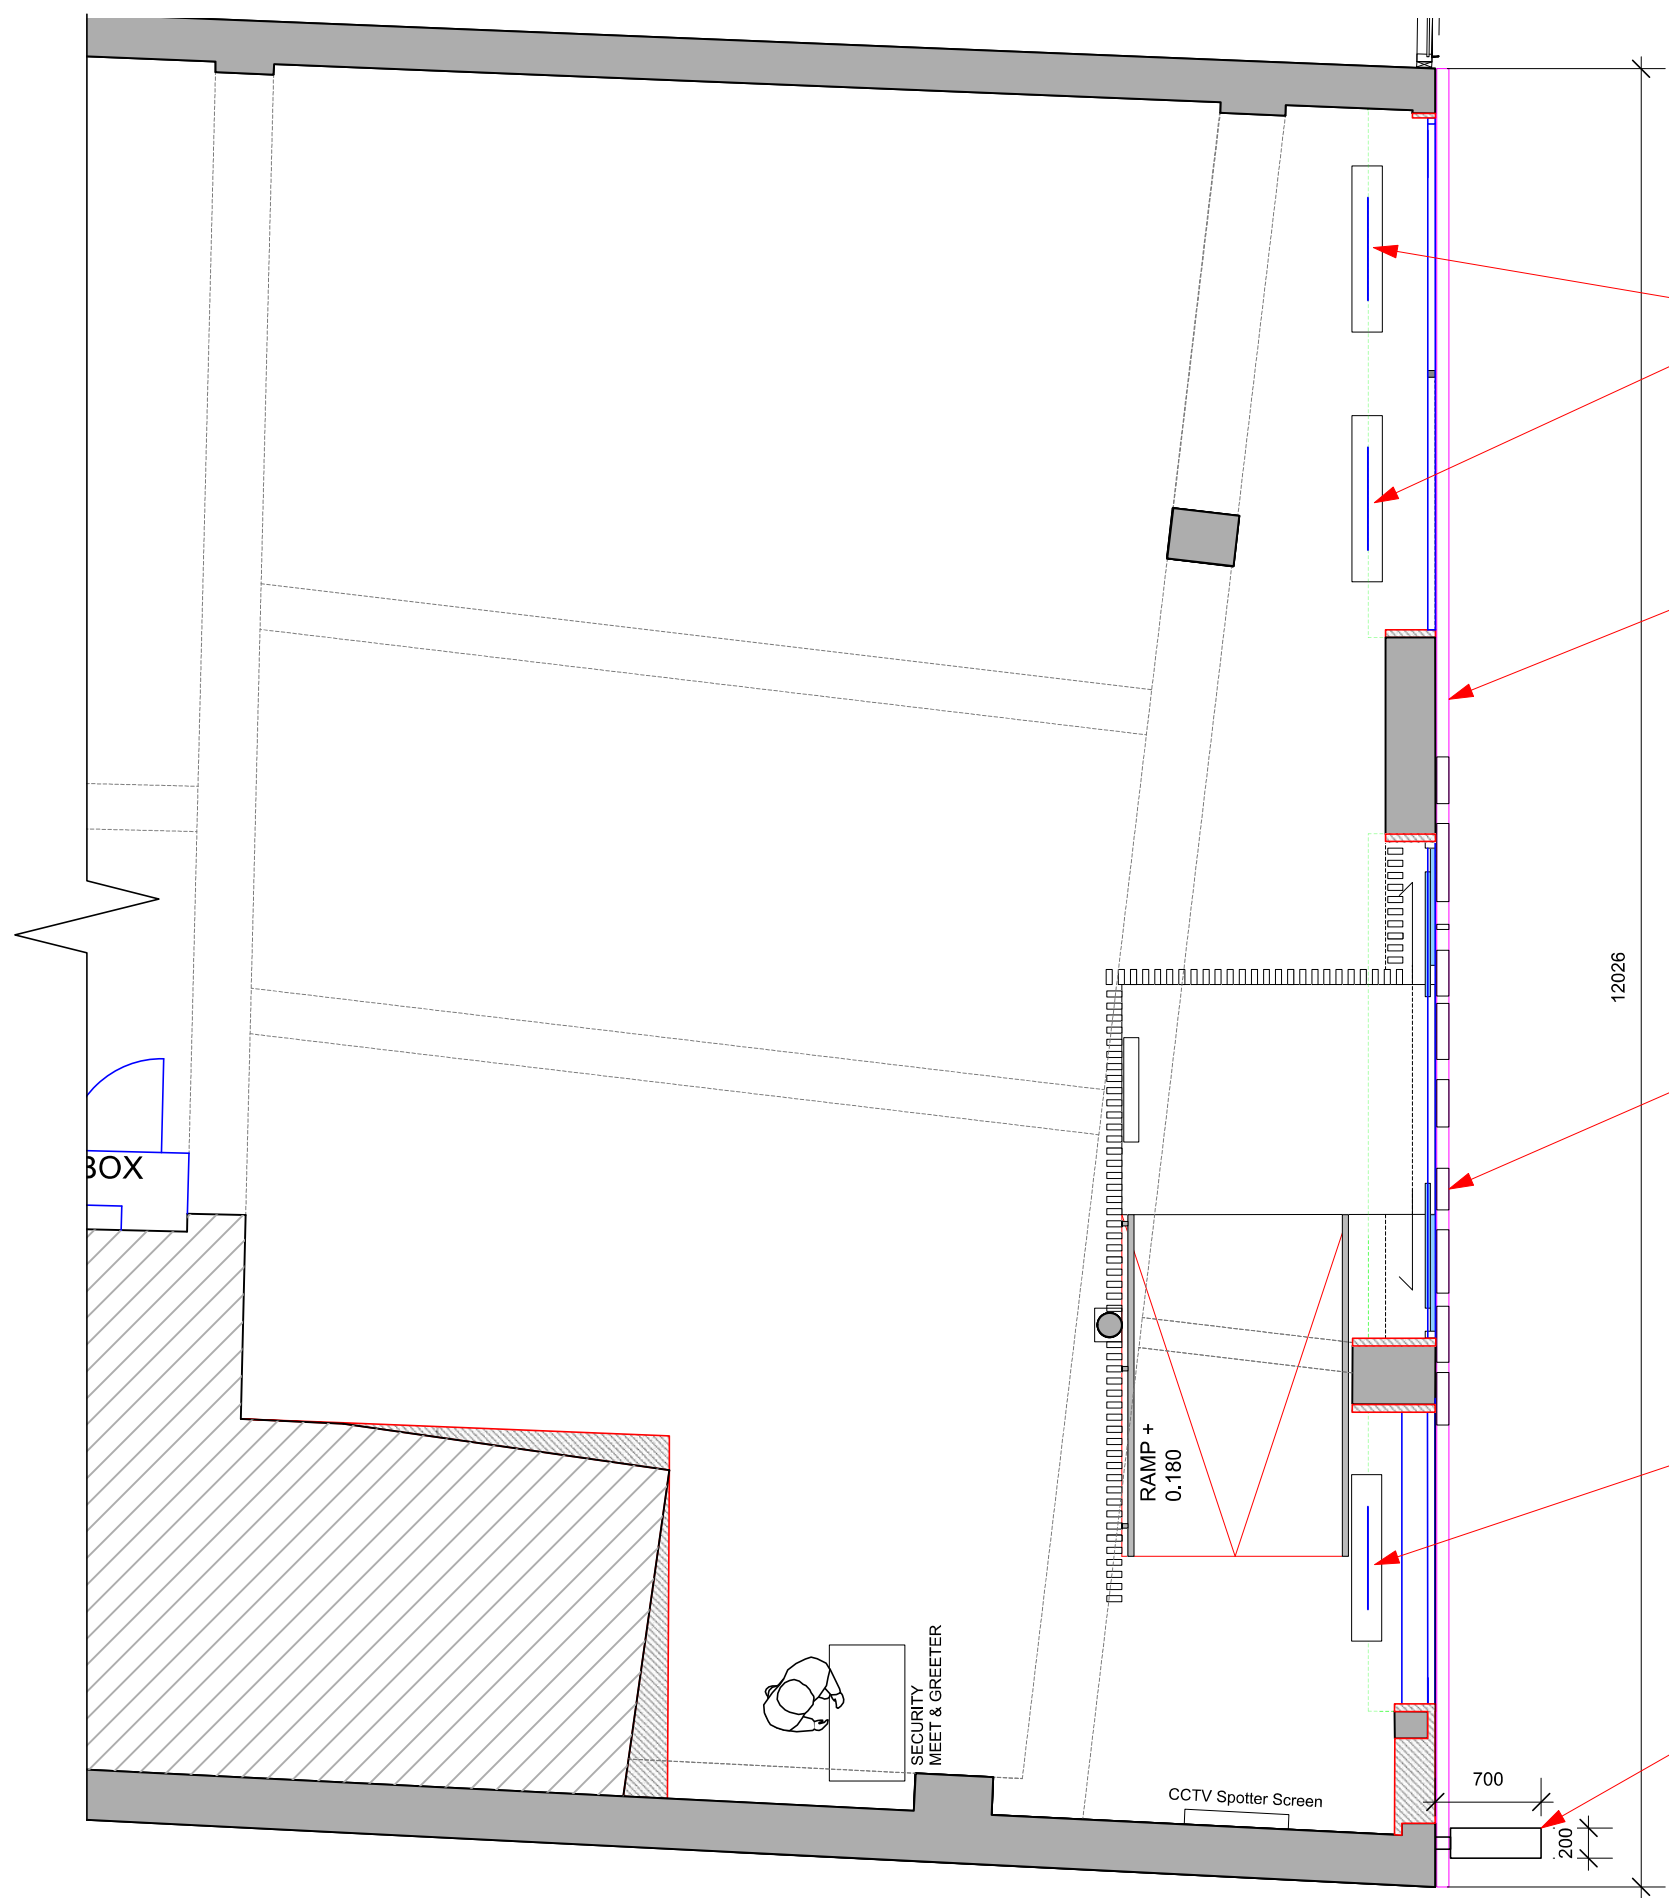

Display screens

Ruby strip internally illuminated



Pinned off internally illuminated individual lettering.
Securely fixed the the tiling fascia

Display screen

Internally illuminated projecting sign

1 Existing Shopfront Layout
Scale 1:50 @ A3

DRAWING STATUS:		
Planning Application		
CLIENT		
Game Nation		
PROJECT		
448 - 454 High Road Tottenham N17 9JN		
DRAWING TITLE		
Existing Shopfront GA plan		
CONTACT	SCALE @ A3	DATE
D.M	1:50	03.07.23
JOB N°	DRAWING N°	REV.
1734	TOT_GAL003	#

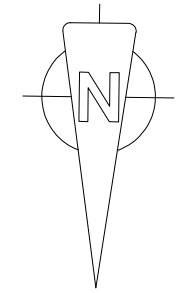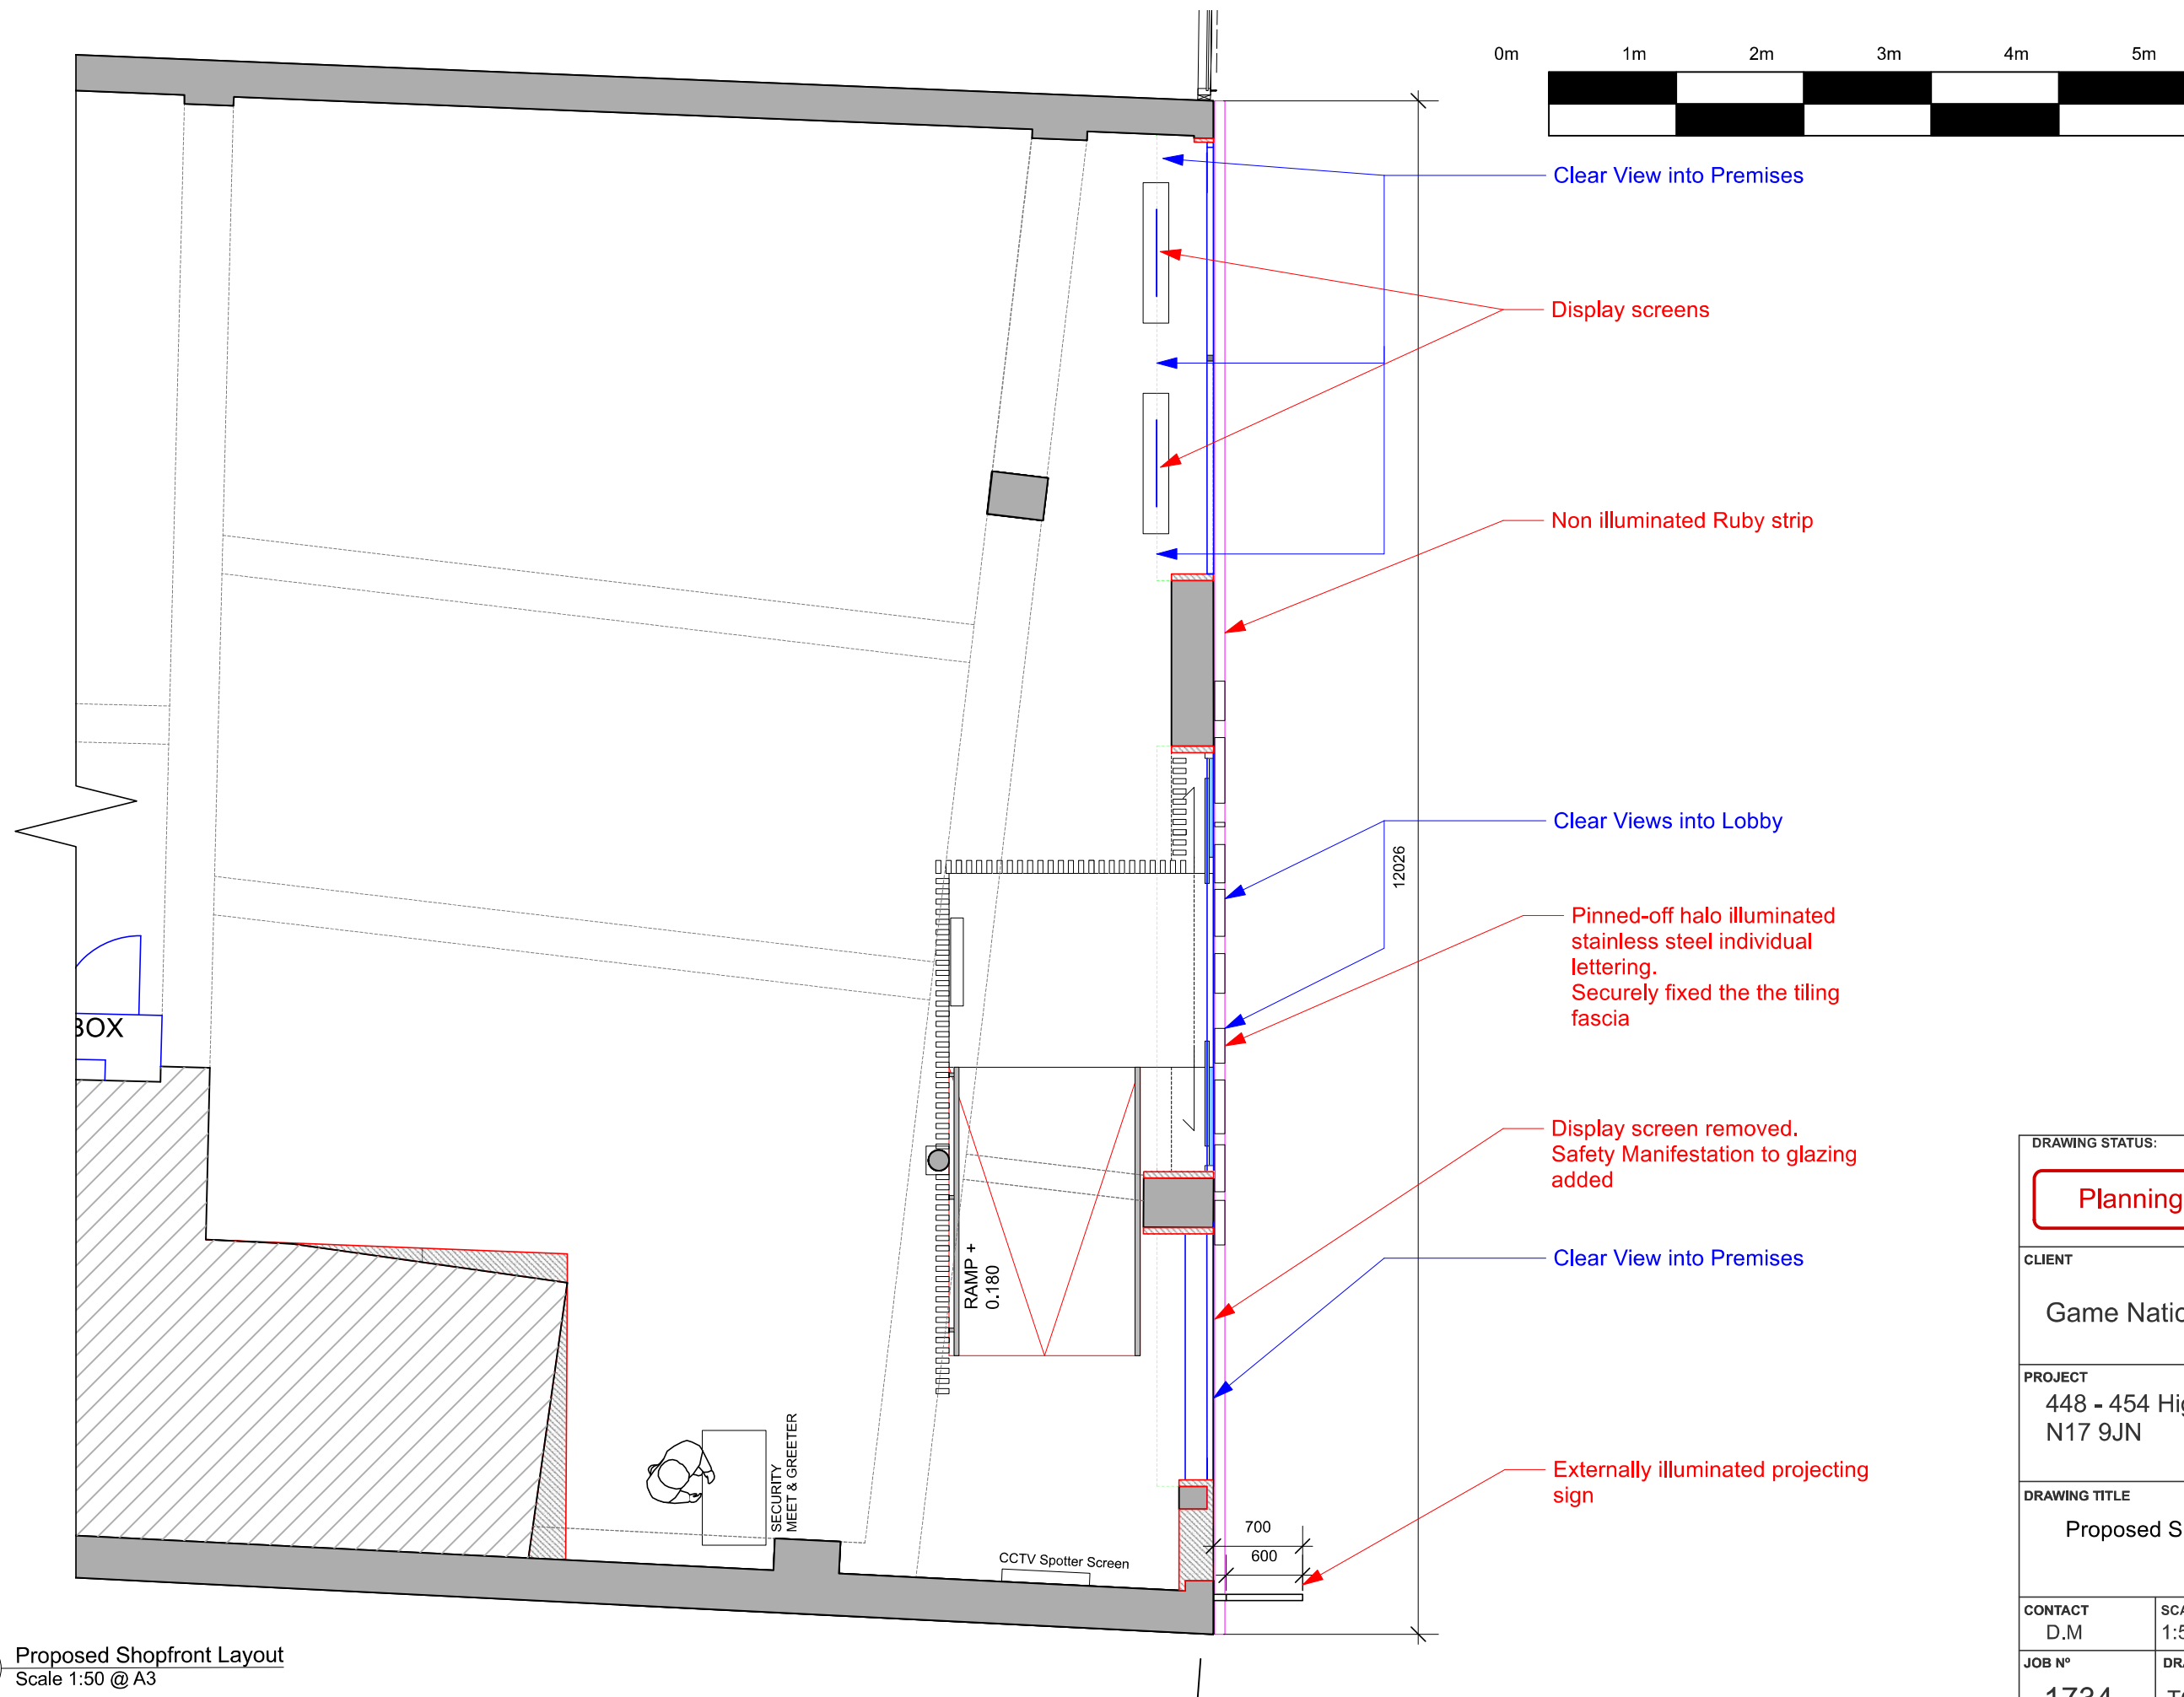

Clear View into Premises

Display screens

Non illuminated Ruby strip

Clear Views into Lobby

Pinned-off halo illuminated stainless steel individual lettering. Securely fixed the the tiling fascia

Display screen removed. Safety Manifestation to glazing added

Clear View into Premises

Externally illuminated projecting sign

BOX

RAMP +
0.180

SECURITY
MEET & GREETER

CCTV Spotter Screen

700
600

1 Proposed Shopfront Layout
Scale 1:50 @ A3

DRAWING STATUS:		
Planning Application		
CLIENT		
Game Nation		
PROJECT		
448 - 454 High Road Tottenham N17 9JN		
DRAWING TITLE		
Proposed Shopfront GA plan		
CONTACT	SCALE @ A3	DATE
D.M	1:50	03.07.23
JOB N°	DRAWING N°	REV.
1734	TOT_GAL004	#