
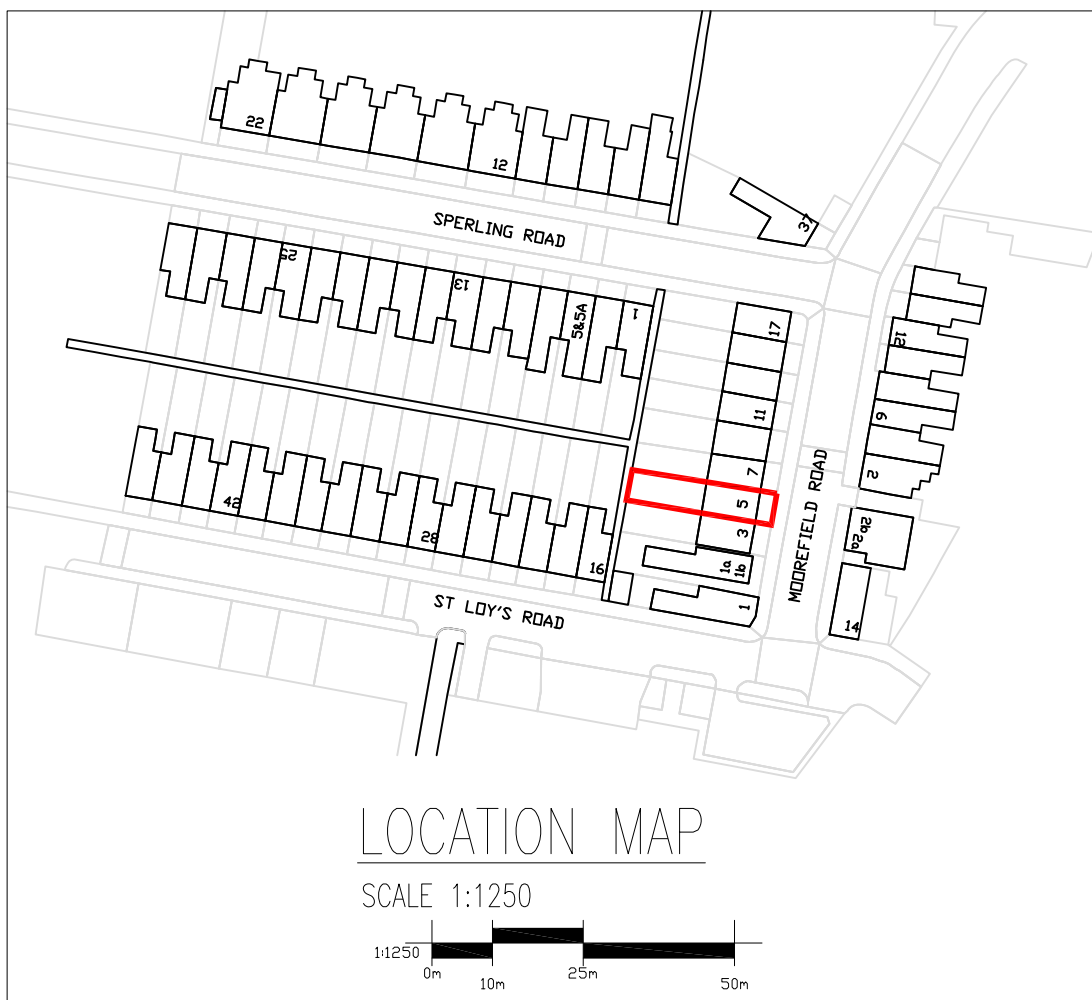


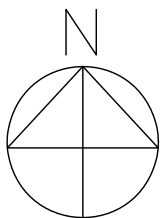

© Crown copyright and database rights [2023]
Ordnance Survey 0100031673

Description			Rev	Date	Status	Title	Drawn	Checked	Date
 e: info@kcgpartnership.com t: 07775 672 462 KCG ARCHITECTURE SURVEYING ENGINEERING					PLANNING	LOCATION MAP	KW	KCG	06/2023
					Client FU	-	Project No. 3128	Scale 1:1250 @ A4	
					Project Name 5 MOOREFIELD RD N17 6PX	-	Dwg No. P1-00		Rev P1