




01 EXISTING LOCATION PLAN
001 1:1250

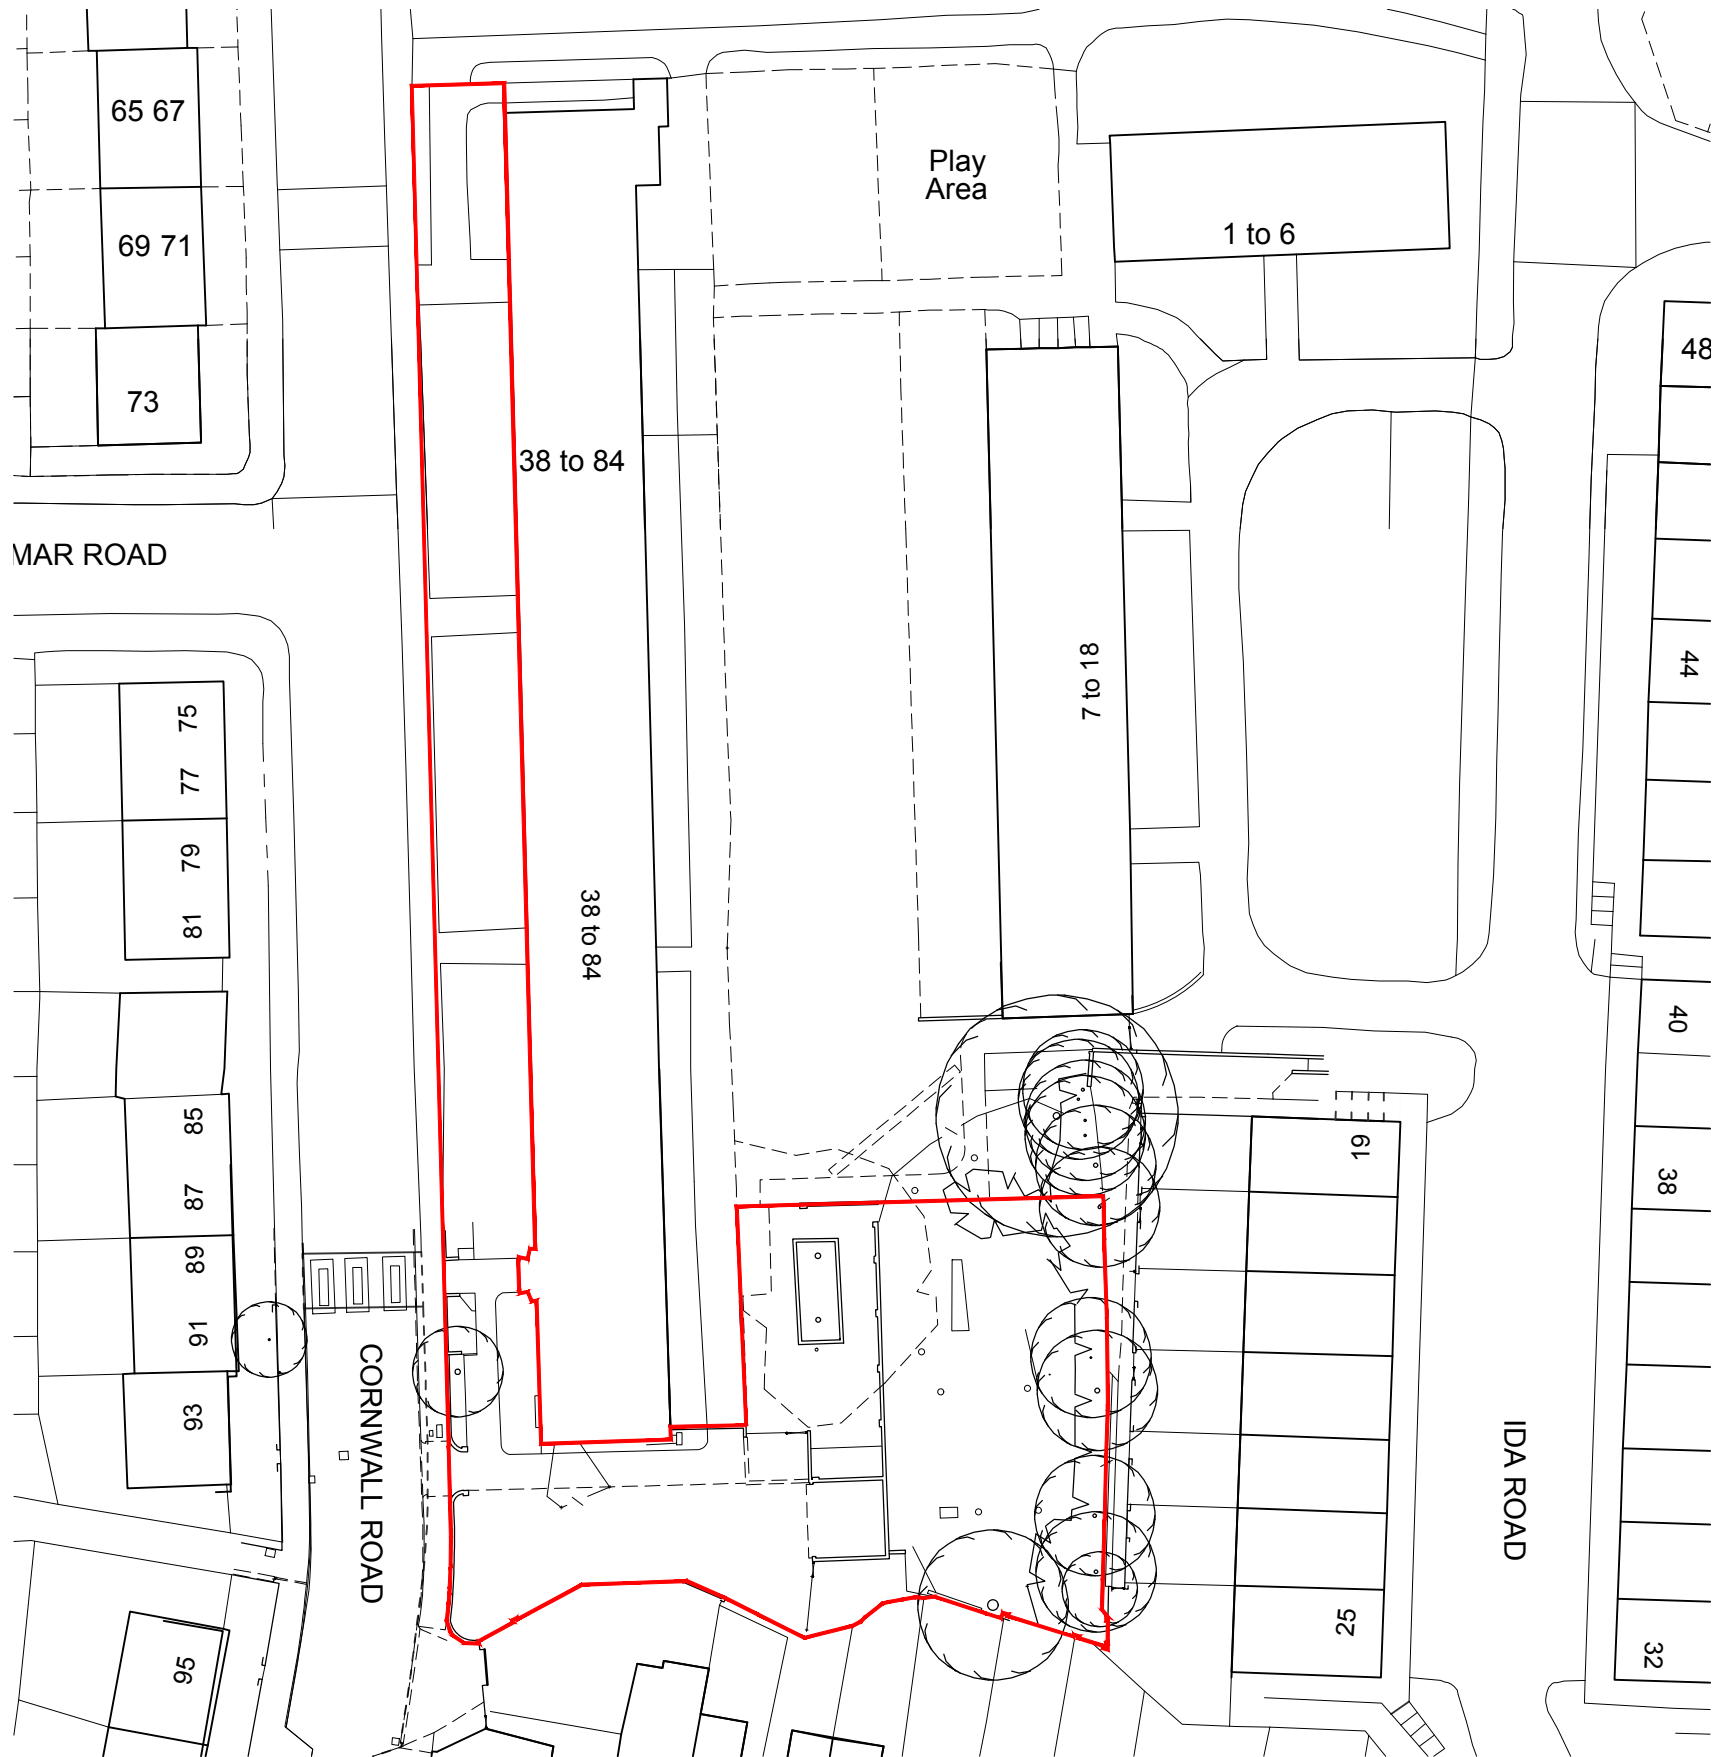

02 EXISTING BLOCK PLAN
001 1:500

CONTRACTORS ARE NOT TO SCALE OFF THIS DRAWING
ALL DIMENSIONS MUST BE CHECKED ON SITE
INFORM THE ARCHITECT OF ANY
DISCREPANCIES PRIOR TO CONSTRUCTION
PLOT SIZE: A3

NOTES:
SCALE: 1:1250/1:500 @ A3

SCALE BAR 1:1250
0 25 50

SCALE BAR 1:500
0 10 20



REV	DATE	DESCRIPTION	DRN	CHK
A06	23.03.2020	ISSUED FOR PLANNING	AL	CP
A05	05.11.2020	UPDATED RED LINE BOUNDARY	AL	CP
A04	30.07.2020	ISSUE FOR COMMENT	VL	CP
A03	16.03.2020	ISSUE FOR COMMENT	AL	CP
A02	05.12.2019	ISSUED FOR PRE APP	AL	CP
A01	05.11.2019	ISSUED FOR COMMENT	AL	CP

PROJECT:
CORNWALL ROAD
HARINGEY

CLIENT:
HARINGEY COUNCIL

DRAWING NO:
0224 - 001

DRAWING TITLE:
EXISTING LOCATION PLAN
EXISTING BLOCK PLAN

SCALE @ A3: 1:1250 / 500

REV:
A06

UNIT
Unit One Architects Ltd
First Floor, 27 Holywell Row, London, EC2A 4JB
t: 0207 183 1456, f: 0207 183 1457
studio@unit1architects.com, unit1architects.com