



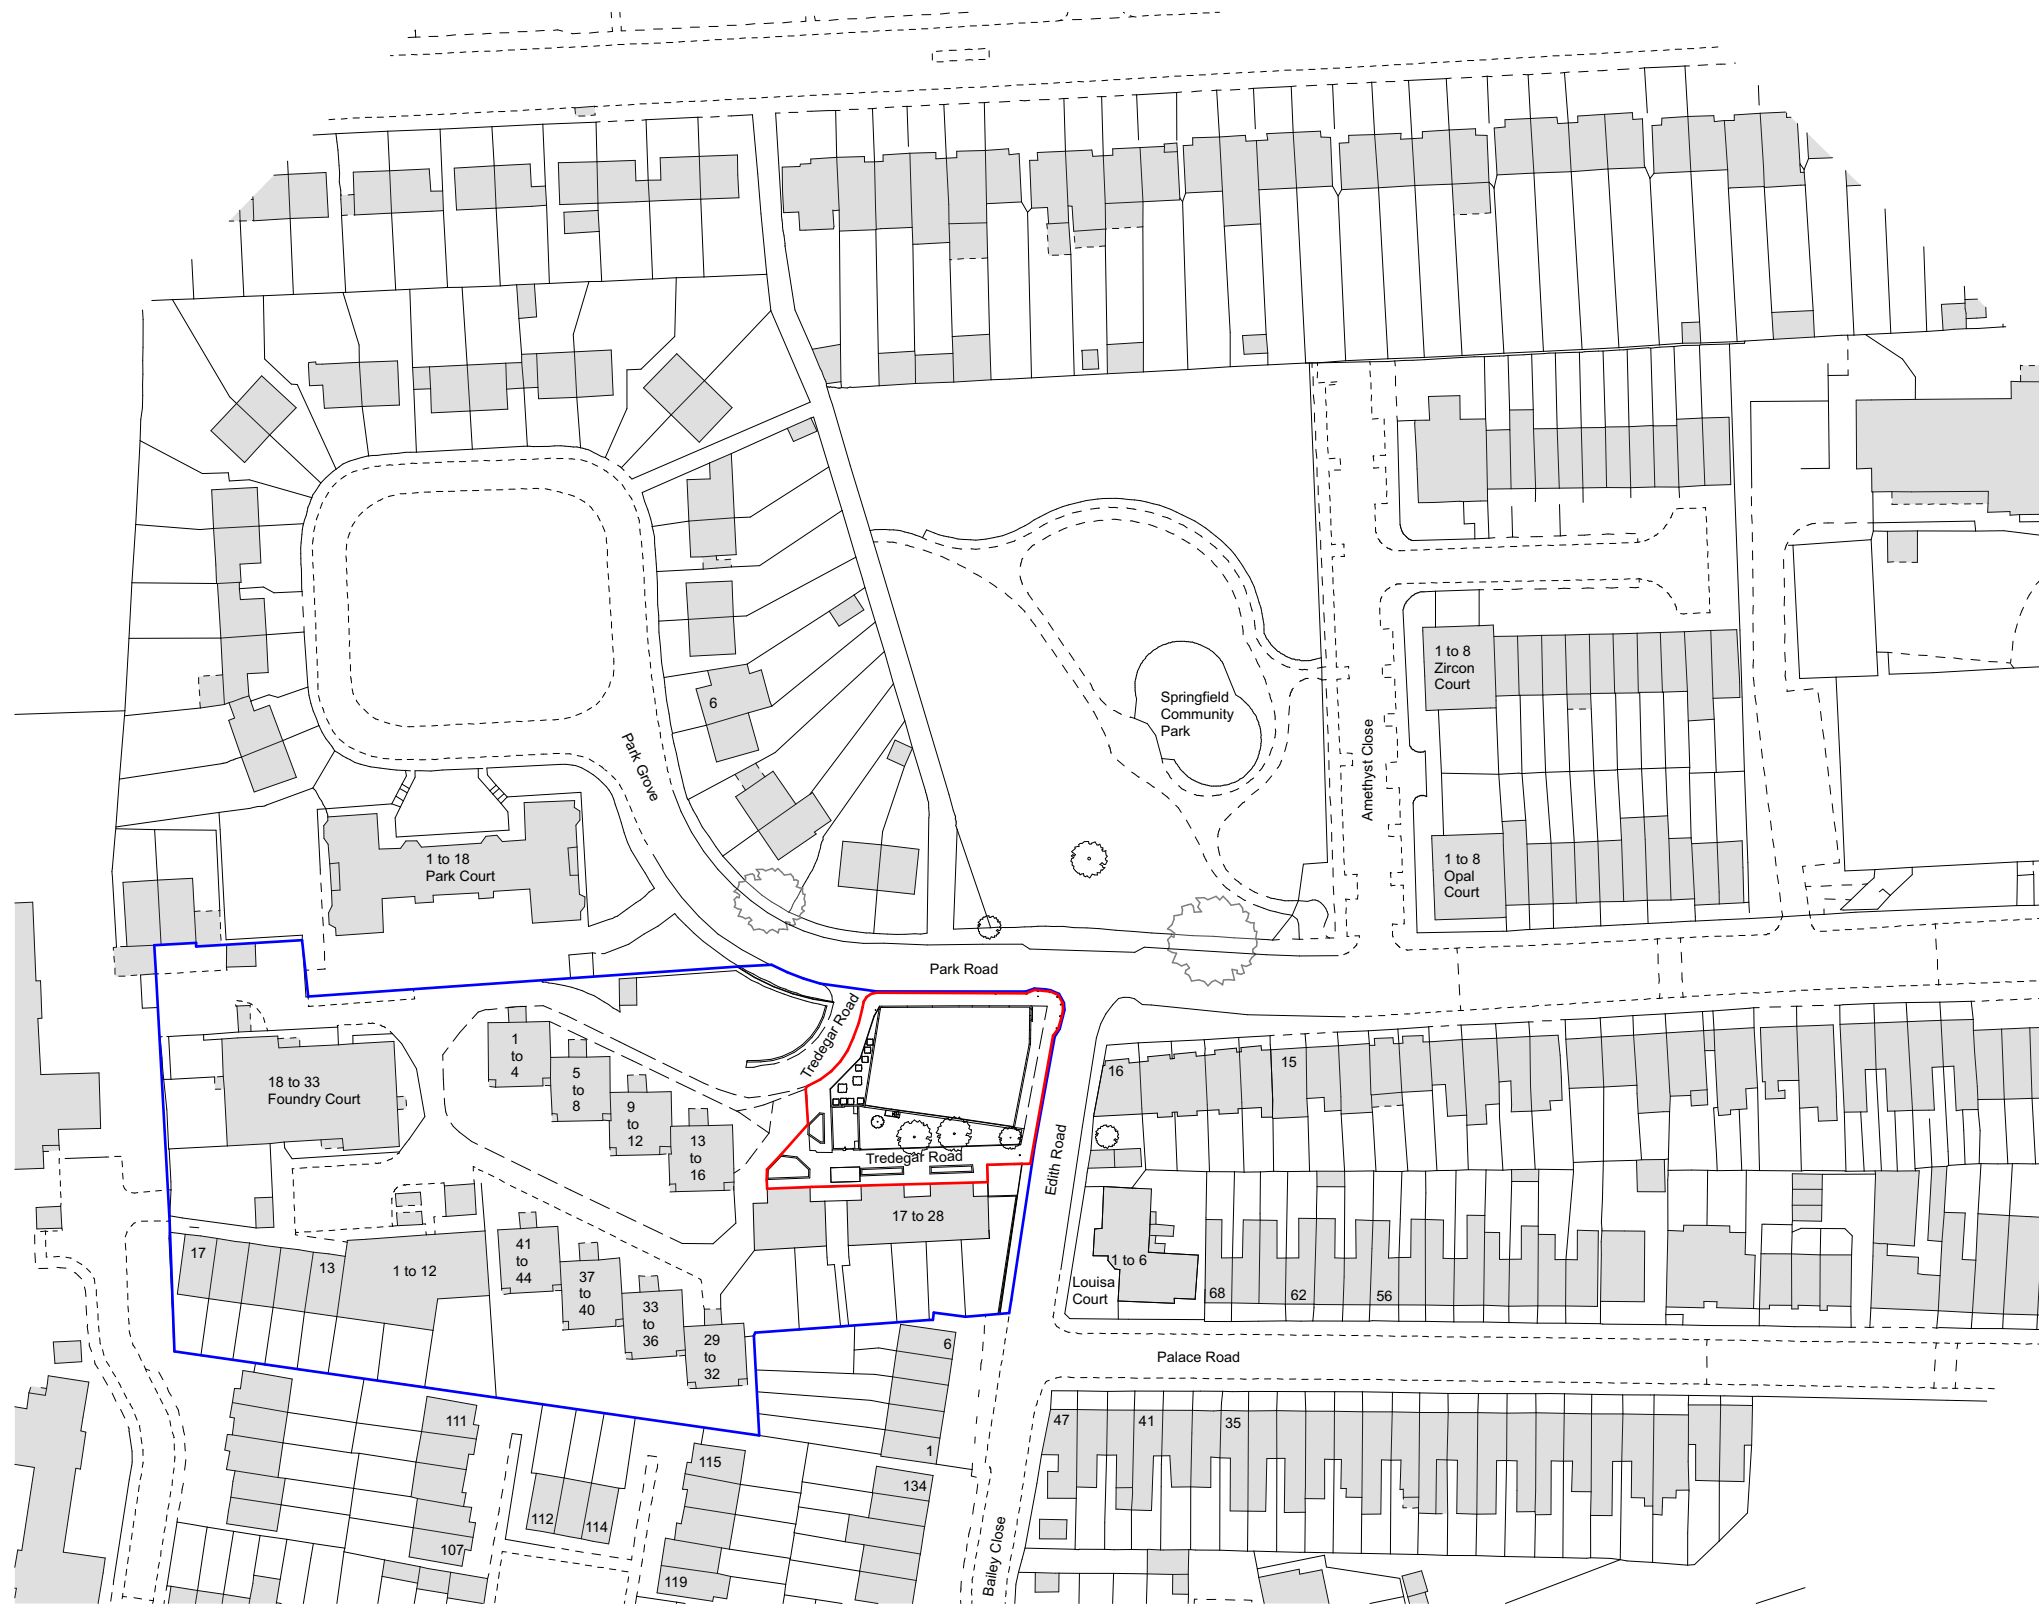

Site area, planning boundary: 1156 SQM

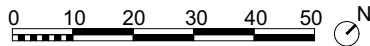

General notes

All illustrated material is subject to copyright. Unless otherwise agreed in writing, all rights to use this document are subject to payment of Architect's charges.

- Planning boundary
- Same ownership

Satish Jassal Architects

19 Wharfedale Road
London
N1 9SB
contact@satishjassal.co.uk
Tel: 0207 837 4511

Job Title

Park Road and Edith Road
London
N11 2Q2

Drawing Name

Location plan

Drawing Status

Planning

Drawn by	Date
AP	19/12/2019
Checked by	Date
SJ	19/12/2019

Drawing Scale

1:1250@A3

Layout ID	Status	Revision
173-001-EX-LOC		P1