


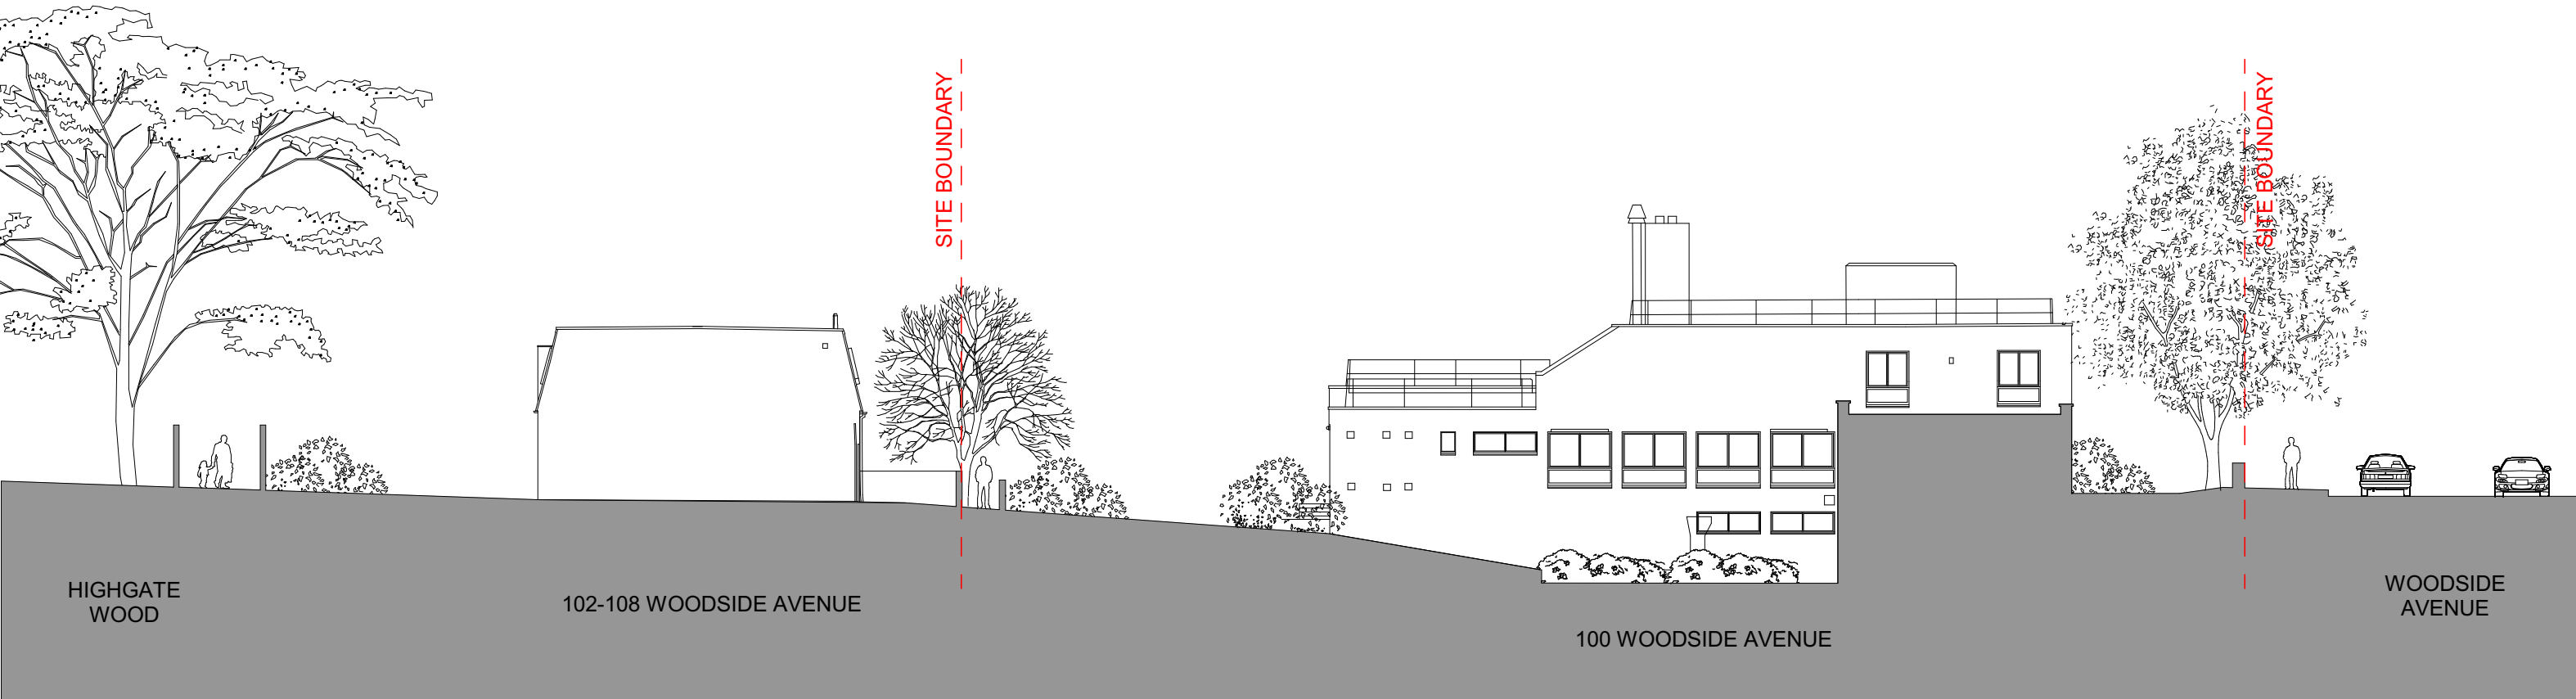

1 Existing Elevation 04 - South  
1 : 200




2 Existing Elevation 06 - East  
1 : 200



3 Existing Elevation 07 - West  
1 : 200




4 Existing Elevation 08 - North  
1 : 200

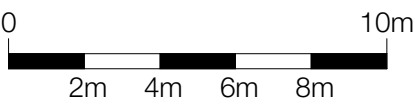

Notes

1. Do not scale this drawing.
2. All dimensions must be checked on site and any discrepancies verified with the architect.
3. Unless shown otherwise, all dimensions are to structural surfaces.
4. Drawing to be read with all other issued information. Any discrepancies to be brought to the attention of the architect.
5. This drawing is the copyright of Levitt Bernstein and may not be copied, altered or reproduced in any form, or passed to a third party without license or written consent.
6. This document is prepared for the sole use of London Borough of Haringey and no liability to any other persons is accepted by Levitt Bernstein. Levitt Bernstein accepts no liability for use of this drawing by parties other than the party for whom it was prepared or for purposes other than those for which it was prepared.

This is not a construction drawing, it is unsuitable for the purpose of construction and must on no account be used as such.

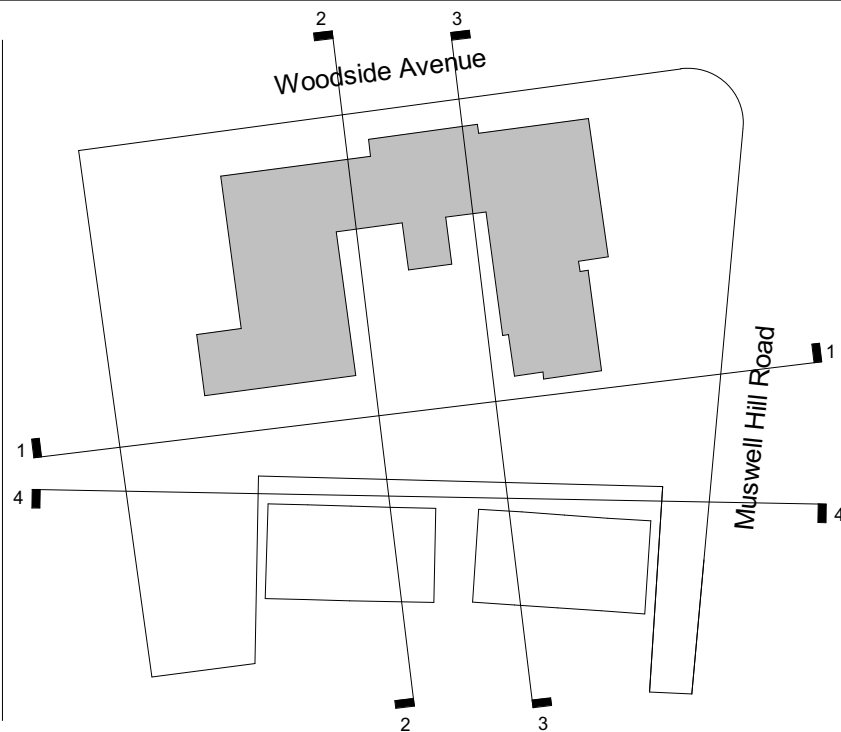

Project name

**Cranwood House**  
Muswell Hill

Drawing number

Rev

3649 - LB - XX - XX - DE - A - 1041

P1

Drawing

Existing - Elevations 02

Purpose of issue

Planning

Suitability Code

Scale

1 : 200 @ A1

Date

23/08/21

Client

London Borough of Haringey

**Levitt Bernstein**  
levittbernstein.co.uk

**London**

Thane Studios  
2-4 Thane Villas  
London W7 7PA  
+44 (0)20 7275 7676

**Manchester**

Bonded Warehouse  
18 Lower Byrom Street  
Manchester M3 4AP  
+44 (0)16 1669 8740

P1

Rev

Date

Description

Submission

AM

Drawn / Checked