

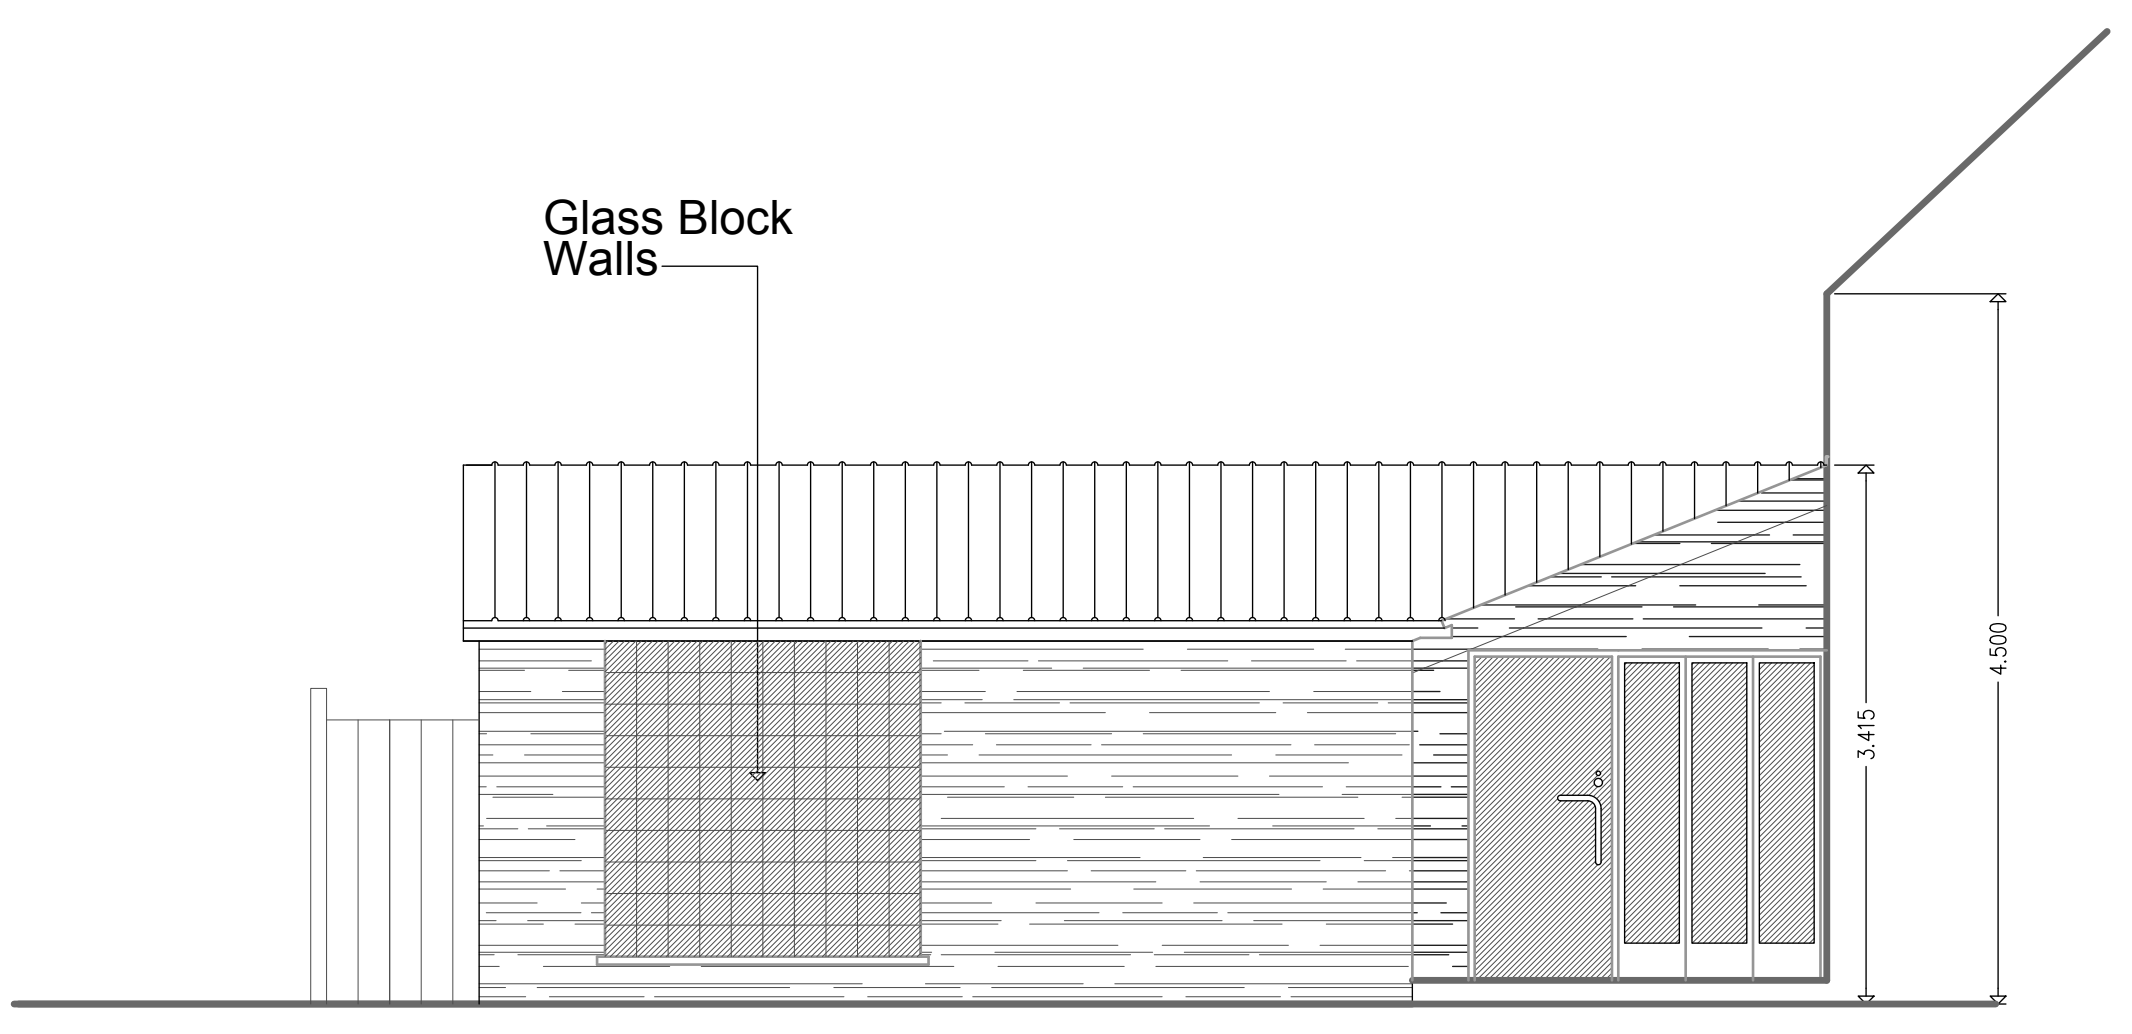
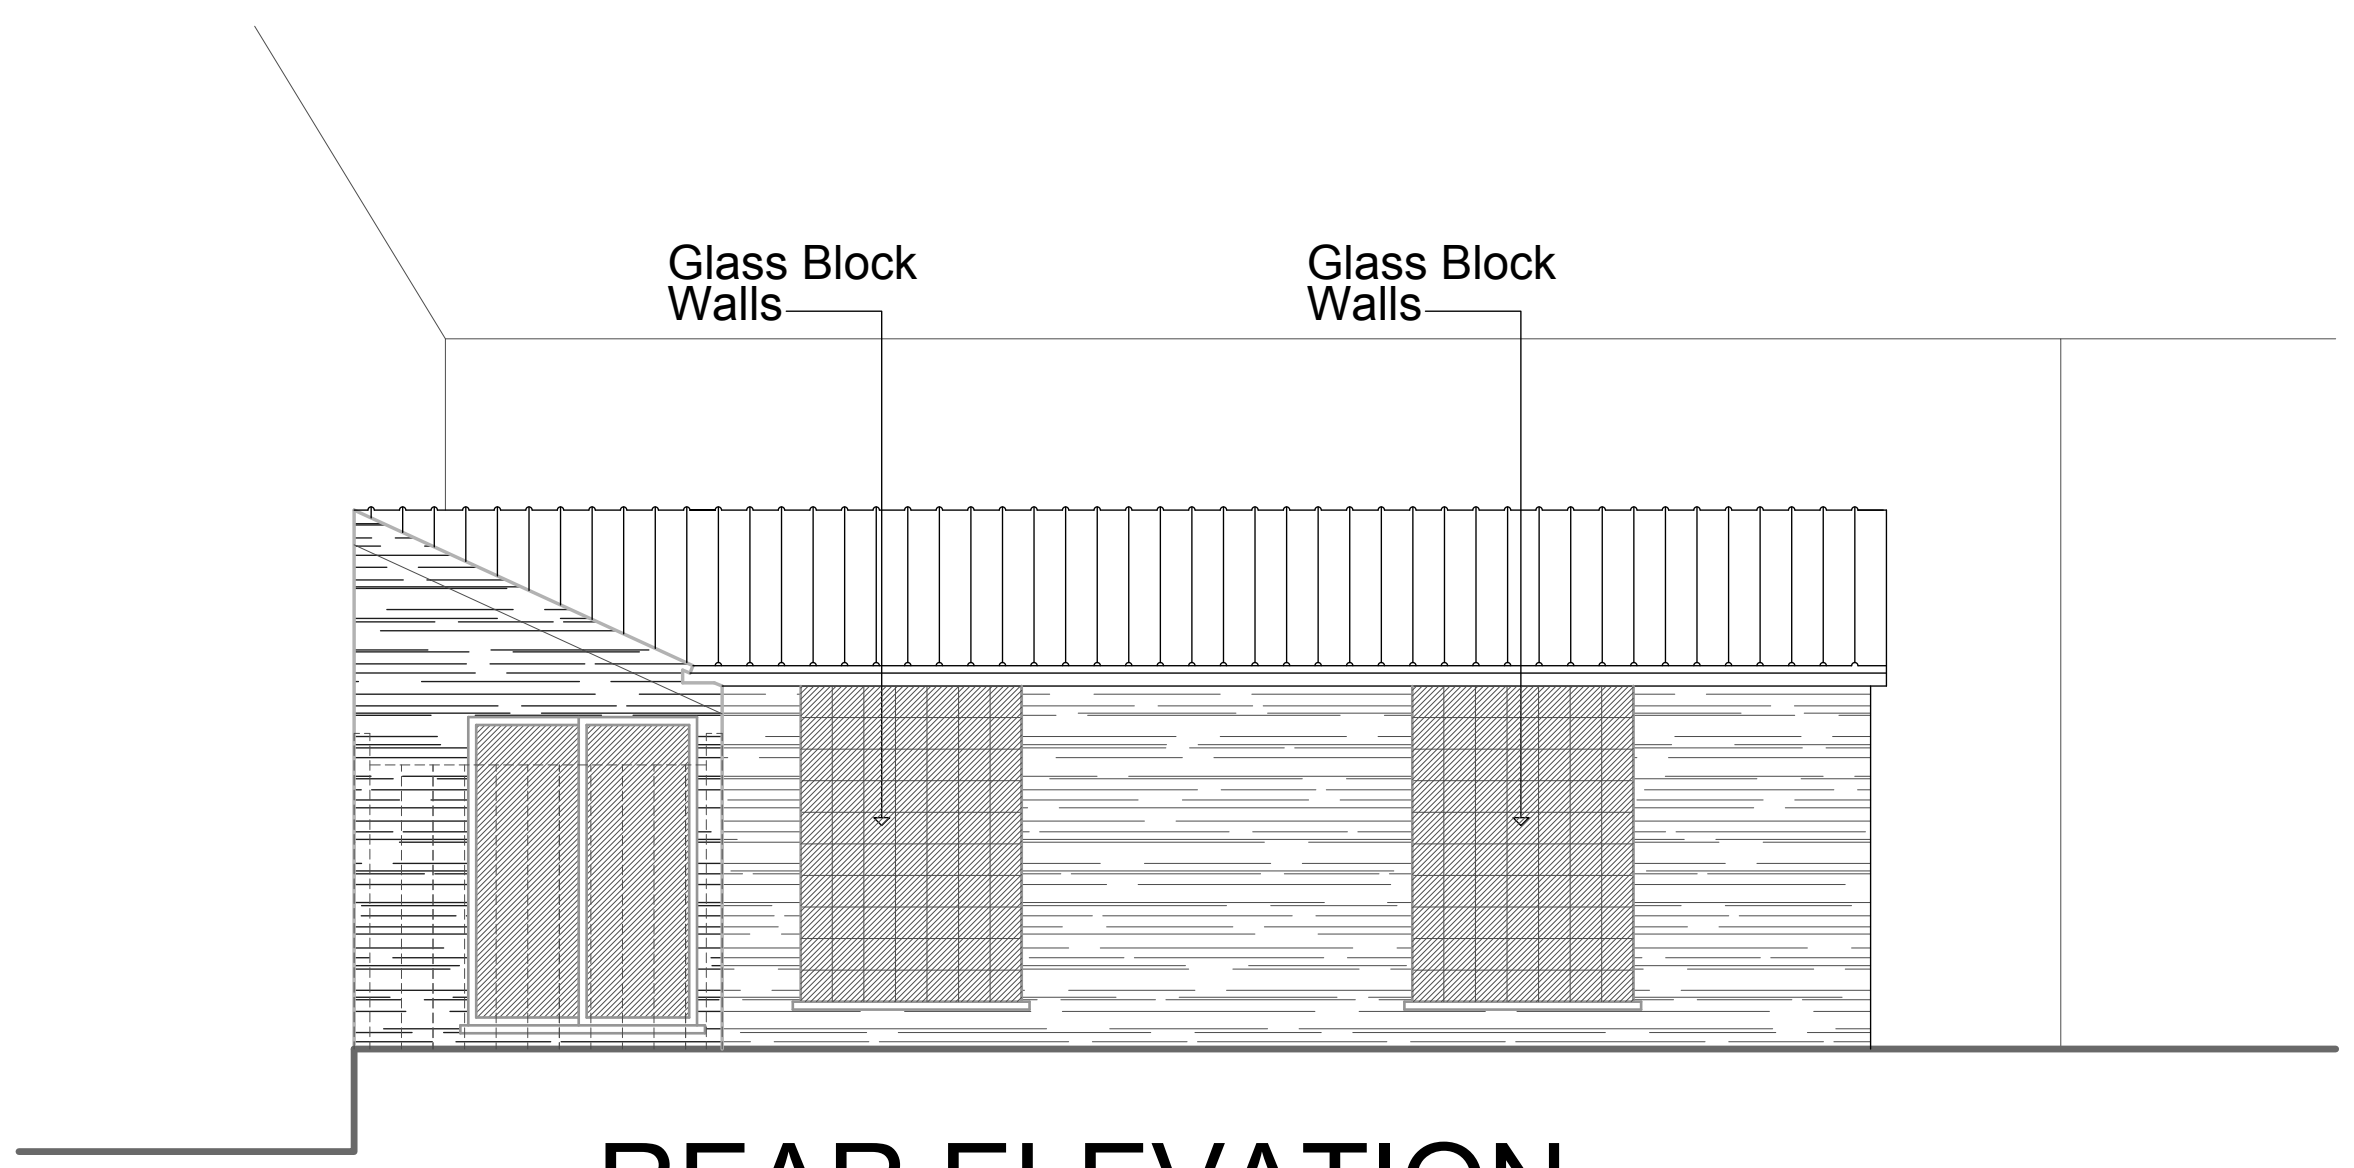
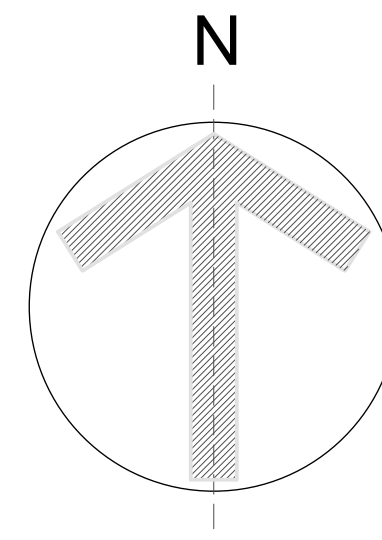


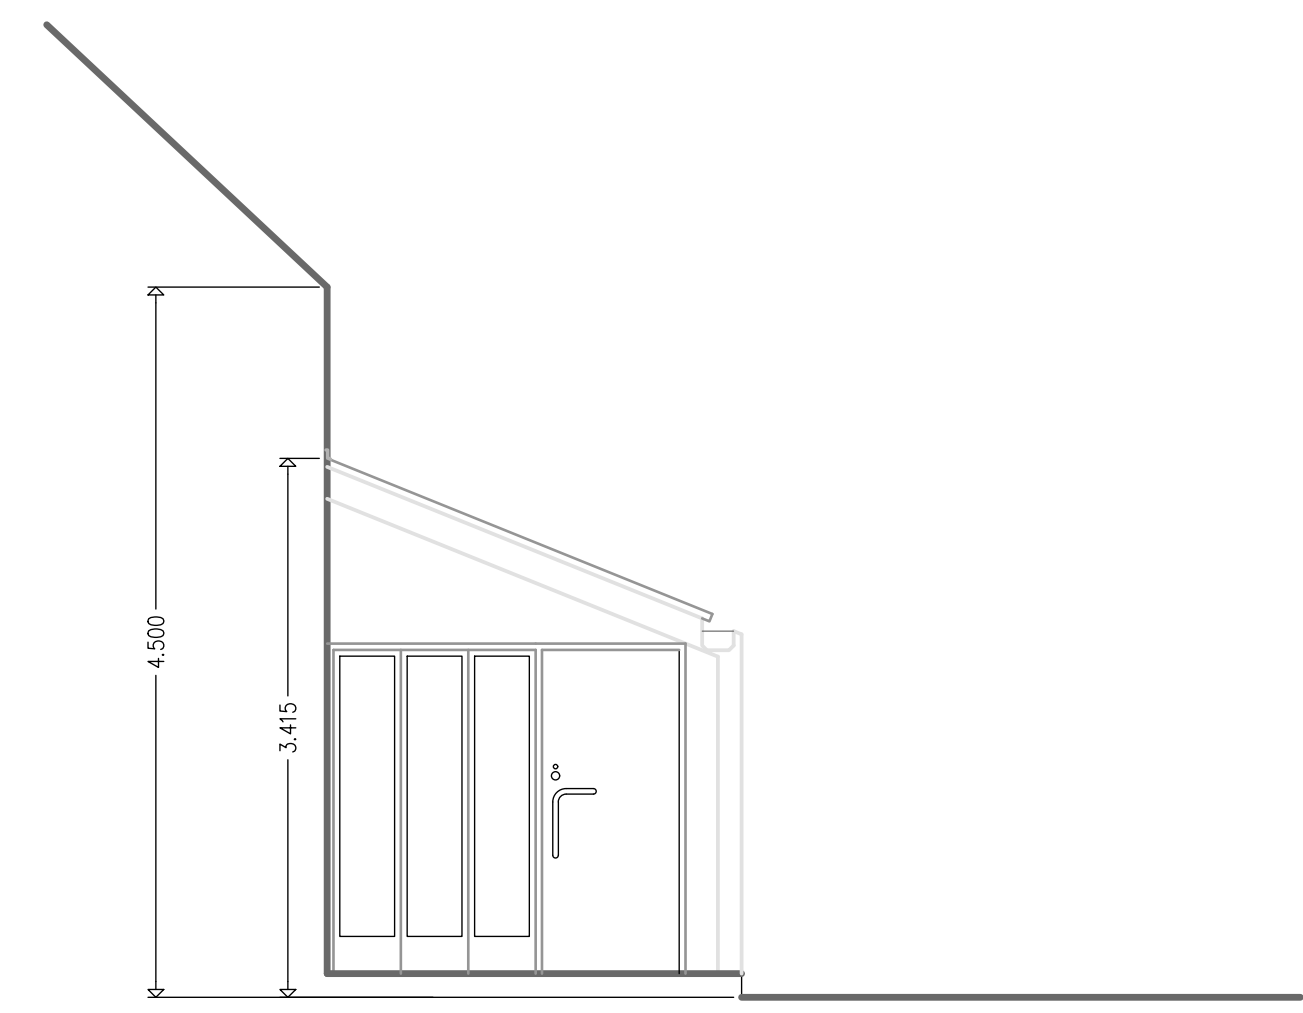

CONSTRUCTION NOTES

Roof: Lead clad roof on timber rafters
Walls: Timber structure and timber cladding
All Doors: Timber frames and panels

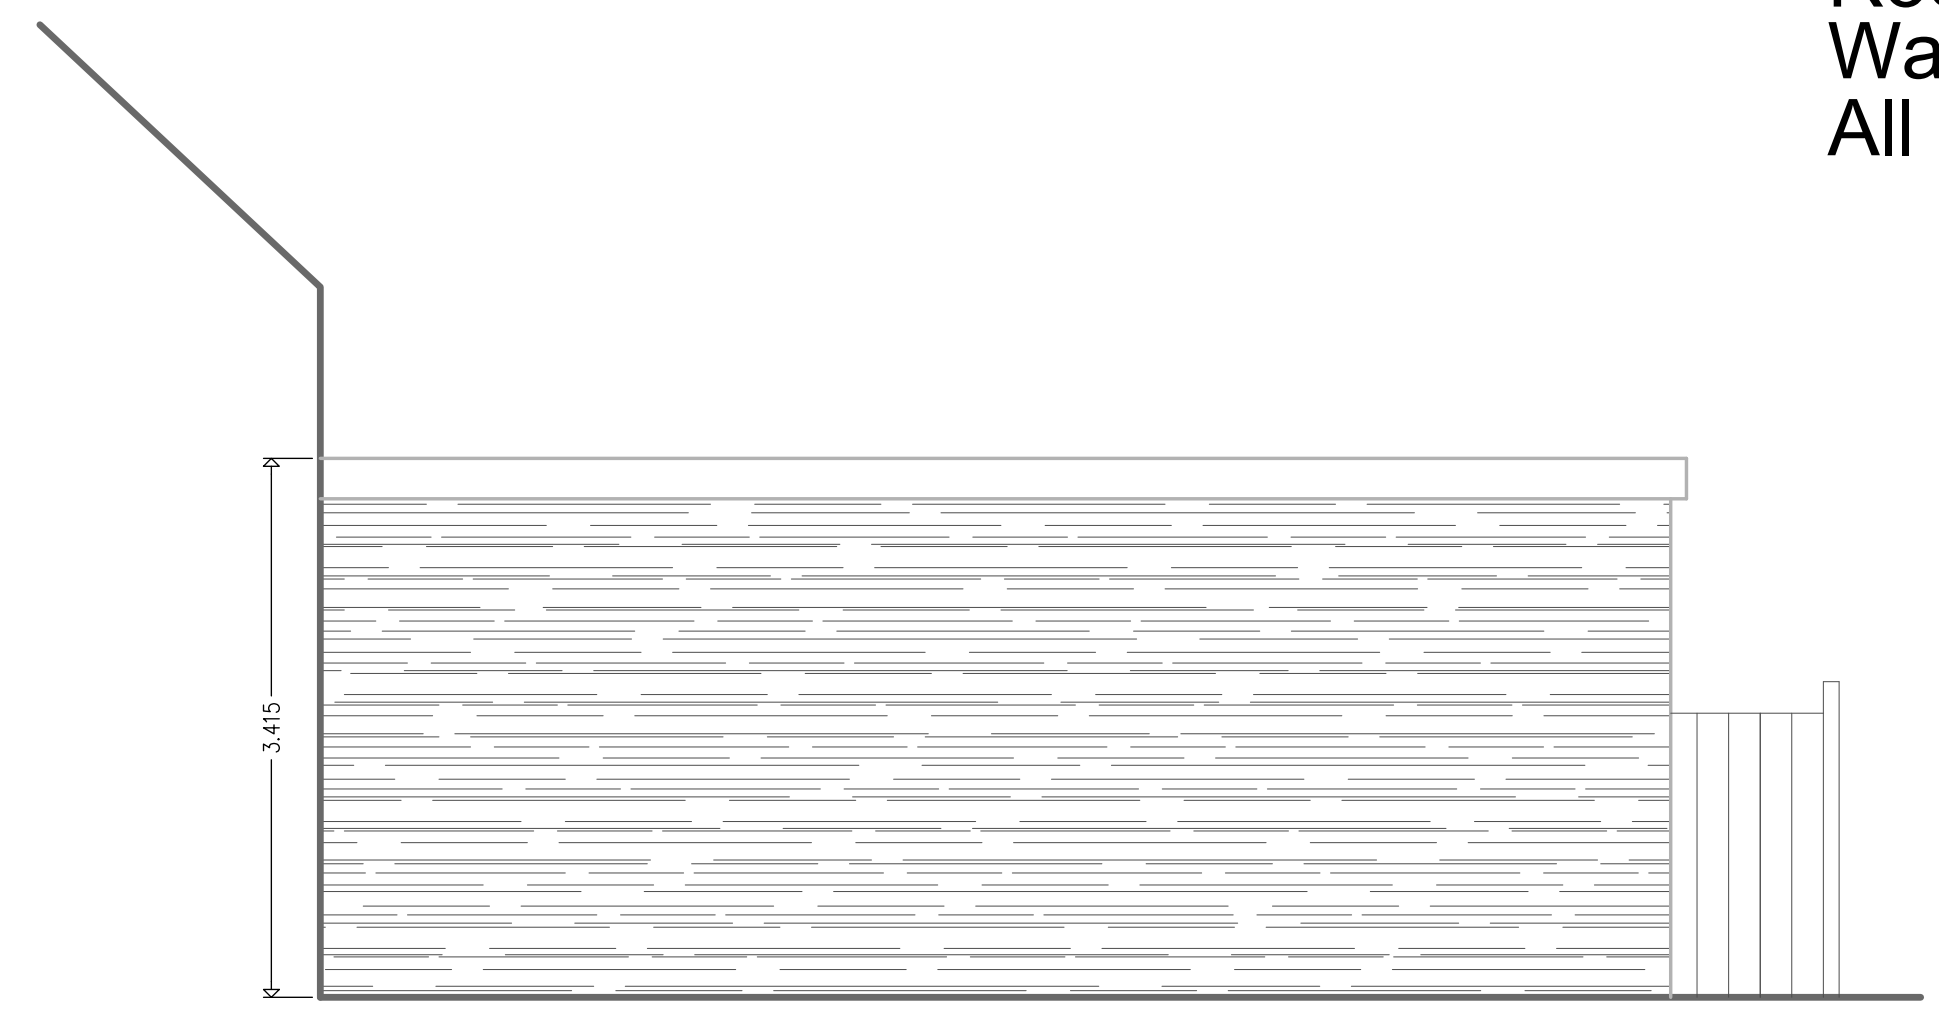

IMPORTANT NOTE
ALL DIMENSIONS TO BE CONFIRMED ON SITE
ALL FINAL DIMENSIONS MUST BE CONFIRMED WITH
THE ARCHITECT BEFORE WORK PROCEEDS
ANY DIMENSIONAL DISCREPANCIES MUST ALSO BE REFERED
TO THE ARCHITECT WHOSE DECISION IS FINAL AND BINDING

HOME AND OFFICE
CHARTERED ARCHITECTS - PLANNERS
STUDIO: 39 FORESTDALE, SOUTHGATE, LONDON N14 7DY
T:07561 100080 F:020 8351 0026 Em: homearchitect@btinternet.com

ARCHITECT:
MICHAEL HAPESHIS
BA(Hon's), DipArch(Hon's), RIBA, ARB, ETEK

STRUCTURAL ENGINEER

BUILDING SERVICES ENGINEER

QUANTITY SURVEYOR

DRAWING TITLE
PROPOSED SECTION AND ELEVATIONS

PROJECT TITLE / CLIENT
DEVELOPMENT OF ANCILLARY SPACES ON
LAND IN REAR OF
84 HIGHGATE HIGH STREET, LONDON N6 5HX

CLIENT:
Jihane Yassine, Ms

Job No:

CI/SfB

Scale 1:50

DATE 23.06.2023

DRAWN MPH

CHECKED M.HAPESHIS

DRAWING NO

103

REVISION SUFFIX

A

10=1

Exercise Room and Storage Space in Rear of
84, Highgate High Street, London N6 5HX
EXISTING LAYOUTS Scale 1:50