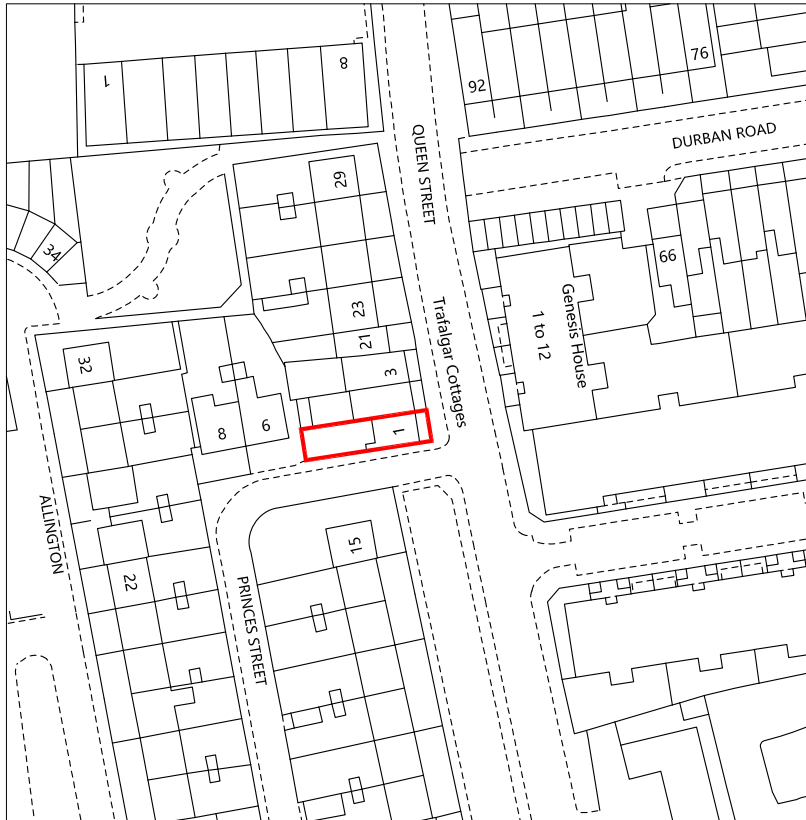


Metres

PROJECT:	DWG TITLE			
1 TRAFALGAR COTTAGES QUEEN STREET N17 8HY	LOCATION PLAN			
	DATE: 21/06/2023	DWG # N.A/1TC/108	SCALE: 1:1250@A4	