



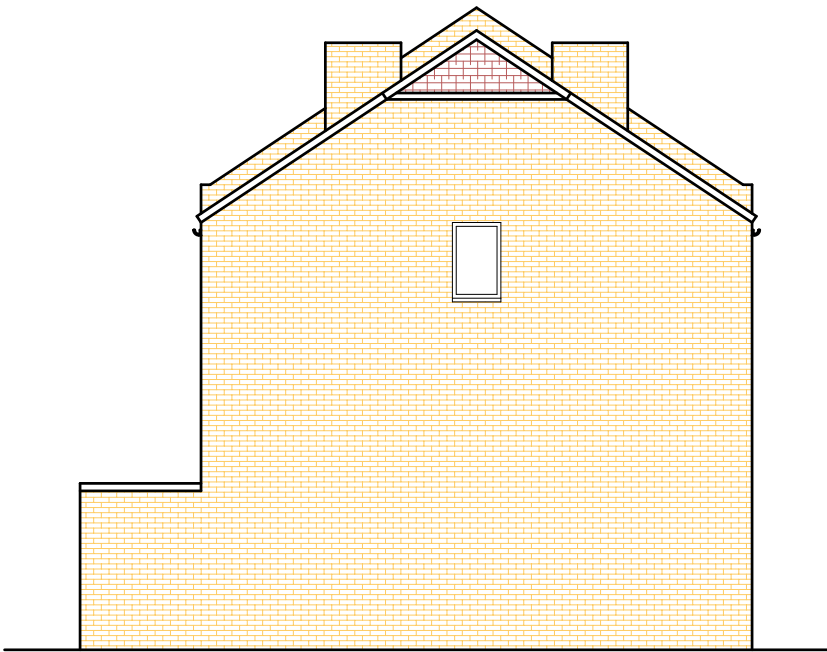

Existing Side Elevation - A

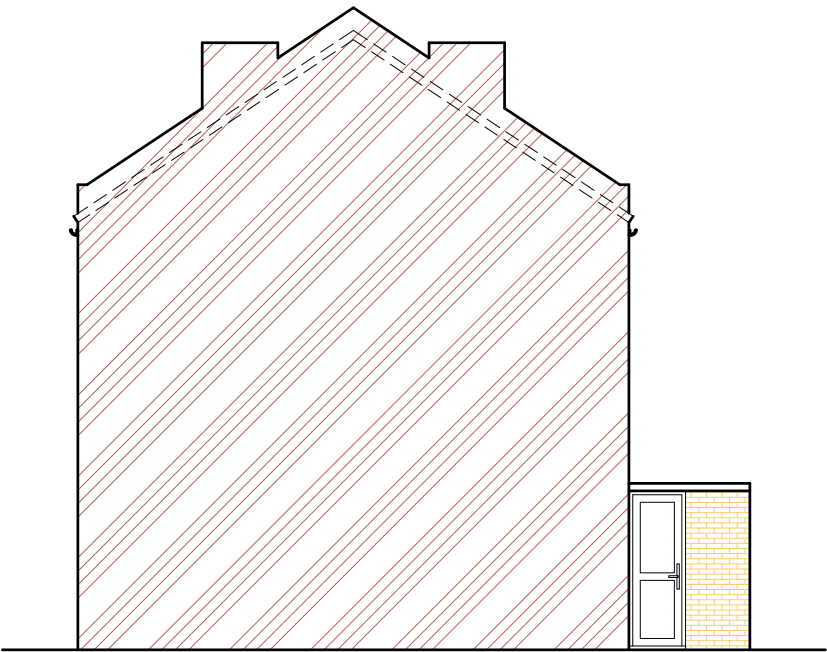


Existing Side Elevation - B


Height of eaves to be no more than 3m from natural ground level.

Highest point of extension to be no more than 3m from natural ground level.

Materials used in exterior work to be similar in appearance to those of the exterior of the existing house.

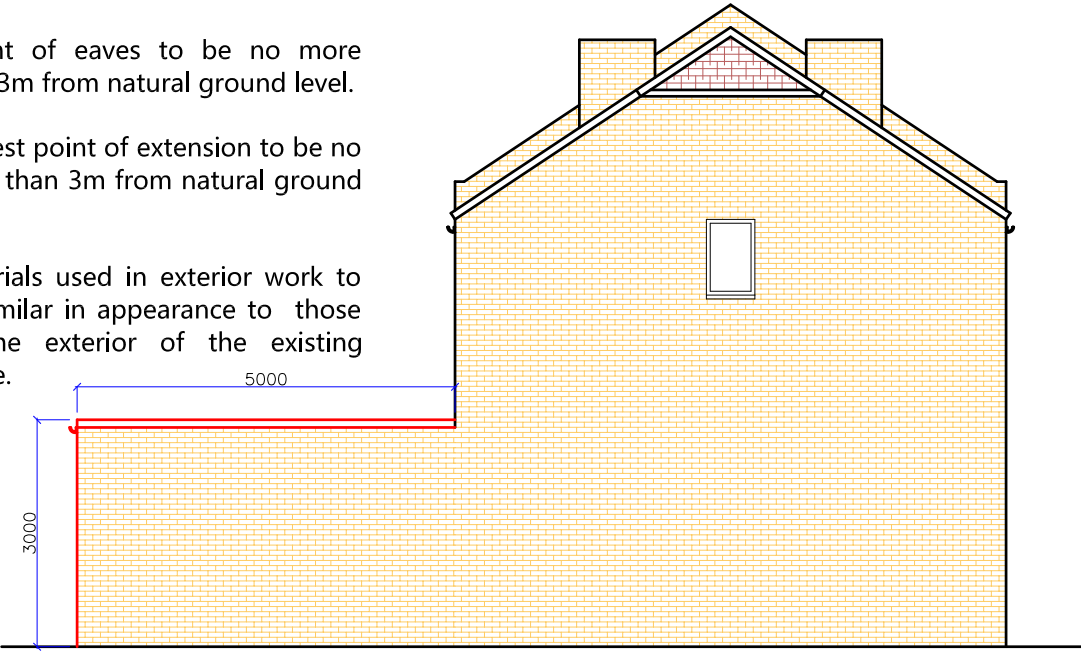

Proposed Side Elevation - A

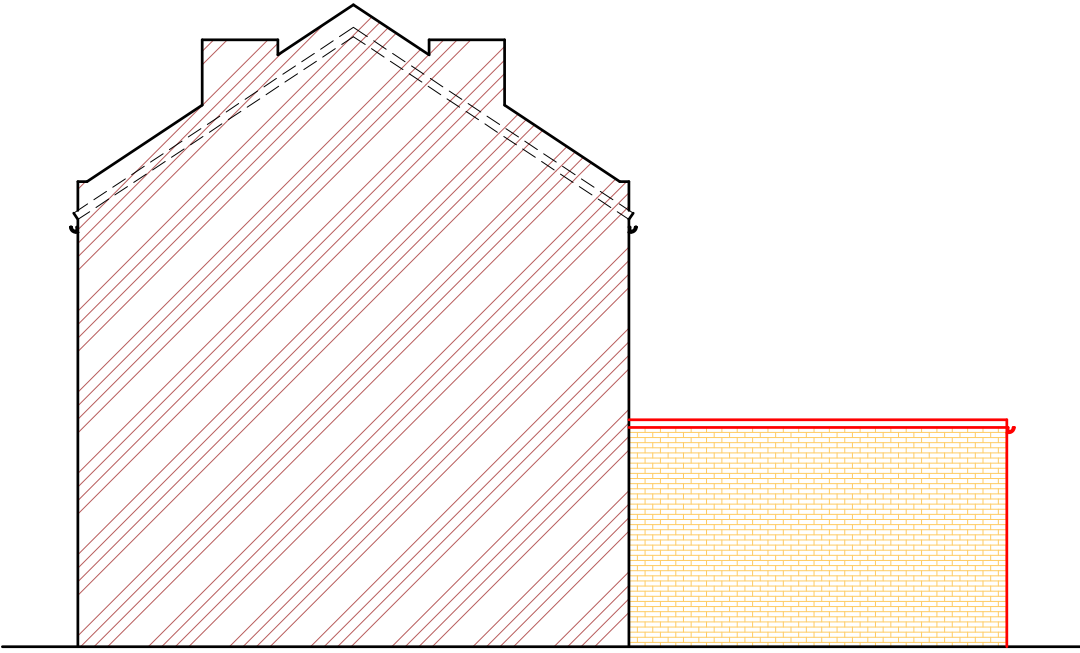

Proposed Side Elevation - B

PROJECT ADDRESS 1 TRAFALGAR COTTAGES QUEEN STREET N17 8HY		DWG TITLE EXISTING AND PROPOSED ELEVATIONS		PARTY WALL NOTICES: PLEASE NOTE THAT BEFORE BUILDING WORKS COMMENCES IT IS THE RESPONSIBILITY OF BUILDER OR OWNER TO SERVE PARTY WALL NOTICES TO ALL NEIGHBOURS.		NOTES : THIS DRAWING IS COPYRIGHT AND MUST NOT BE TRACED OR COPIED IN ANY WAY OR FORM IN PART OR WHOLE BY ANY MEANS WHATSOEVER WITHOUT PRIOR WRITTEN CONSENT AND MAY ONLY BE USED BY THE PRESENT OWNER IN RELATION TO THE PROPERTY AS REFERRED TO ON THE DRAWING. THIS DRAWING MAY BE COPIED BY AN AUTHORISED OFFICER OF THE LOCAL AUTHORITY WITH THE SOLE PURPOSE TO ASSIST IN THE DETERMINATION OF A PLANNING OR BUILDING REGULATIONS APPLICATION AND MAY NOT BE USED FOR ANY OTHER PURPOSE UNLESS OTHERWISE AGREED IN WRITING.		FD30 ■ 30 MINUTE FIRE RESISTING DOOR AND FRAME		SMART SKILLS LTD info@smartskillsltd.co.uk		 Address: 30 UPHALL ROAD, ILFORD, IG1 2JF TEL: 020 3489 3287 Mobile: 07931 176 907		 registered LABC Partner Authority Scheme			
CLIENT MRS. SOFINA RAZZAQUE		SCALE 1:100@A3	DATE 21/06/2023	DWG # N.A./1TC/104	ISSUE A	DRAWN BY AA	DIMENSIONS: ALL DIMENSIONS TO BE CHECKED ON SITE. CONTRACTOR TO VERIFY ALL BOUNDARY POSITIONS AND DIMENSIONS ON SITE PRIOR TO COMMENCING ANY WORKS, MAKING WORKMANSHIP DRAWINGS OR OBTAINING ANY MATERIALS.DO NOT TRACE OR COPIED FROM THIS DRAWING. DIMENSIONS STATED ARE FOR GUIDANCE ONLY.		HD ■ EMERGENCY LIGHTING TO BS5266: Part 1 1988								
								SD ■ SMOKE DETECTOR WITH SOUNDER									