


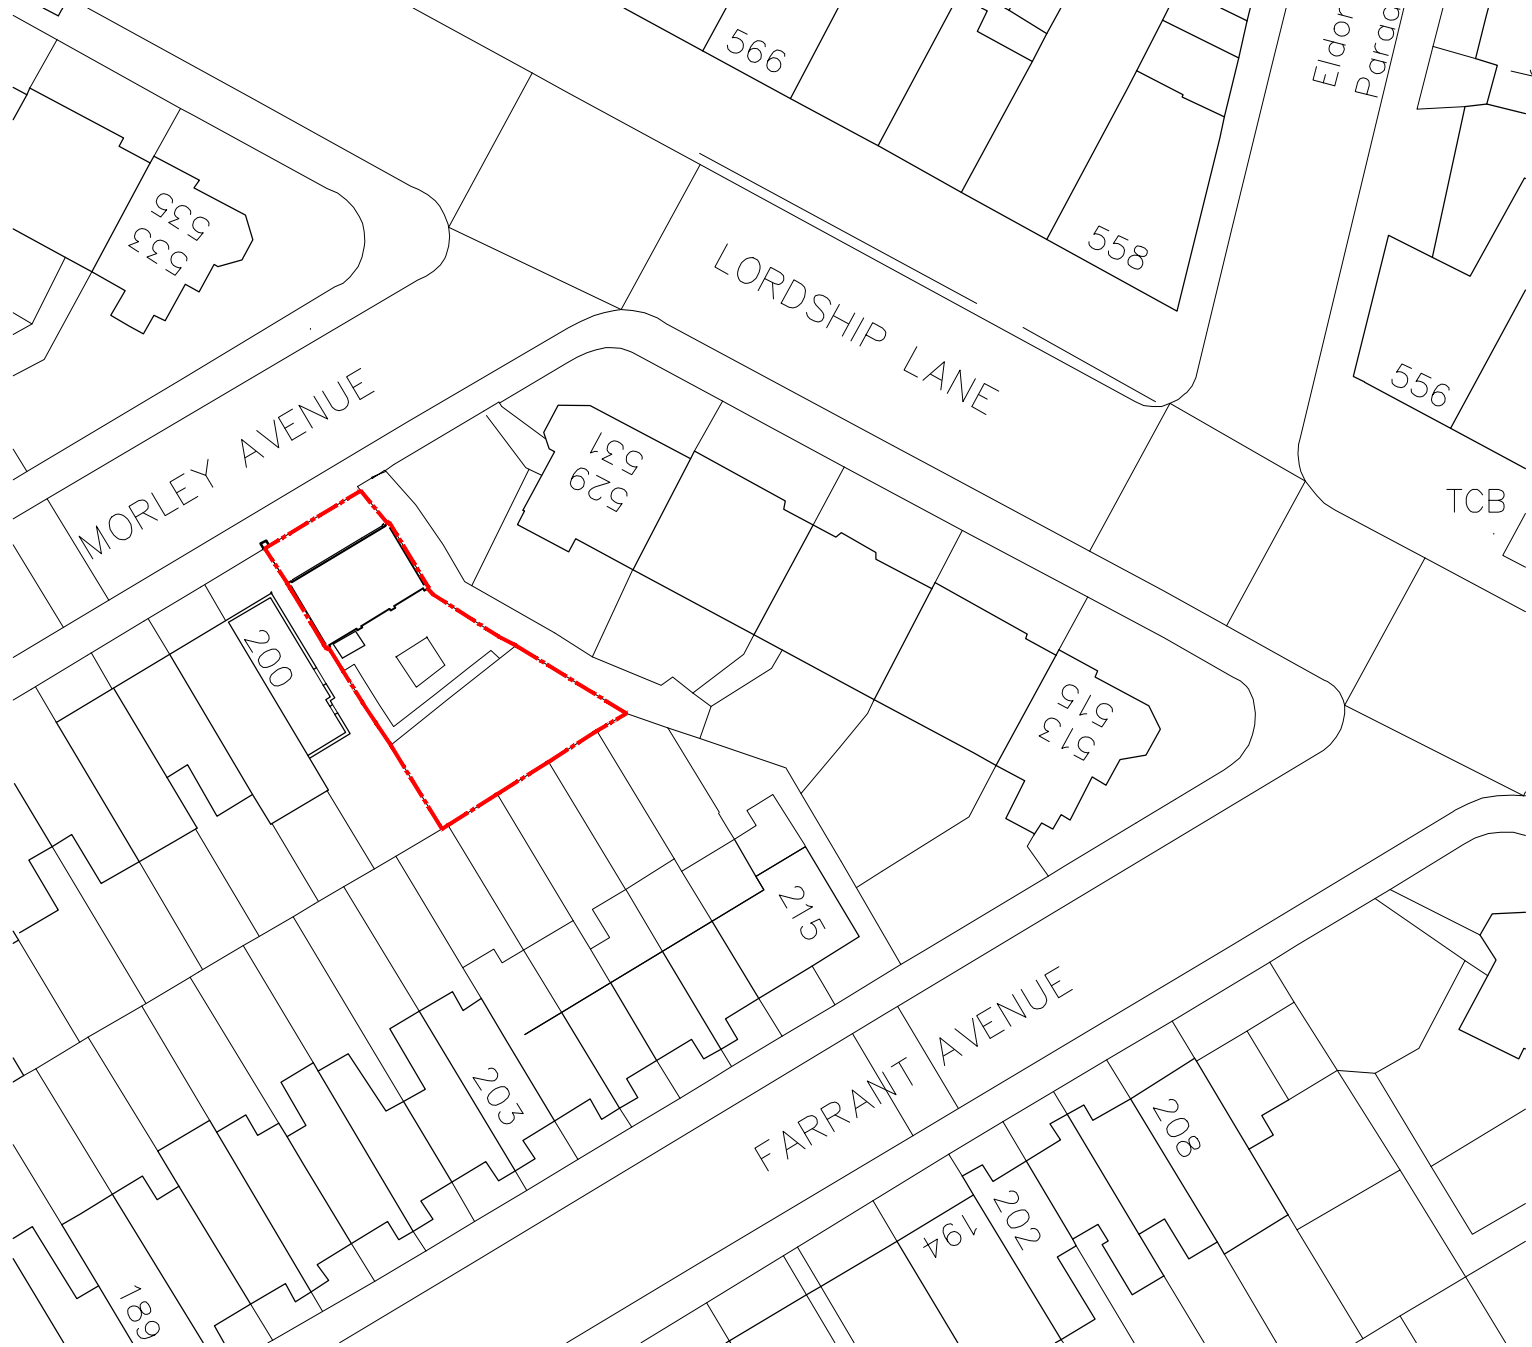

01 EXISTING LOCATION PLAN
001 1:1250



02 EXISTING BLOCK PLAN
001 1:500

CONTRACTORS ARE NOT TO SCALE OFF THIS DRAWING
ALL DIMENSIONS MUST BE CHECKED ON SITE
INFORM THE ARCHITECT OF ANY
DISCREPANCIES PRIOR TO CONSTRUCTION
PLOT SIZE: A3

NOTES:
SCALE: 1:500 @ A3
0 5 10

SCALE: 1:1250 @ A3
0m 25m 50m

P01	17.12.2020	ISSUED FOR PLANNING	VL	CP
REV	DATE	DESCRIPTION	DRN	CHK
REVISION HISTORY				

PROJECT:
GARAGES ADJ TO 200 MORLEY AVE
HARINGEY

CLIENT:
HARINGEY COUNCIL

DRAWING NO:
0219 - 001

DRAWING TITLE:
EXISTING
LOCATION AND BLOCK PLAN

SCALE @ A3: 1:1250 / 1:500

REV:
P01

UNIT

Unit One Architects Ltd

The Junction, Station Road, Watford, WD17 1EU
t: 0207 183 1456 | e: studio@unit1architects.com
www.unit1architects.com