


62 Priory Road London N8 7EX - Location Plan

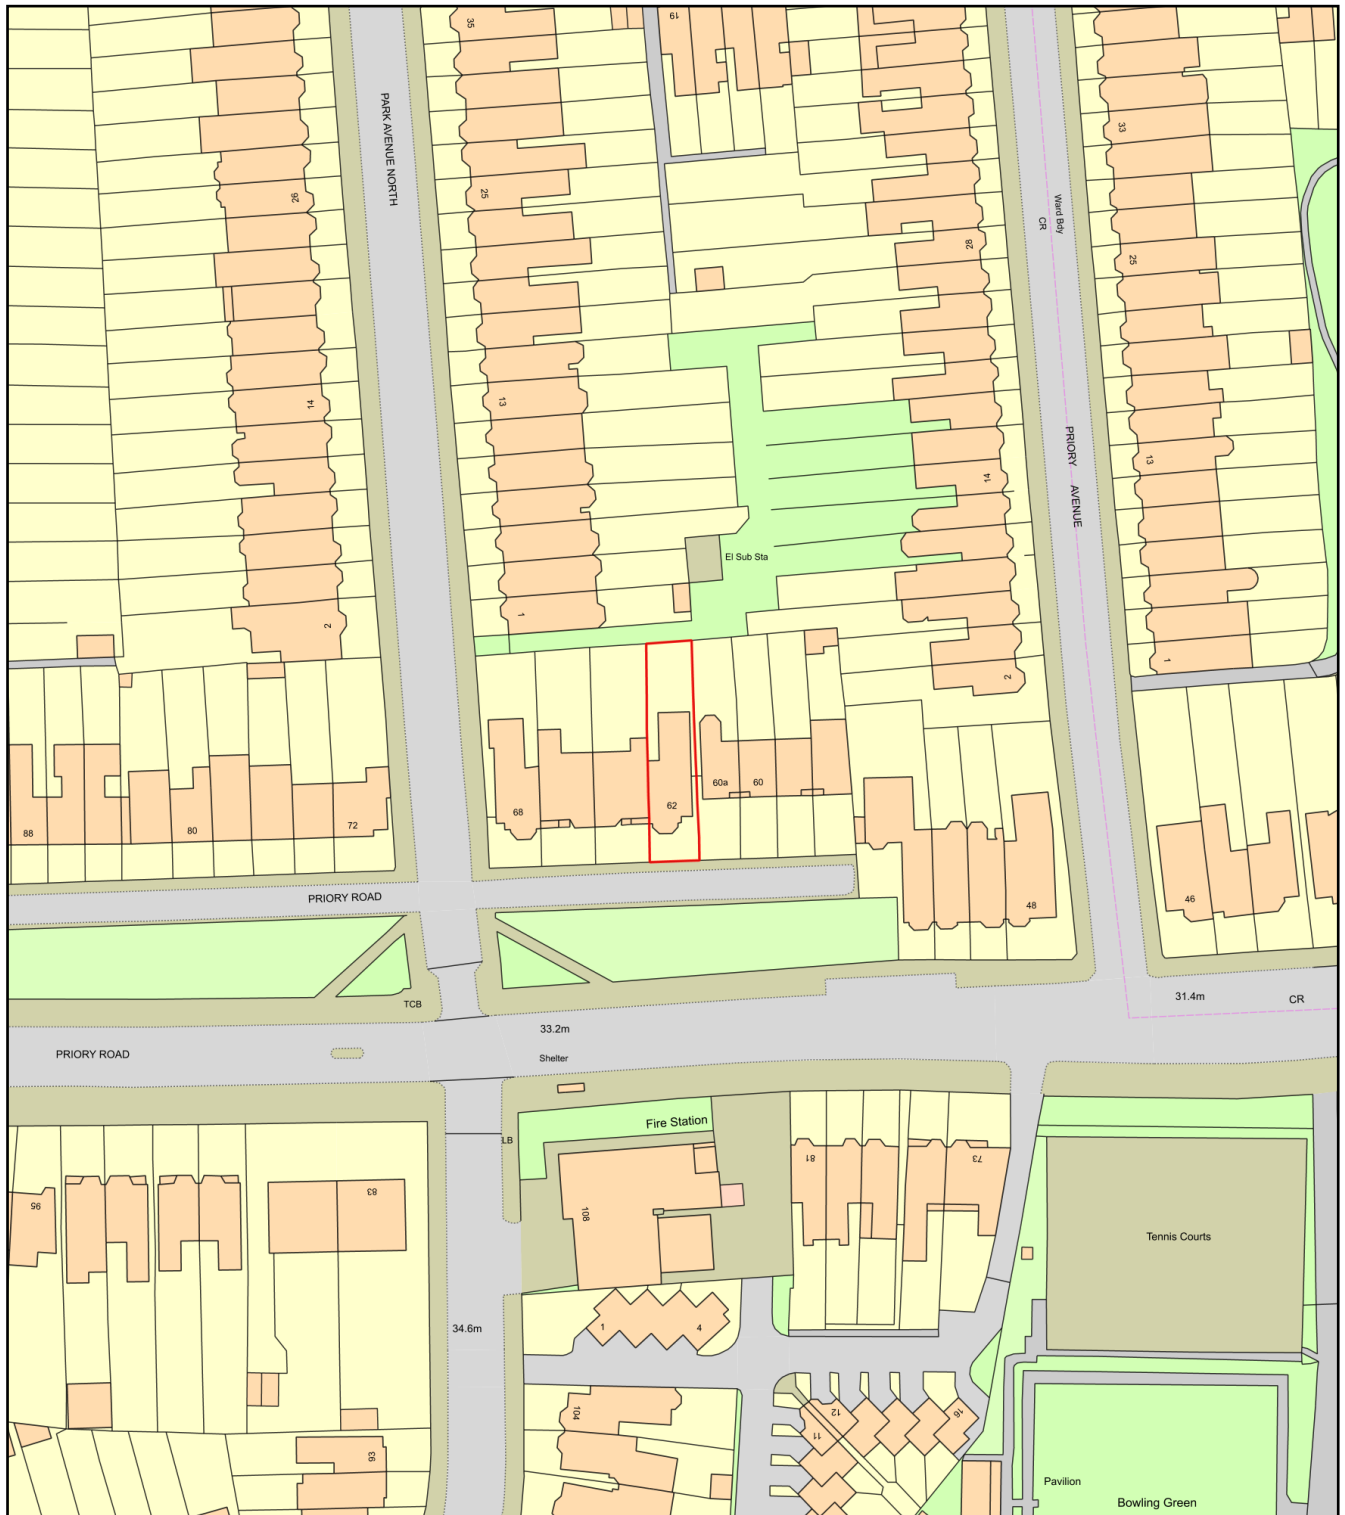

0 50
Metres



Plan Produced for: KA Designs

Date Produced: 06 Dec 2019

Plan Reference Number: TQRQM19340114756477

Scale: 1:1250 @ A4