
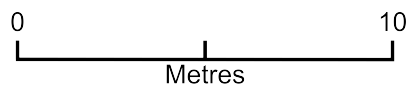


62 Priory Road London N8 7EX

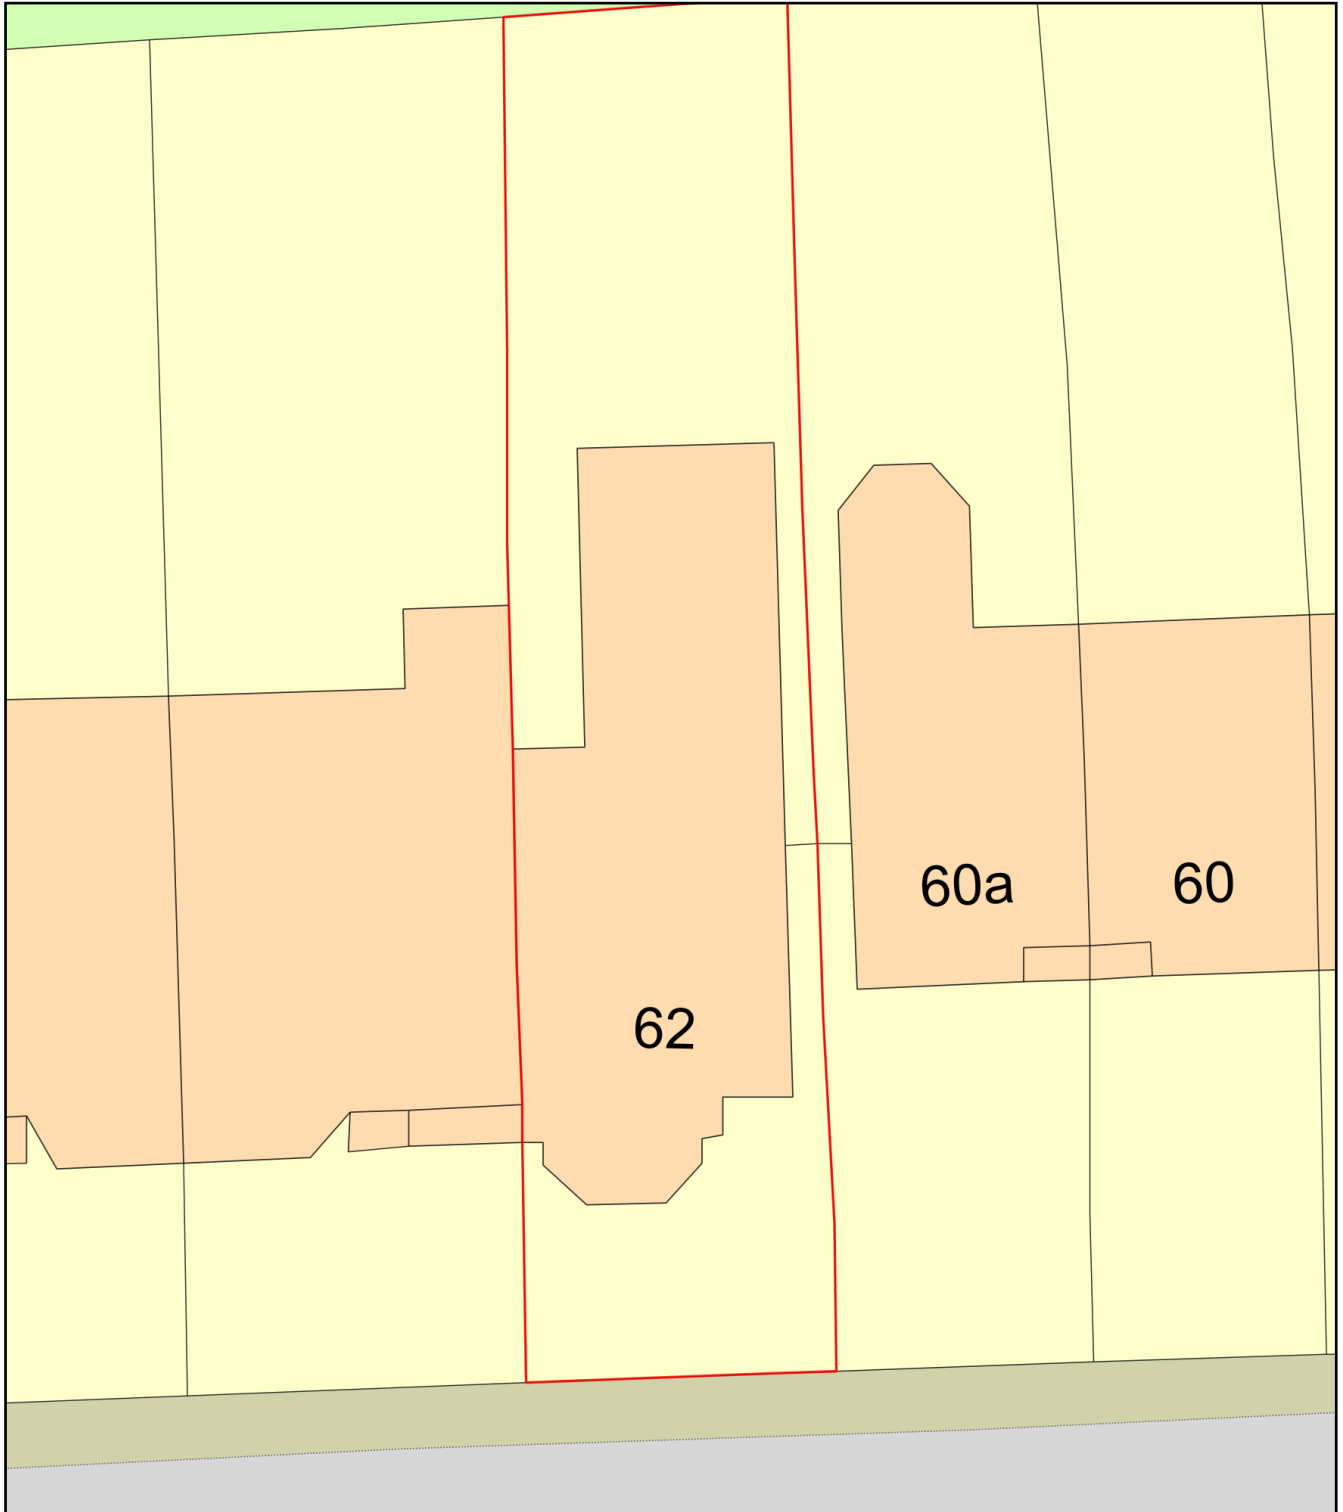

Plan Produced for: KA Designs

Date Produced: 06 Dec 2019

Plan Reference Number: TQRQM19340114517661

Scale: 1:200 @ A4