




THE BIKE SHED CO.
available in 2 and 4 bike sizes



THE BIKE SHED CO.
available in 2 and 4 bike sizes

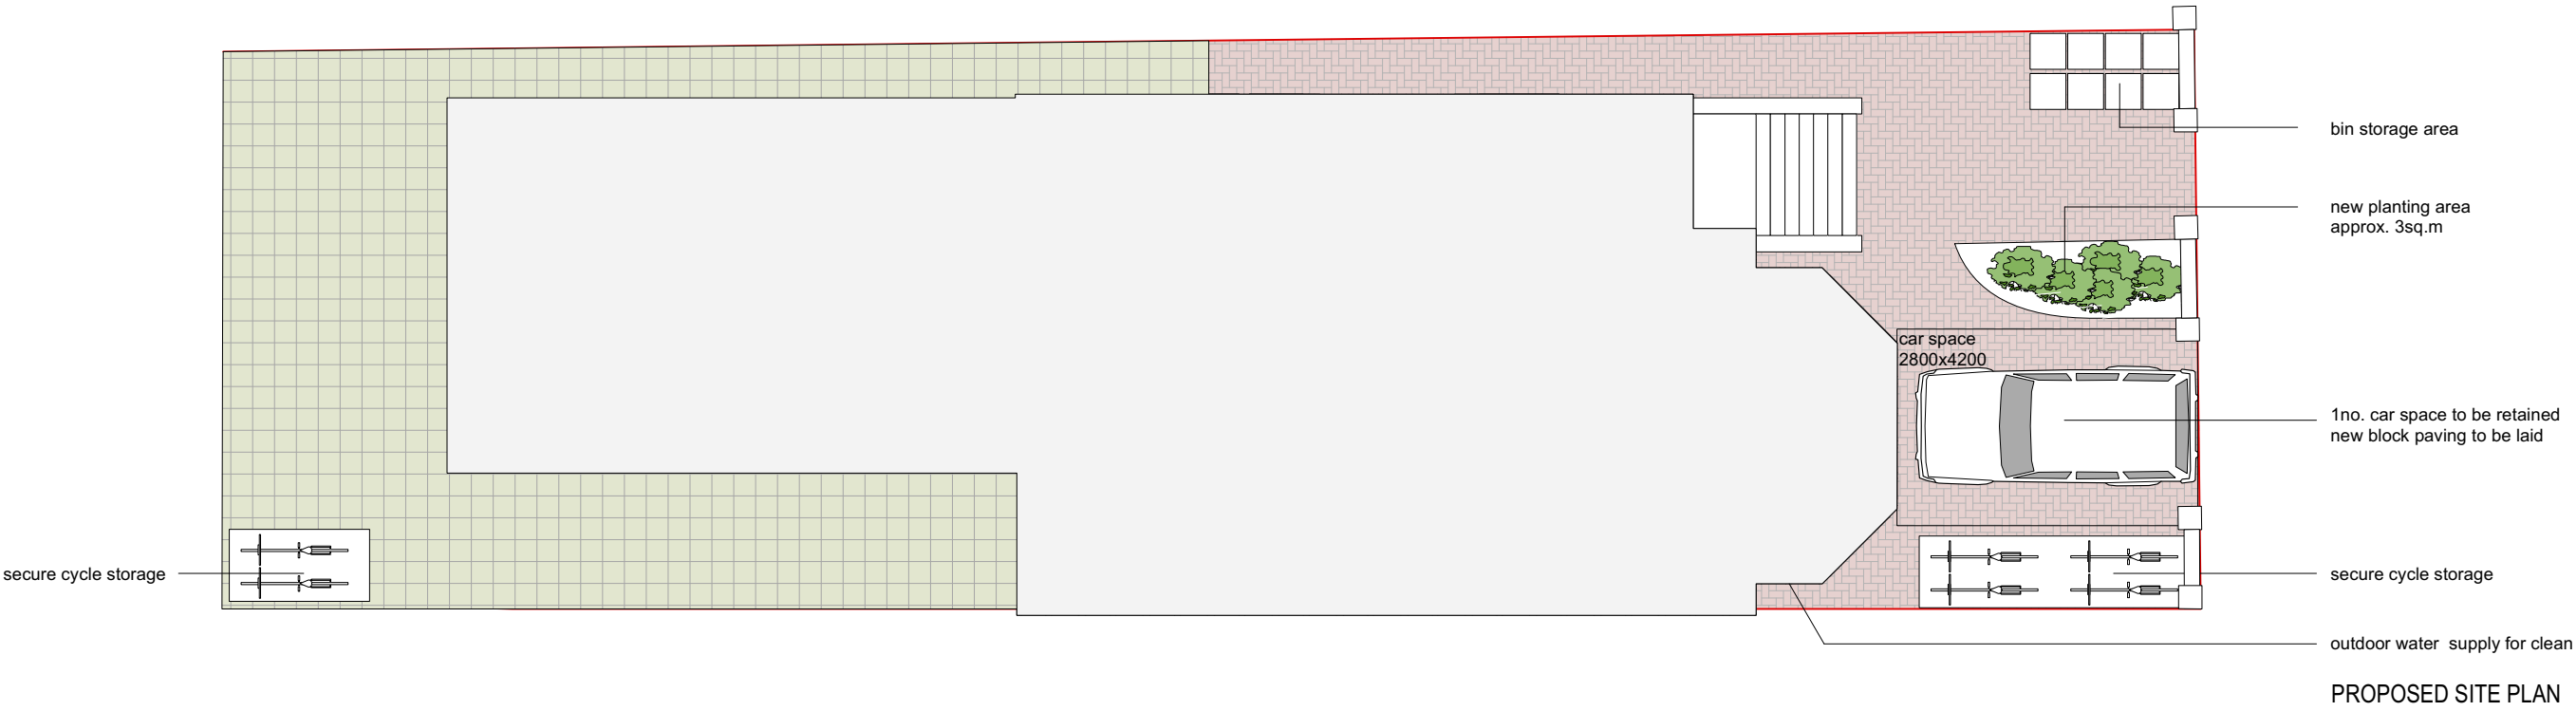

NOTES:

responsibility to ensure that all relevant notices are issued in accordance with the Party Wall Act 1996.

The contractor is to take all necessary precautions to ensure the safety of the building and its stability during all stages of the proposed works.

The contractor is to check all dimensions on site prior to the commencement of works.

All designs, connections, workmanship, fixings or admixtures to comply with the current building Regulations, relevant British Standards, Codes of Practice and Manufacturers recommendations etc

Project Title:
CONVERSION TO FLATS

Project Address:
62 PRIORY ROAD LONDON N8

Dwg Title	CYCLE STORAGE DETAILS	
Scale @ A3	1:100	Client:DINGLIS GROUP LTD
Date	JULY 2023	
Drwg No.	P01/2023/COND	Rev:

