




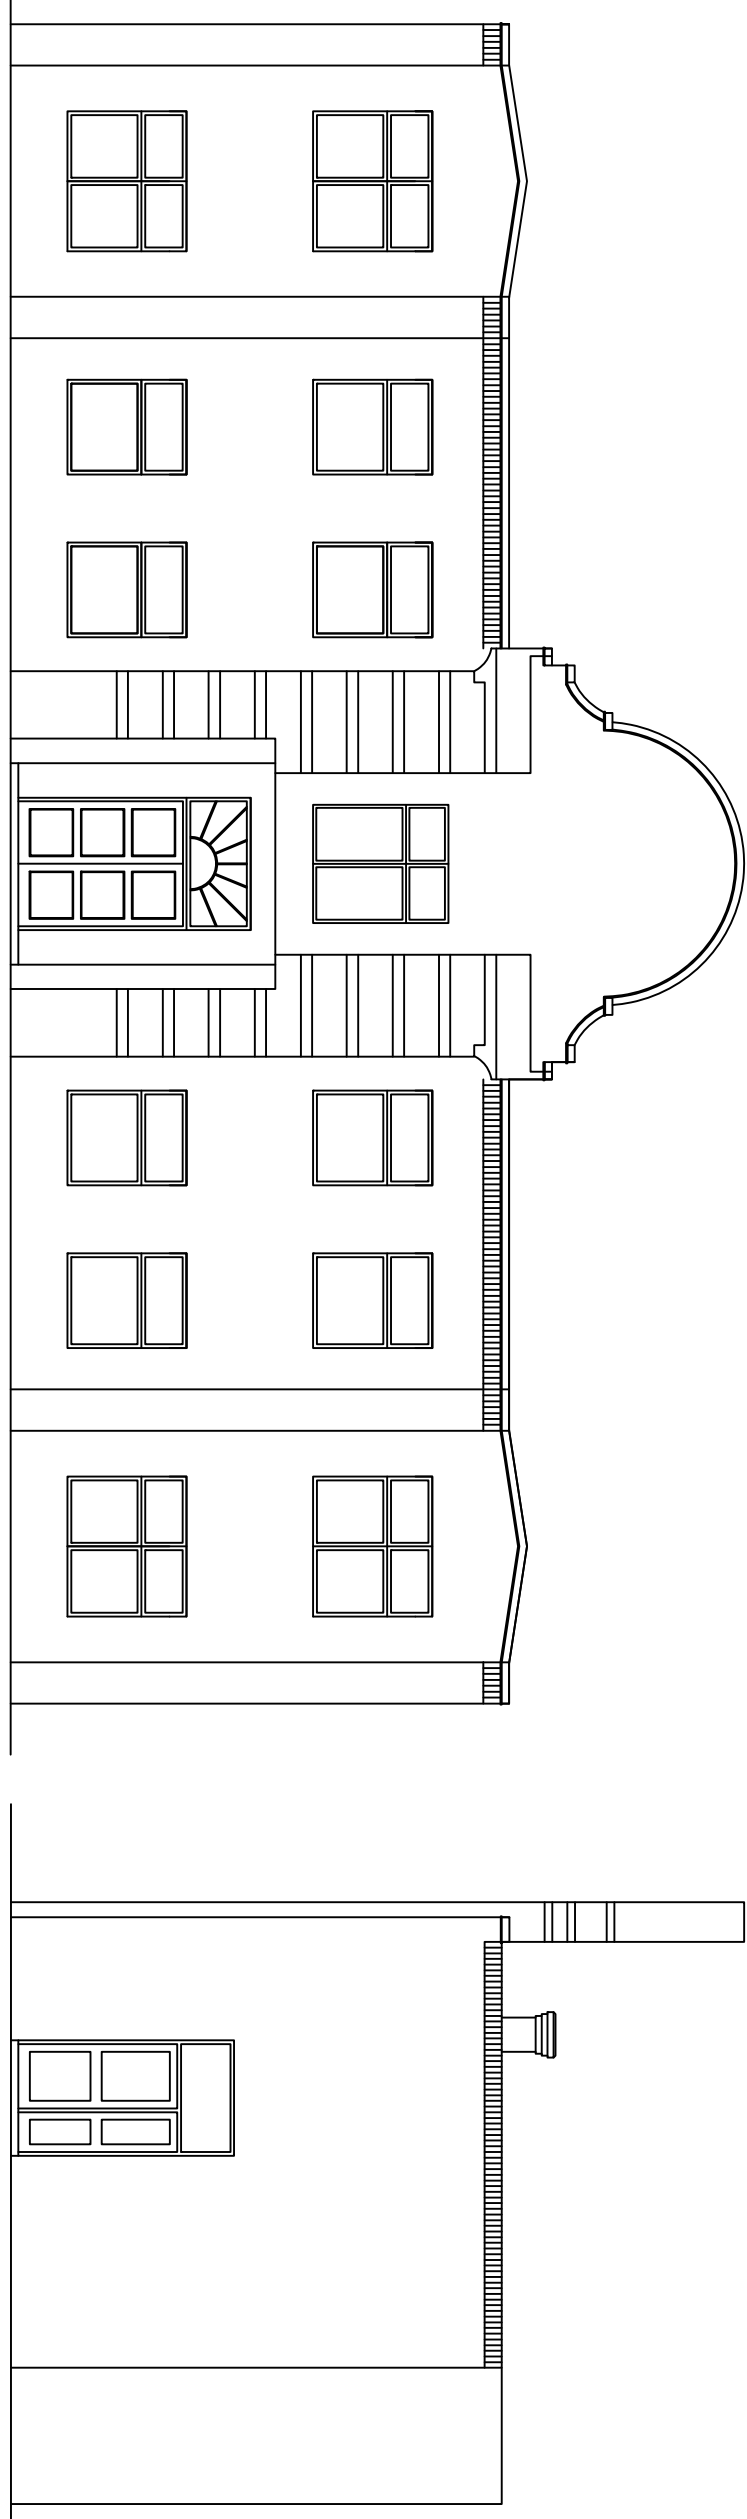


FRONT ELEVATION AS EXISTING

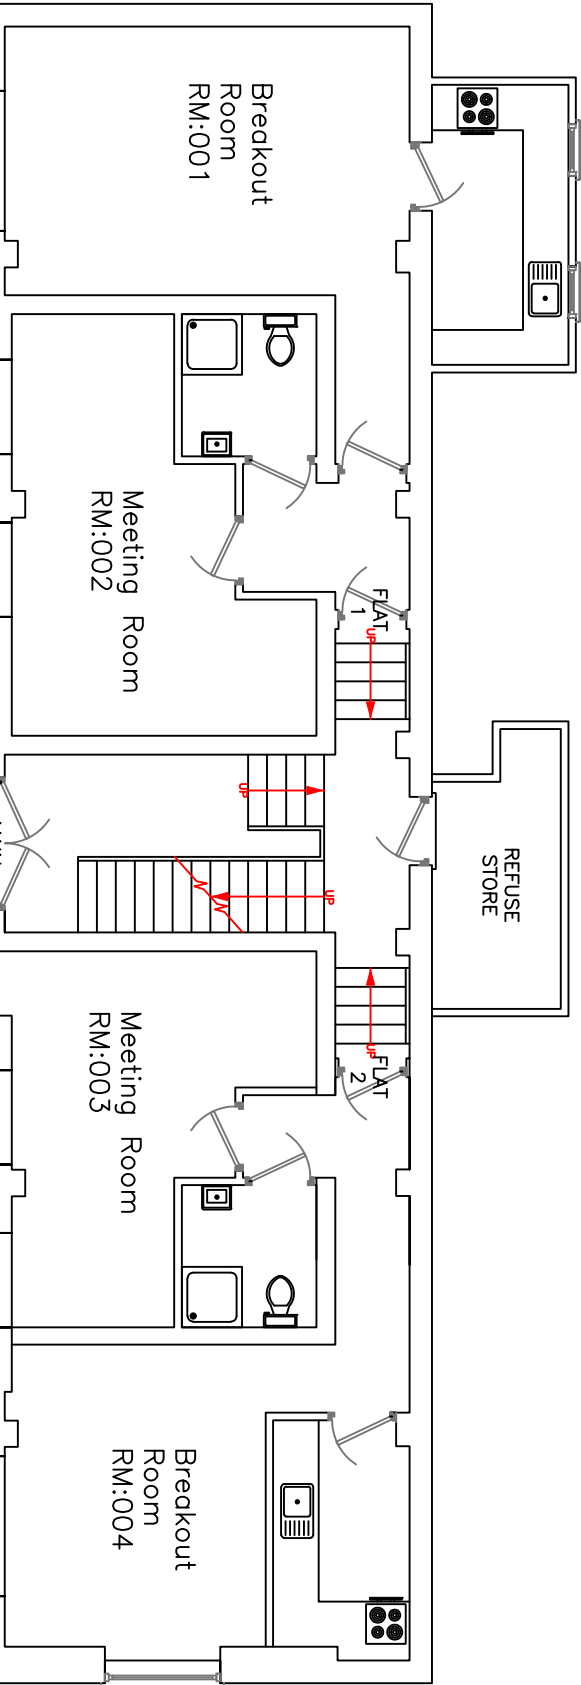


PROPOSED GROUND FLOOR PLAN

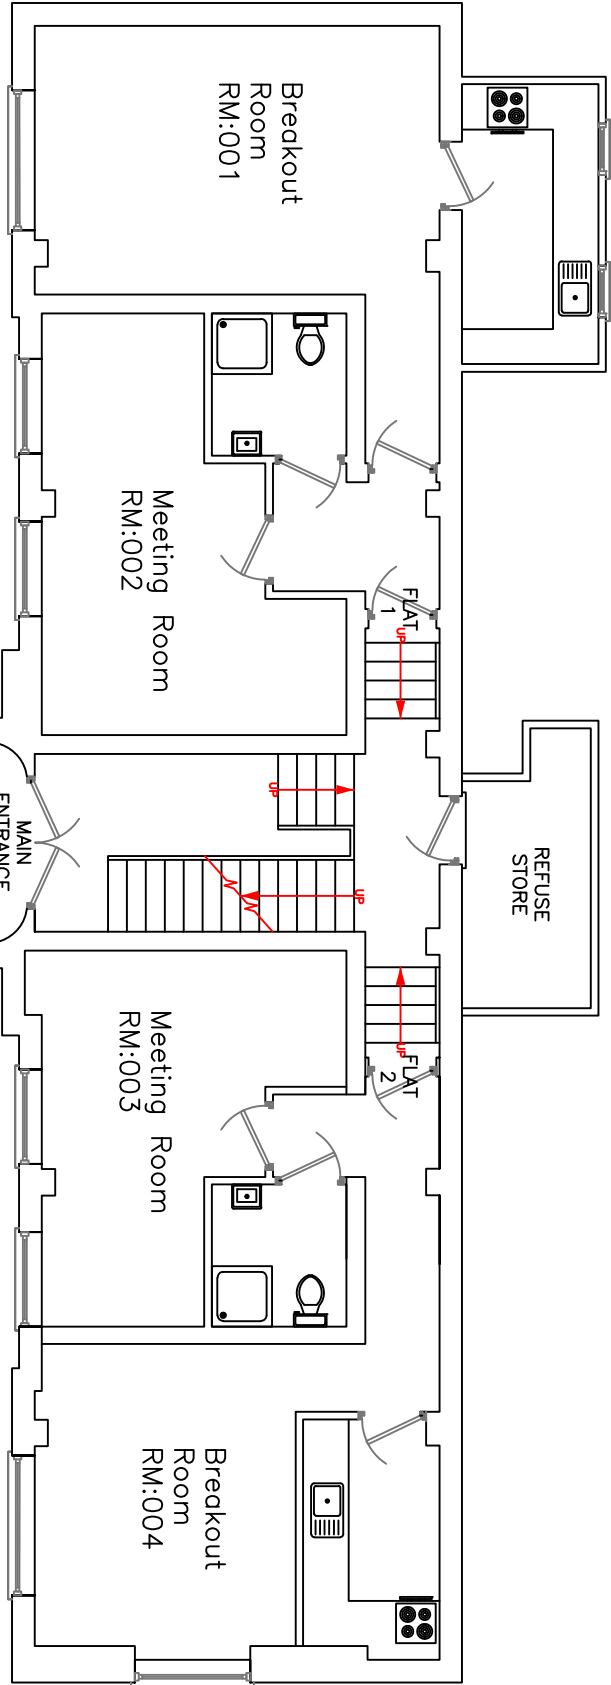


EXISTING GROUND FLOOR PLAN

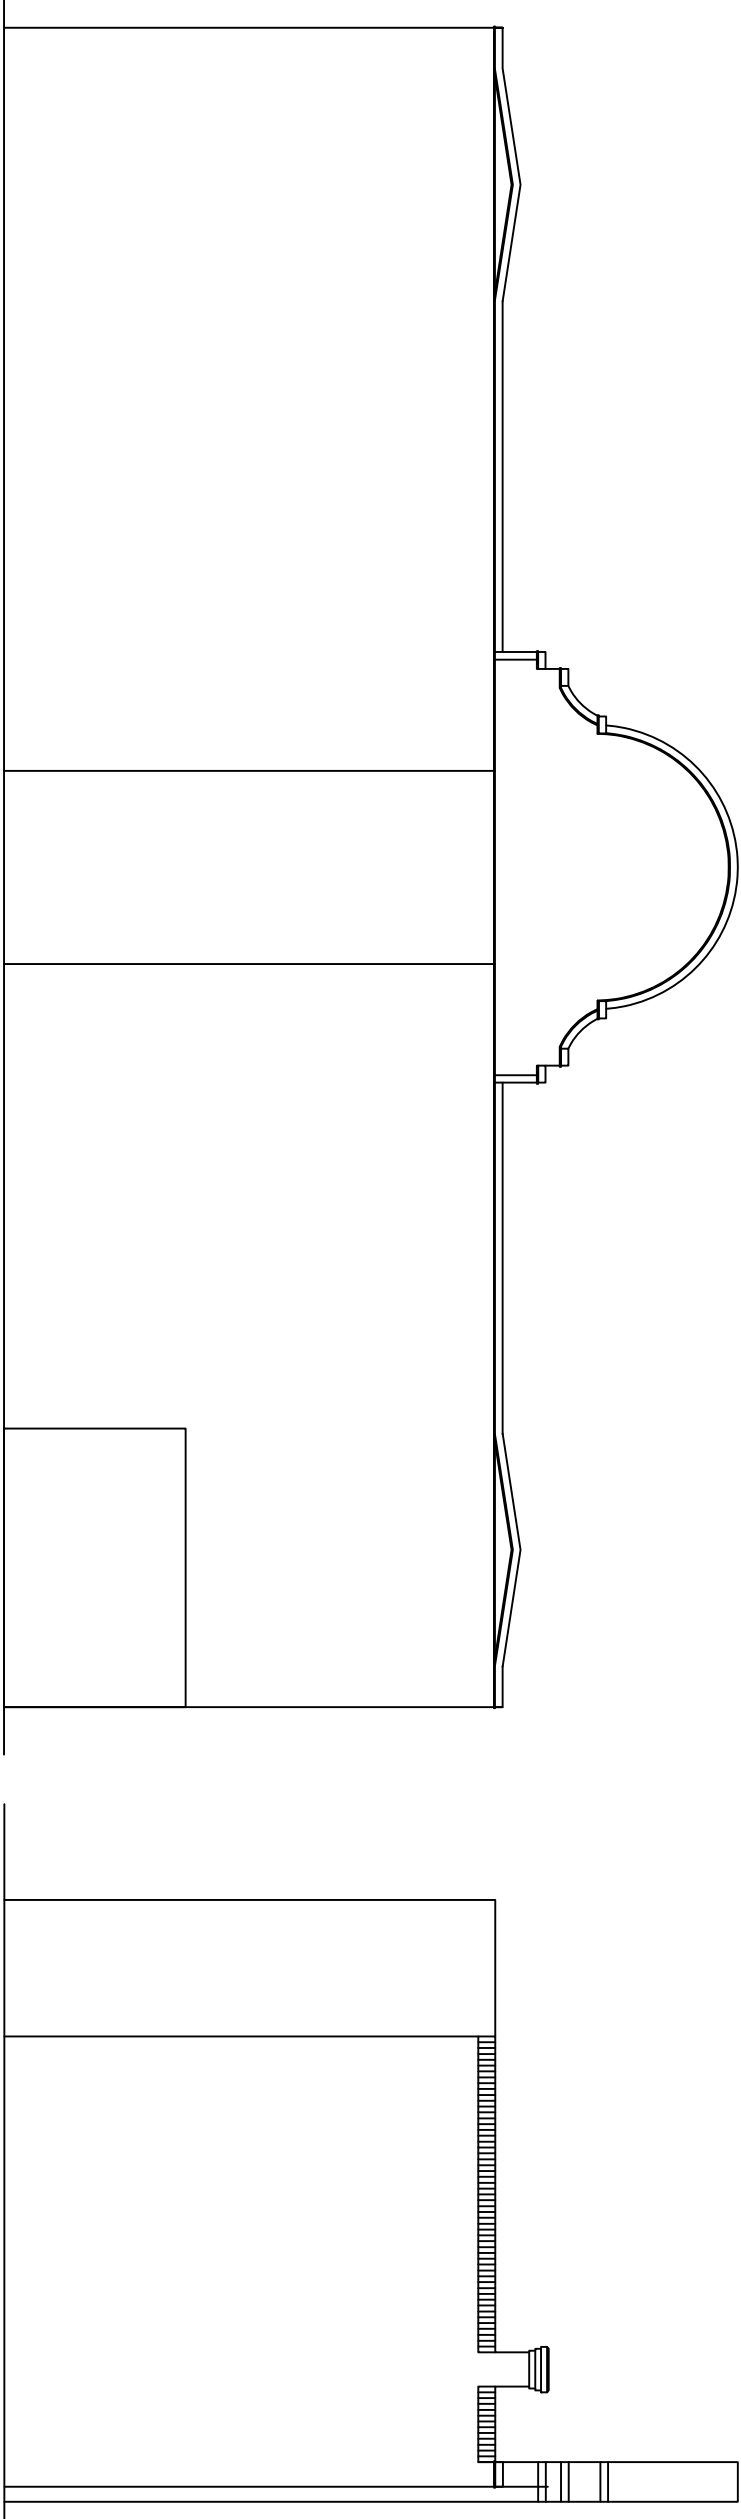


REAR ELEVATION AS EXISTING

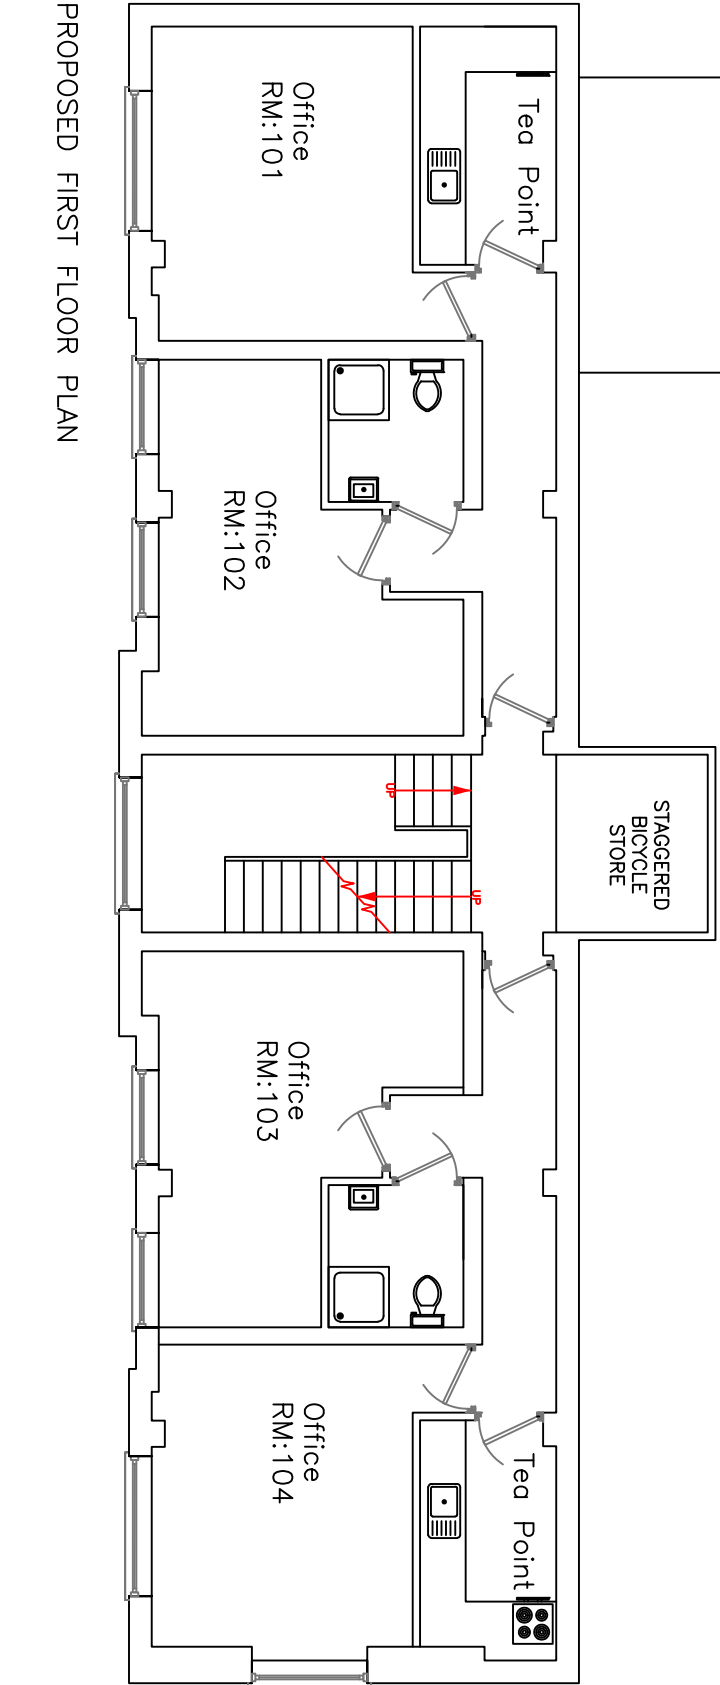


PROPOSED FIRST FLOOR PLAN

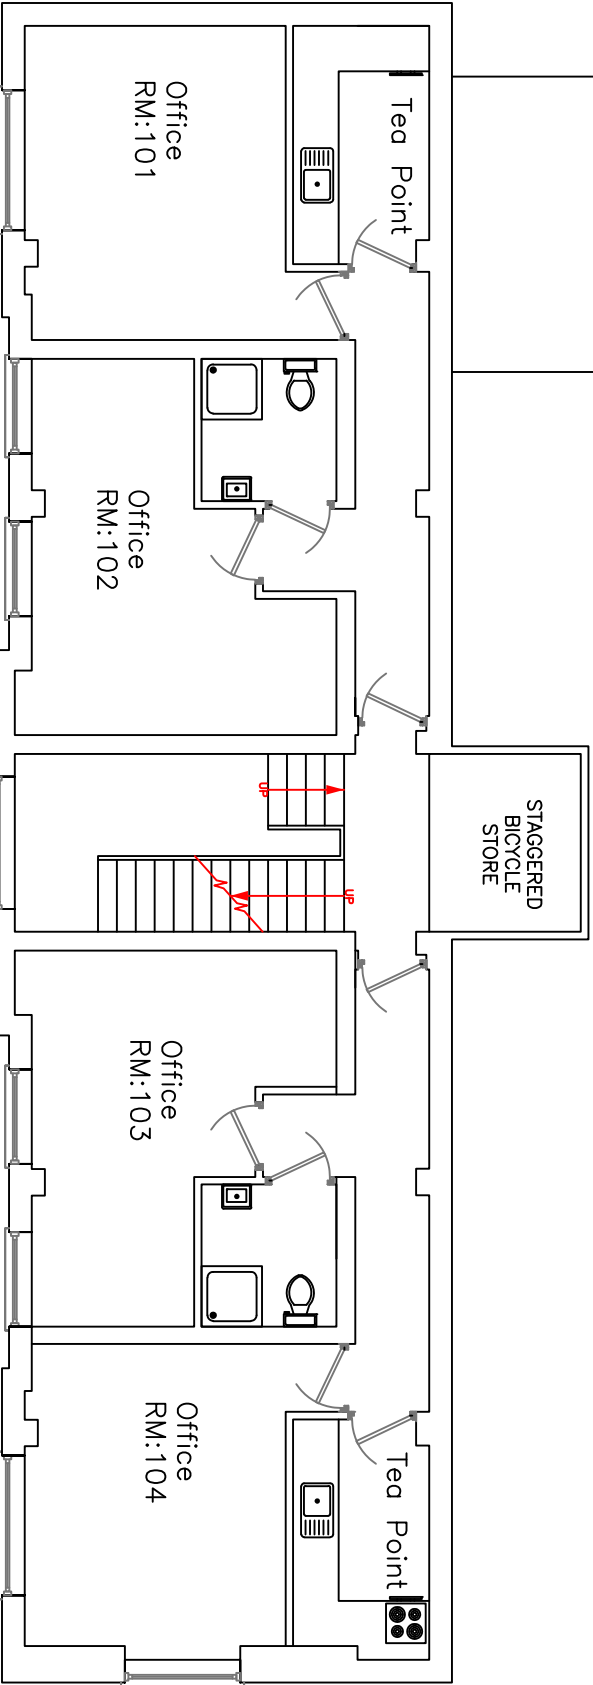


EXISTING FIRST FLOOR PLAN

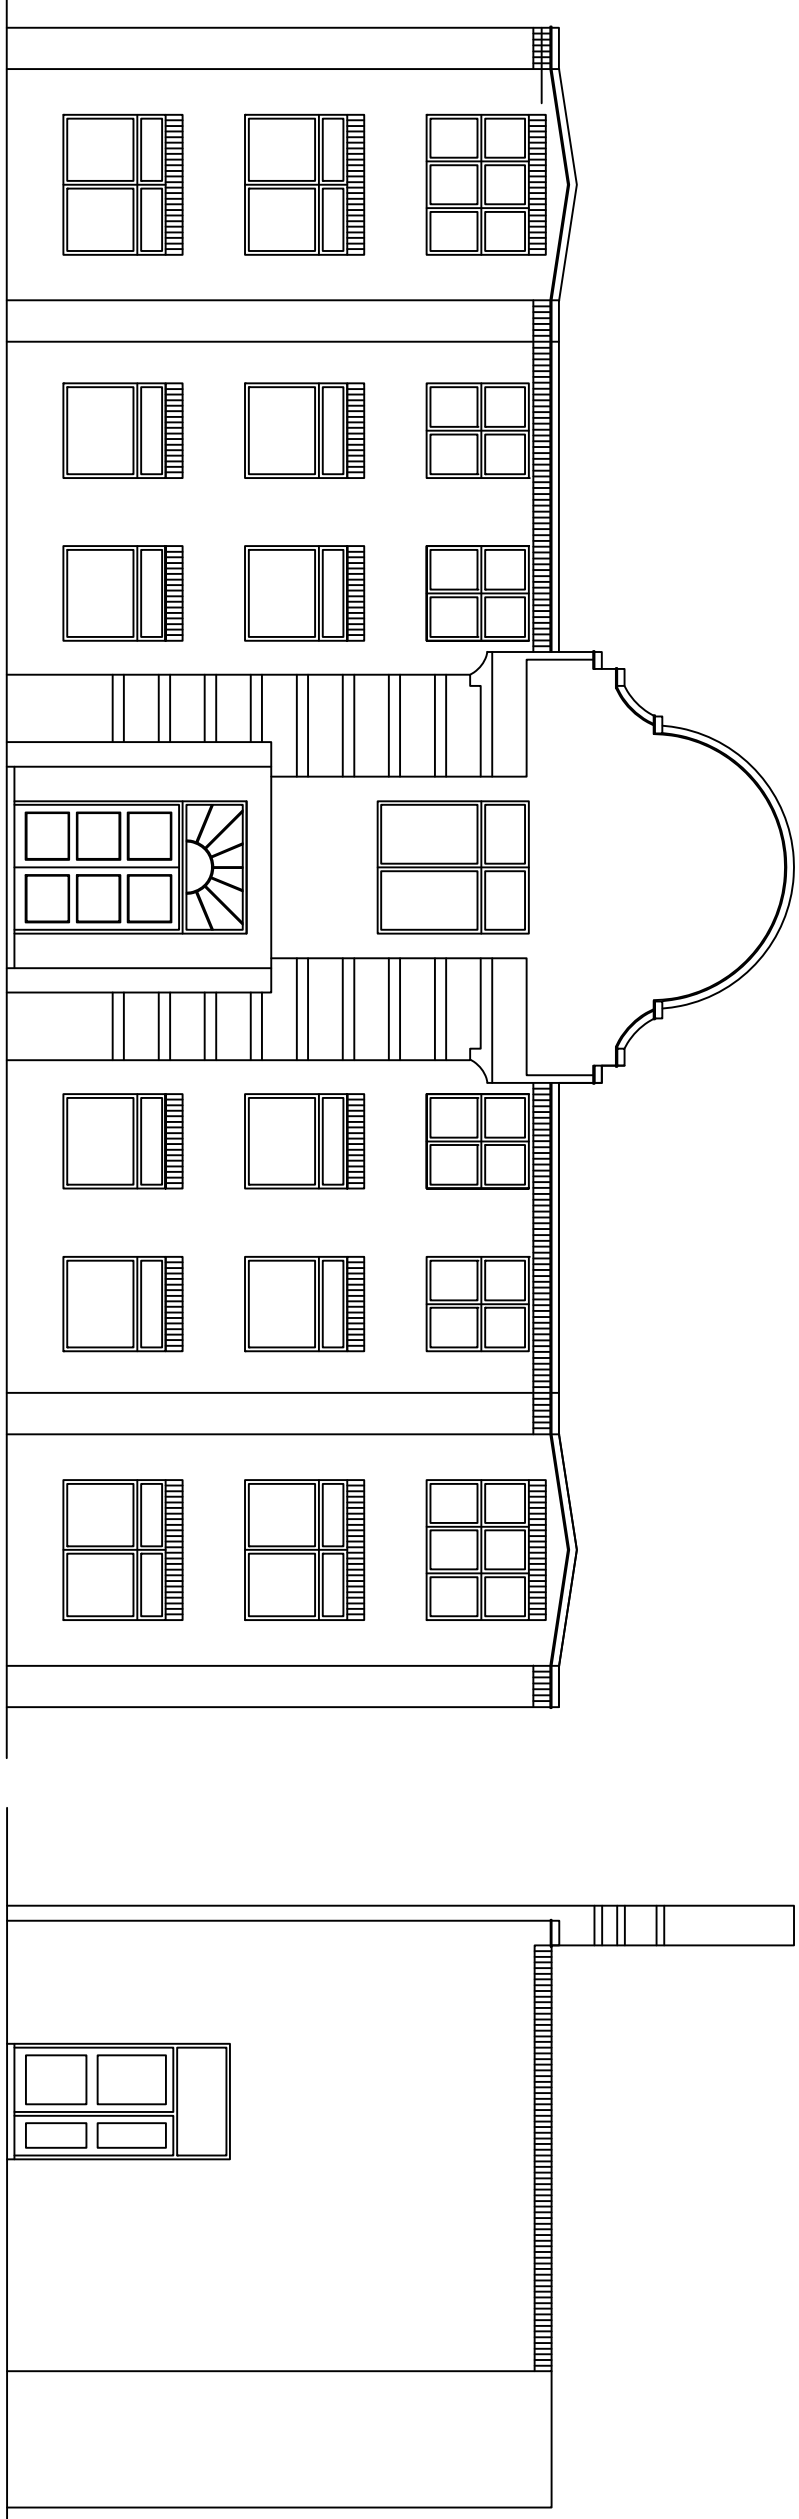


FRONT ELEVATION PROPOSED

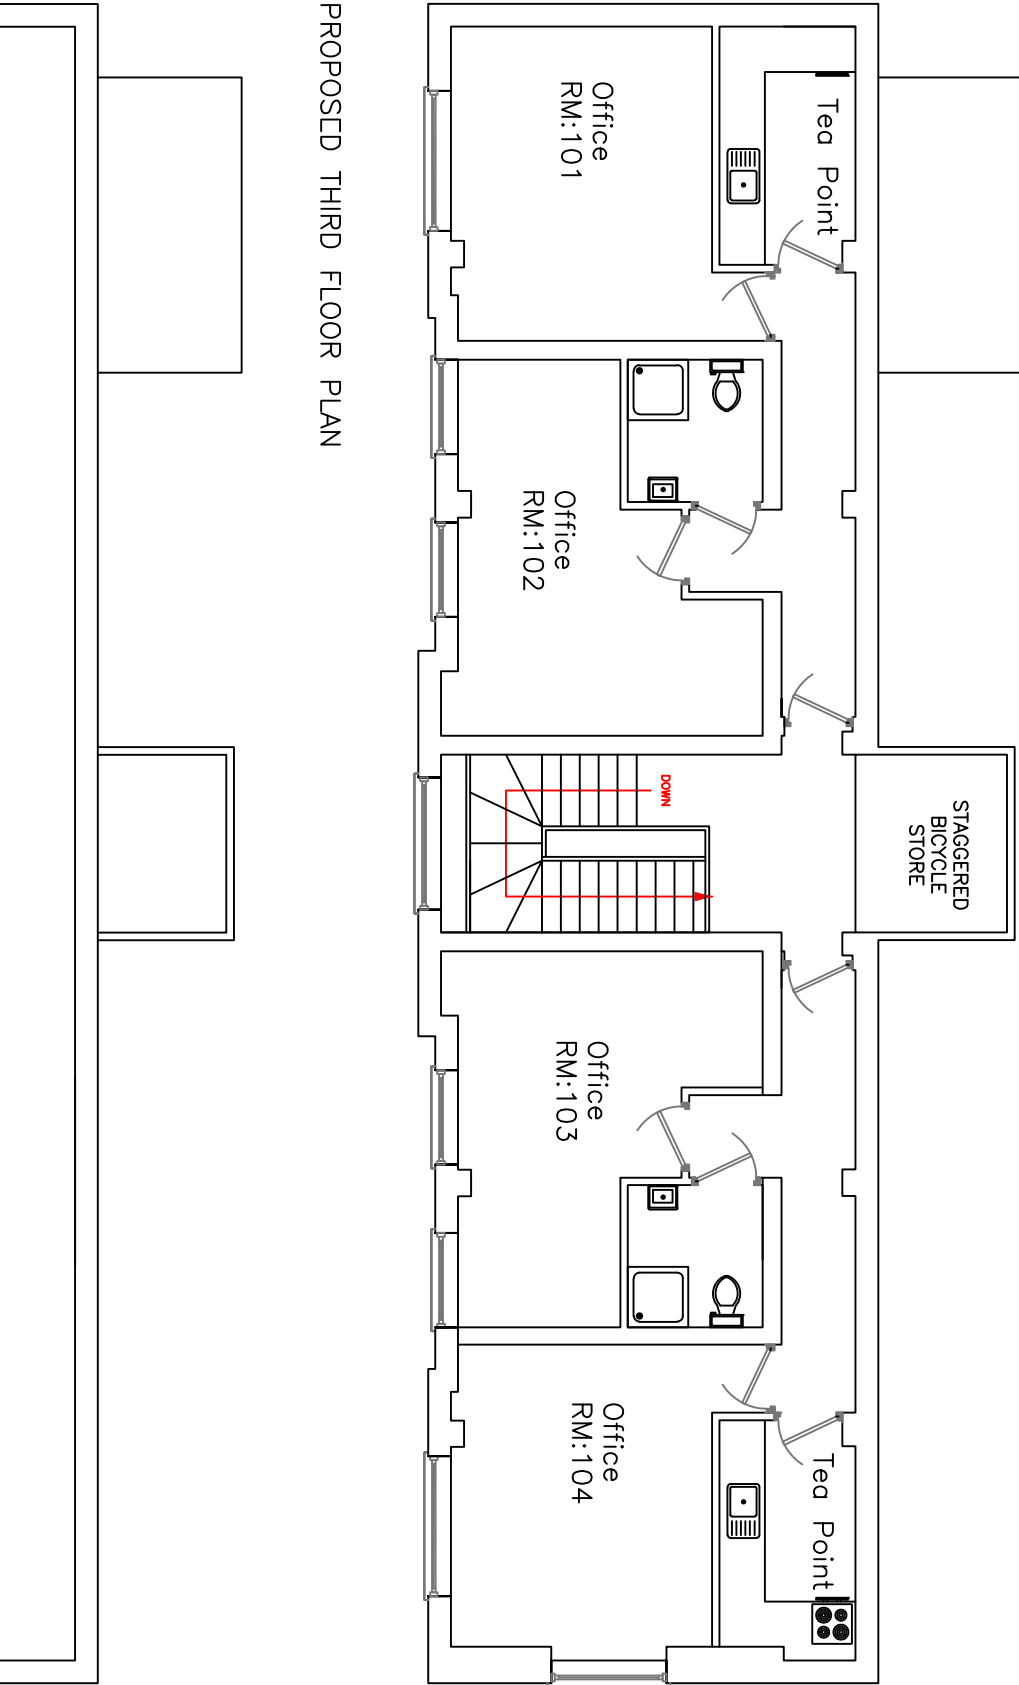


PROPOSED THIRD FLOOR PLAN

 


EXISTING ROOF PLAN

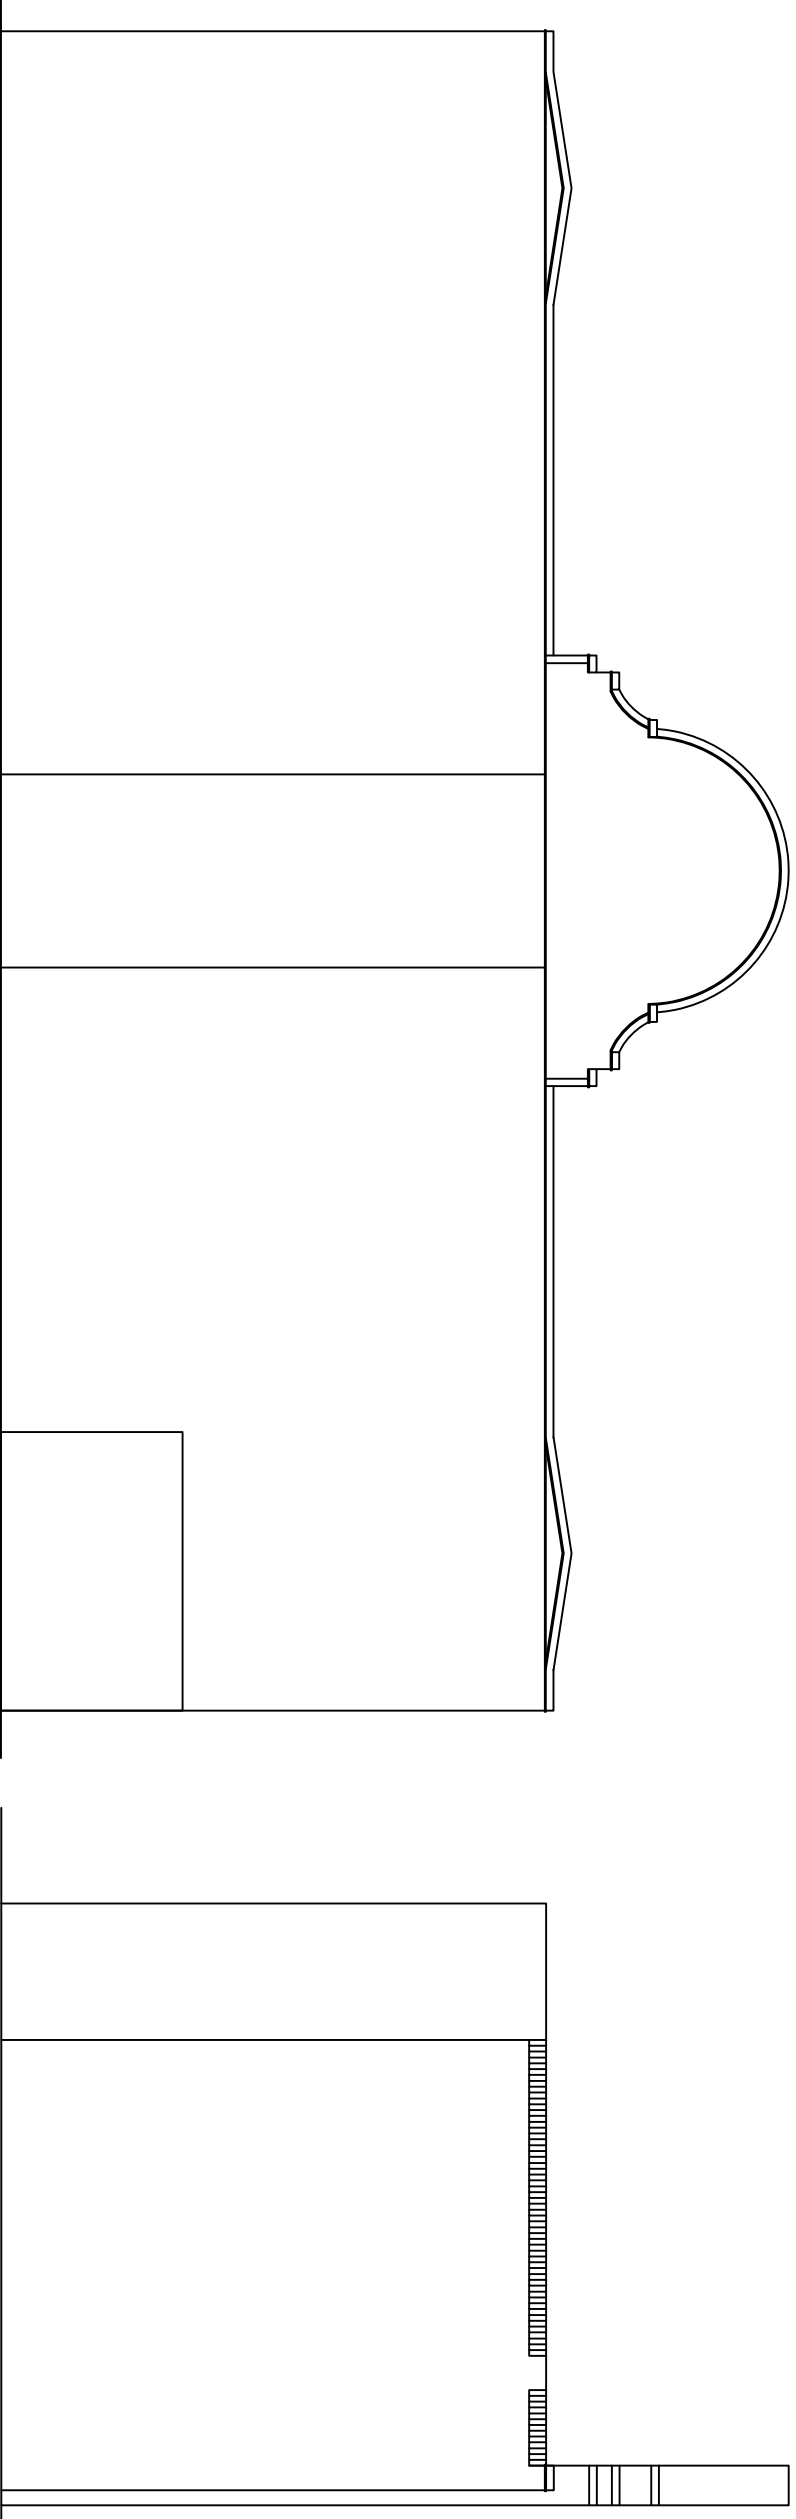


REAR ELEVATION PROPOSED

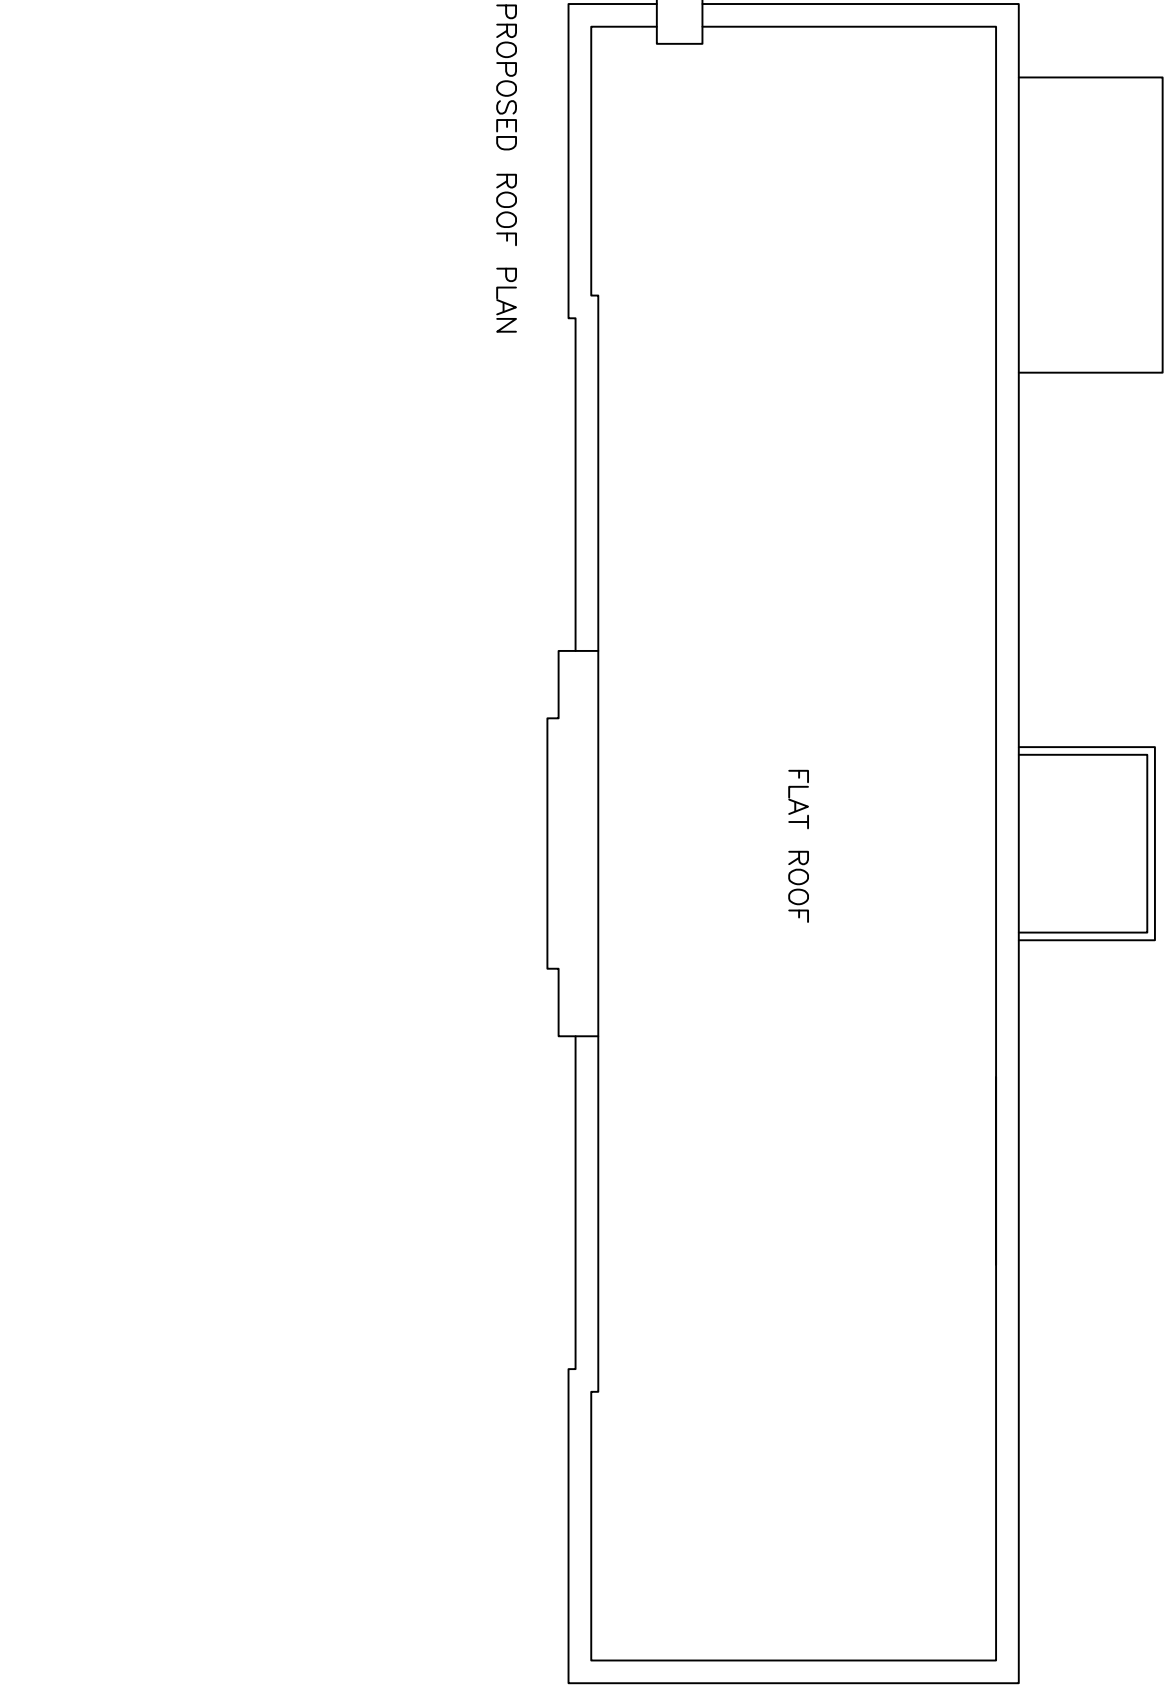

PROPOSED ROOF PLAN

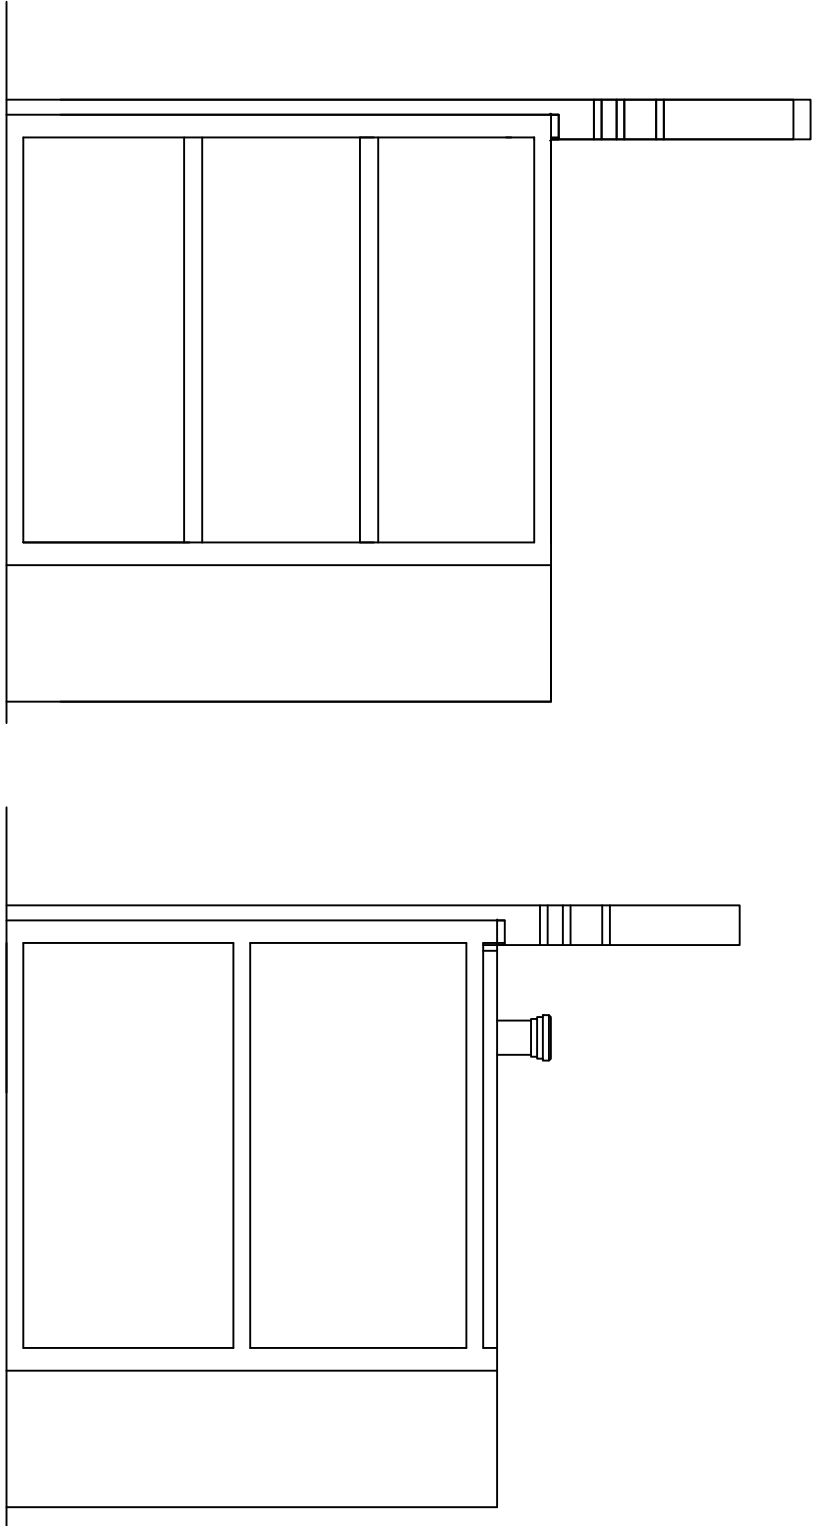

Proposed Section

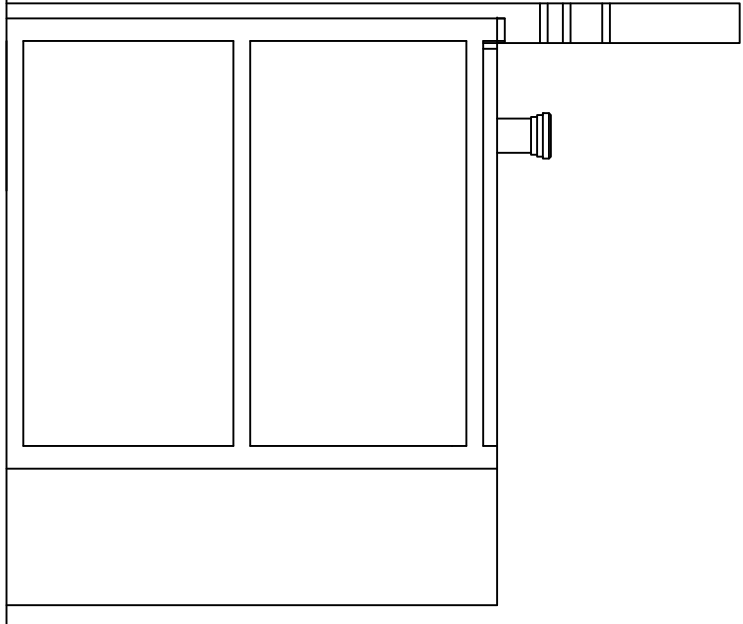

Existing Section

WEST FACING ELEVATION PROPOSED

WEST FACING ELEVATION AS EXISTING

EAST FACING ELEVATION AS EXISTING

EAST FACING ELEVATION PROPOSED

Any discrepancies or errors to be reported to the architect / surveyor immediately and prior to any work commencing.
This drawing is for the purpose of negotiating with the relevant local authority for approval under the Town and Country Planning Acts only and no other purpose.
All work to comply with British Standards Code of practice.
All external surfaces and materials to match existing.

Site: 105 Brantwood Road		Ref:	Page 1 of 1
Pre-app Proposal		Date: 01/03/2023	
Planning and Development Limited			

