




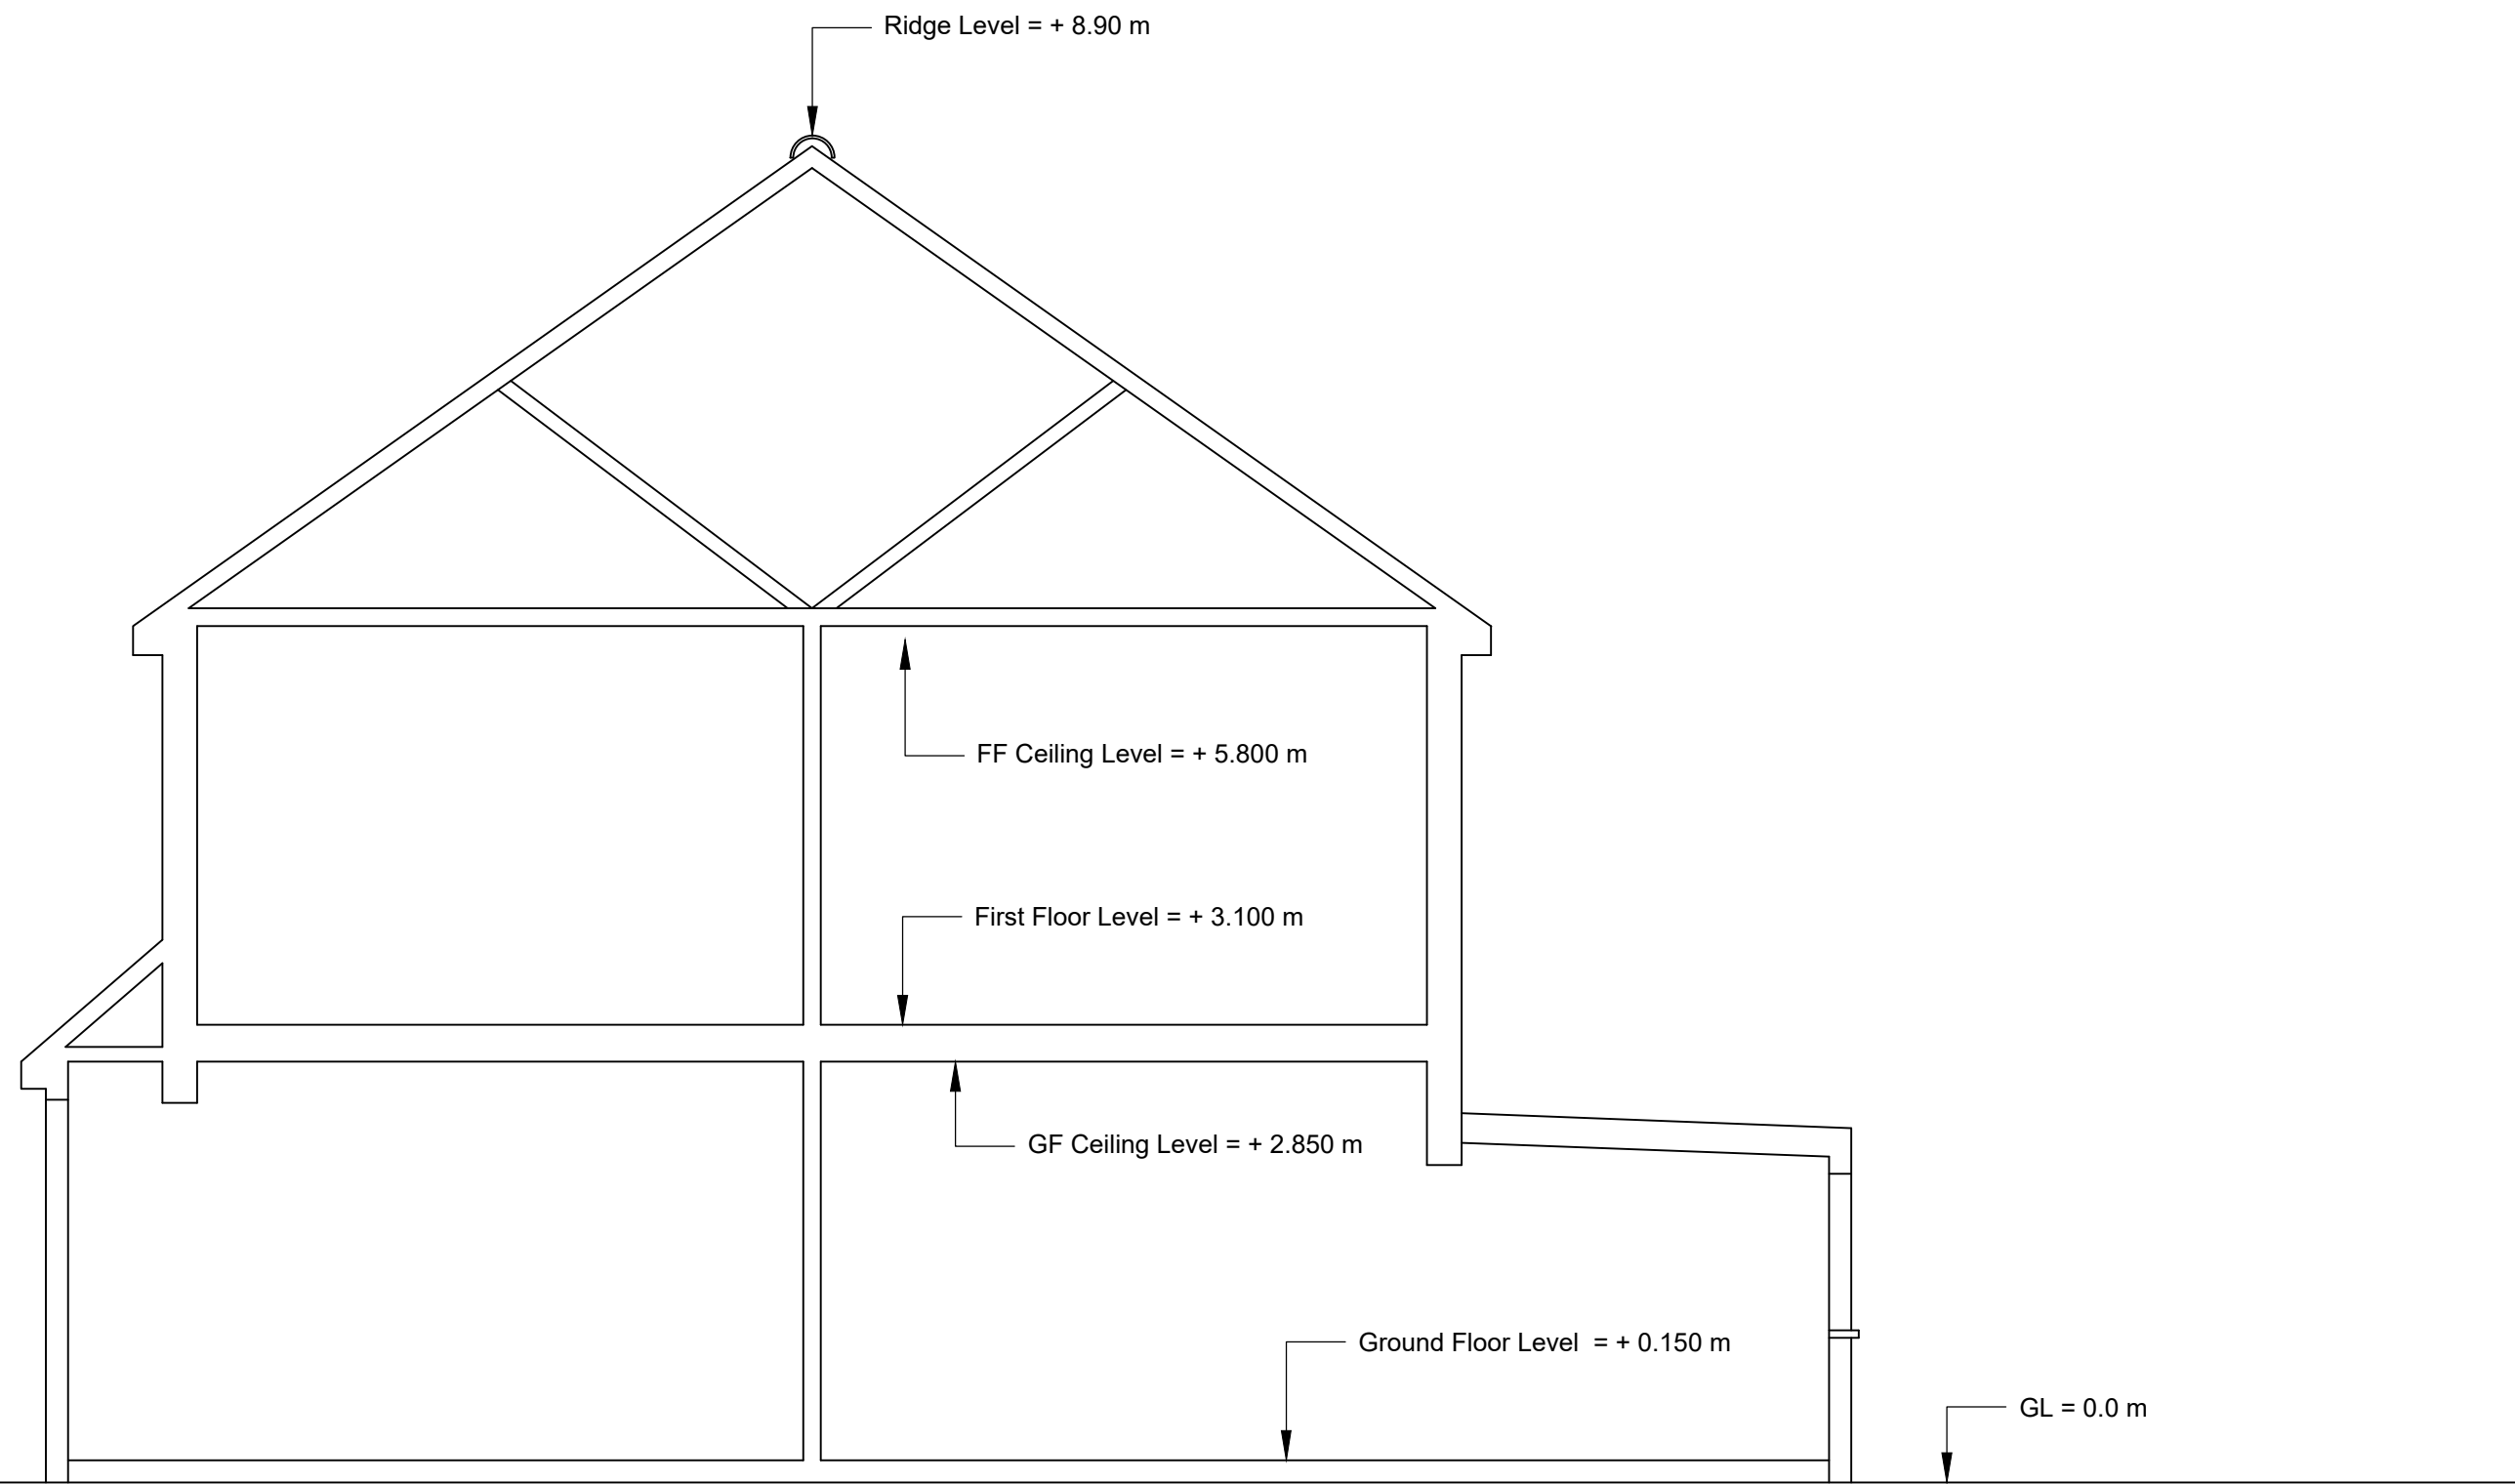

EXISTING SECTION Z Z

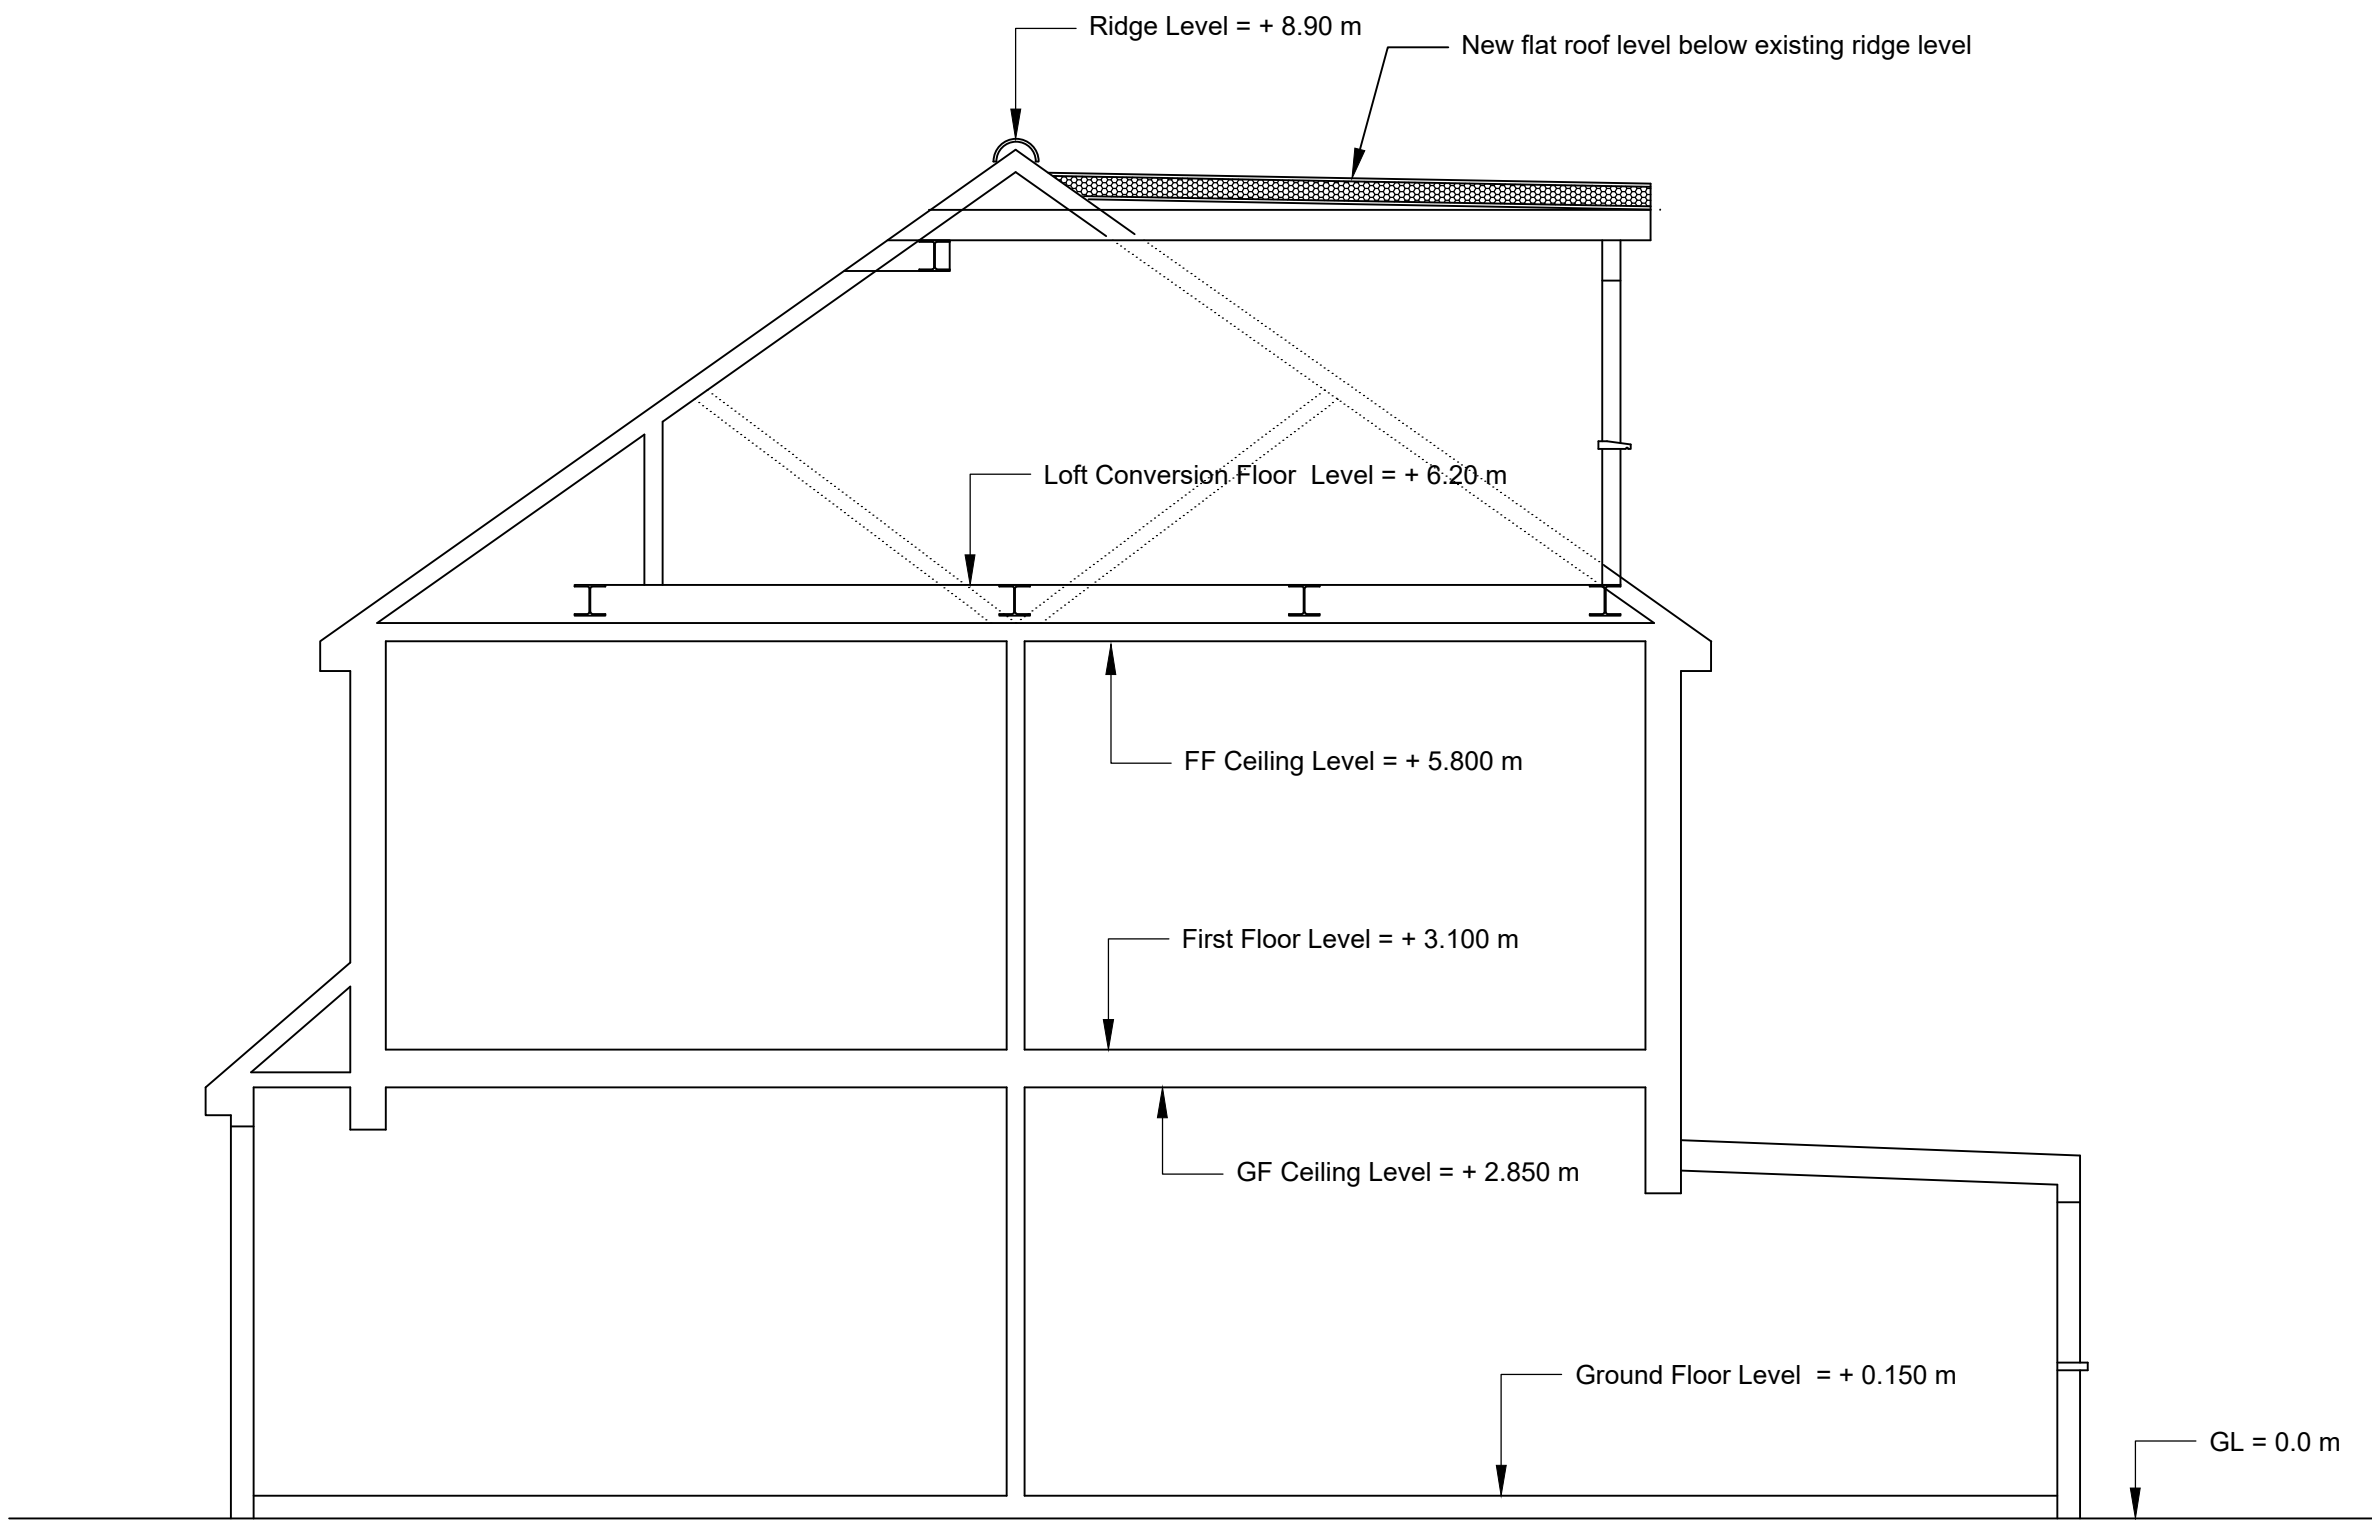

PROPOSED SECTION Z Z

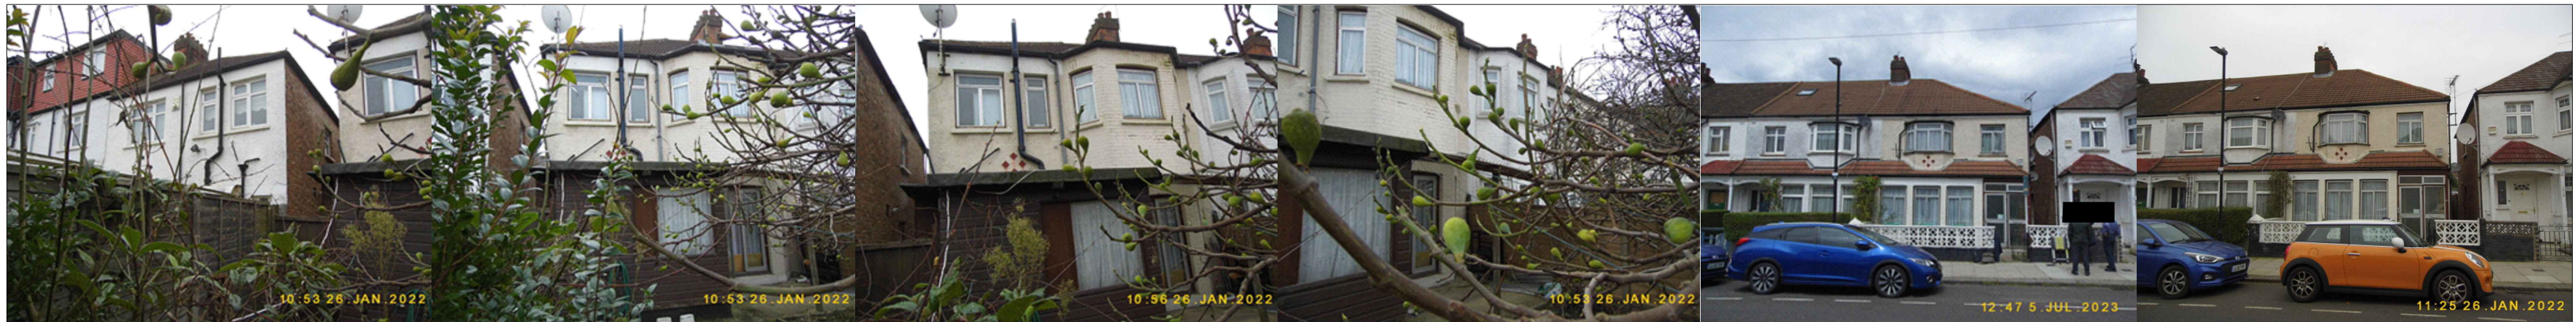

REAR VIEW LOOKING EAST

REAR VIEW

REAR VIEW

REAR VIEW LOOKING WEST

FRONT VIEW

FRONT VIEW

AT A1 PAPER SIZE
SCALE 1:50

SAFEGUARD PROPERTY INVESTMENT LTD		
LOFT CONVERSION		
FIRST FLOOR FLAT, 211 LYNTHURST ROAD, LONDON, N22 5AY		
EXISTING AND PROPOSED SECTIONS		
DRAWING NO: LRH/S/5 OF 5	SCALE: 1:50	
J.A. IOANNOU B.Sc (Eng), C.Eng, FICE	CHARTERED ENGINEER	
DATE: JULY 2023	75 MINCHENDEN CRESCENT SOUTHGATE LONDON N14 7EP TEL: 02088868267 / MOB: 07985419990 EMAIL: joannou@aol.com	