


SKETCH PLAN FOR WHISTLER'S COTTAGE, TOWNSEND YARD

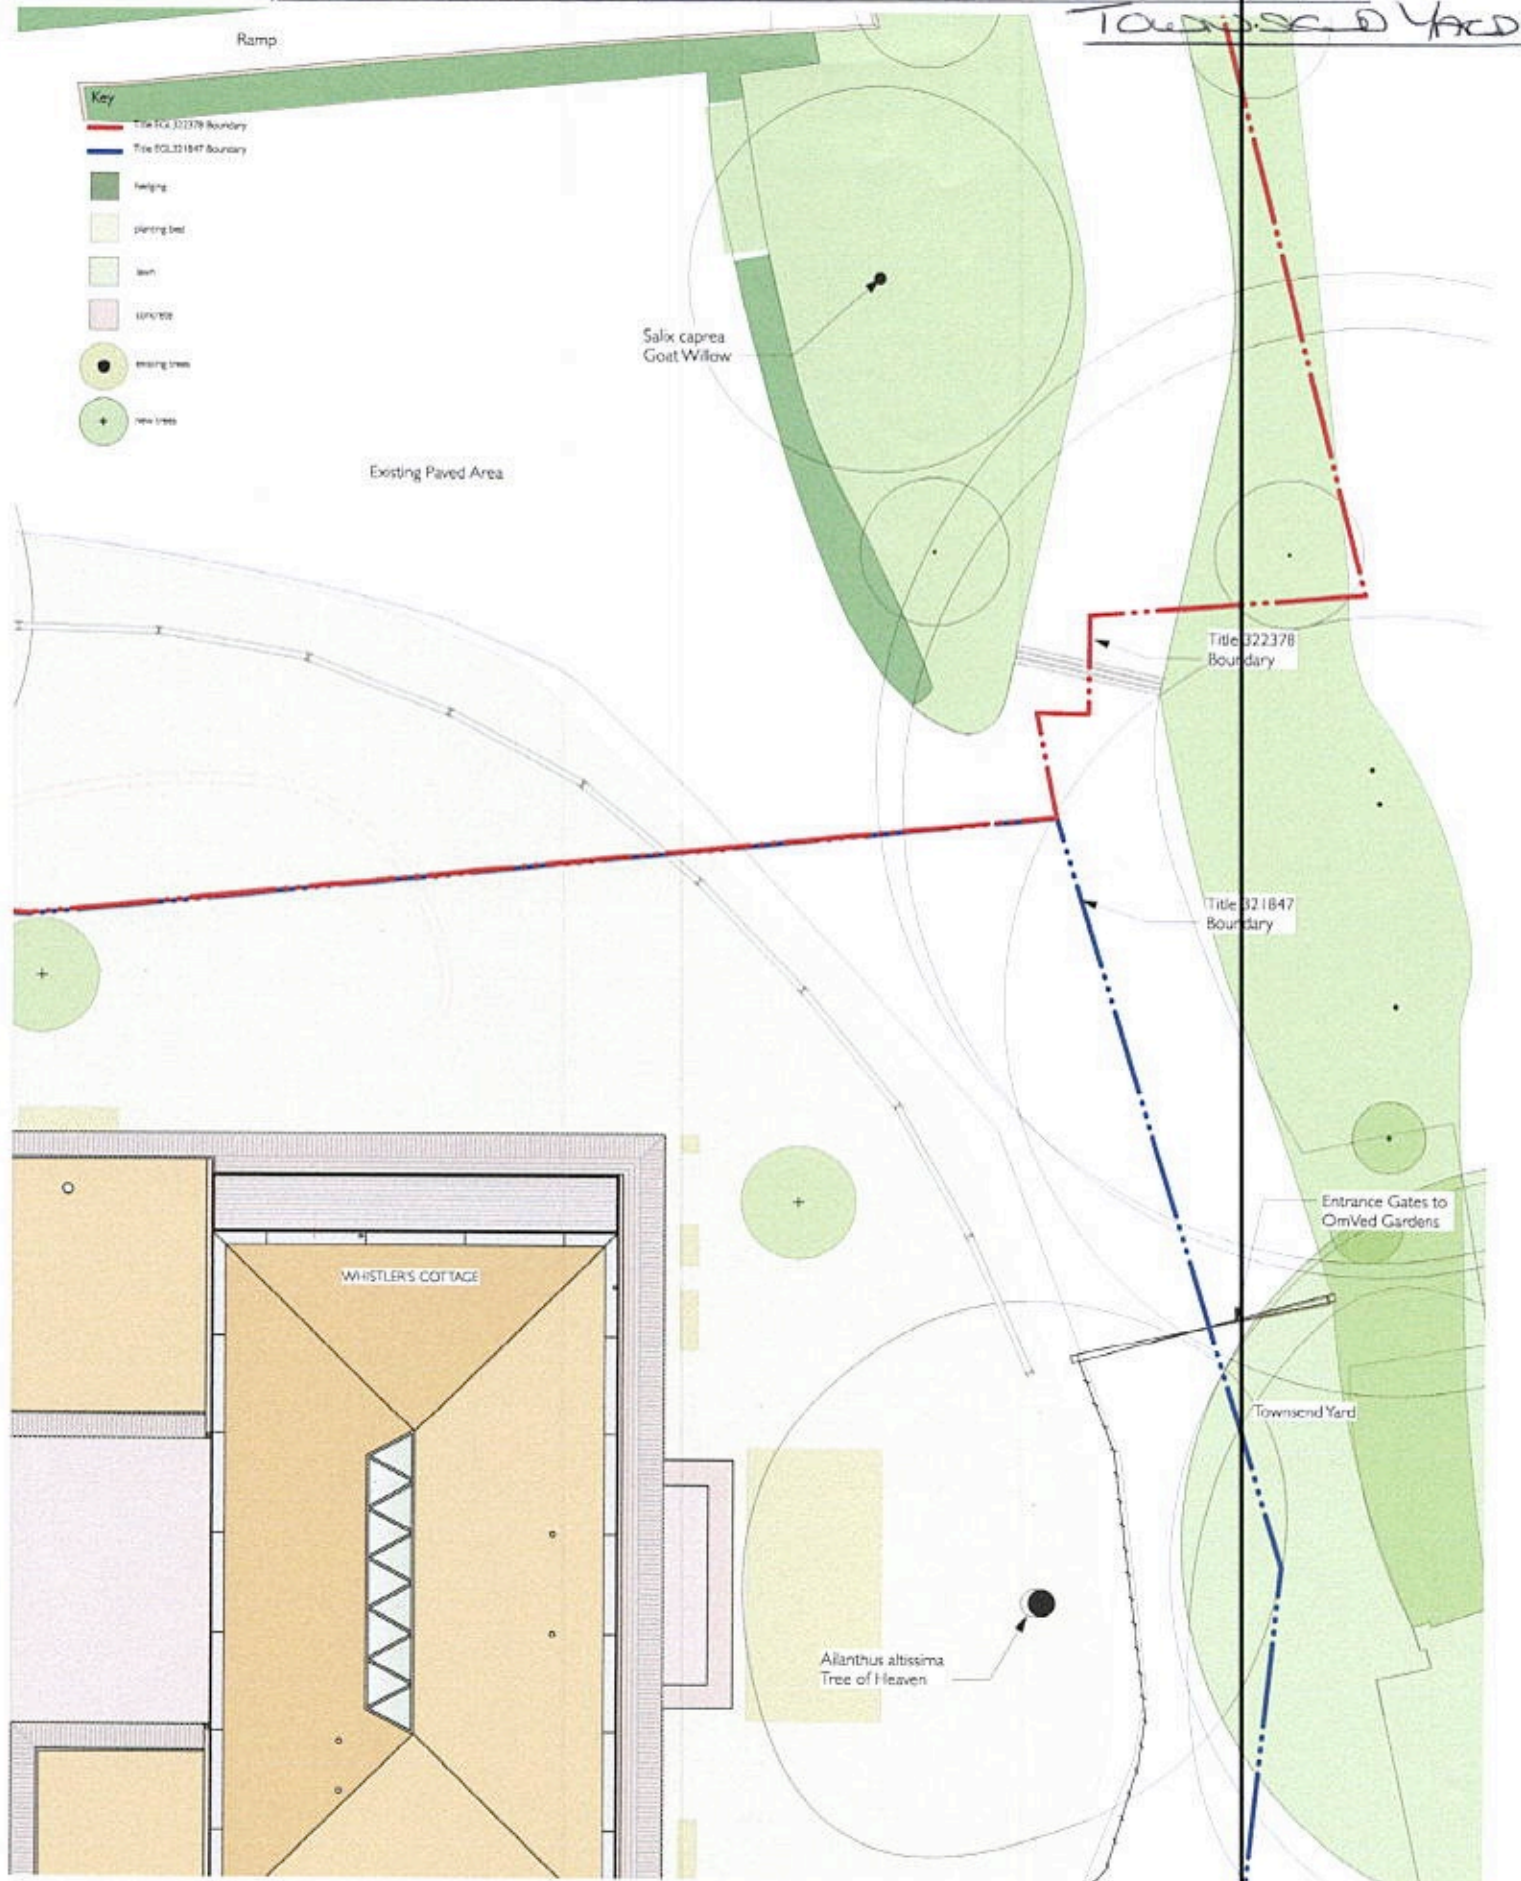

del Buono Gazerwitz Ltd.

3rd Floor, 42 Theobalds Road
London WC1X 8NW

tel: (44) 207 405 7405
email: info@delbuono-gazerwitz.co.uk

Project:

Drawing Title:

Scale & Sheet size:

Date:

Whistler's Cottage

401/sk29 Tree Removal

1:100 @ A3

05/07/2023

