



rev	details	date
-	for planning	10/07/20



Scale (1:100)



CASSION CASTLE ARCHITECTS

10 Old Dairy Court, 17 Crouch Hill, London N7 7NU,
E: info@cassioncastle.com T: 020 7700 4584

Project: Clifton Road, London, N8 8JA

Drg.No:	Rev:	Date:
1803/P/P103	-	10/07/2020
		Scale: 1:100 @ A3

Title: PROPOSED UPPER GROUND FLOOR



rev	details	date
-	for planning	10/07/20



Scale (1:100)




CASSION CASTLE ARCHITECTS

10 Old Dairy Court, 17 Crouch Hill, London N7 7NU,
E: info@cassioncastle.com T: 020 7700 4584

Project: Clifton Road, London, N8 8JA

Drg.No: 1803/P/P105	Rev: -	Date: 10/07/2020
		Scale: 1:100 @ A3

Title: PROPOSED ROOF LEVEL

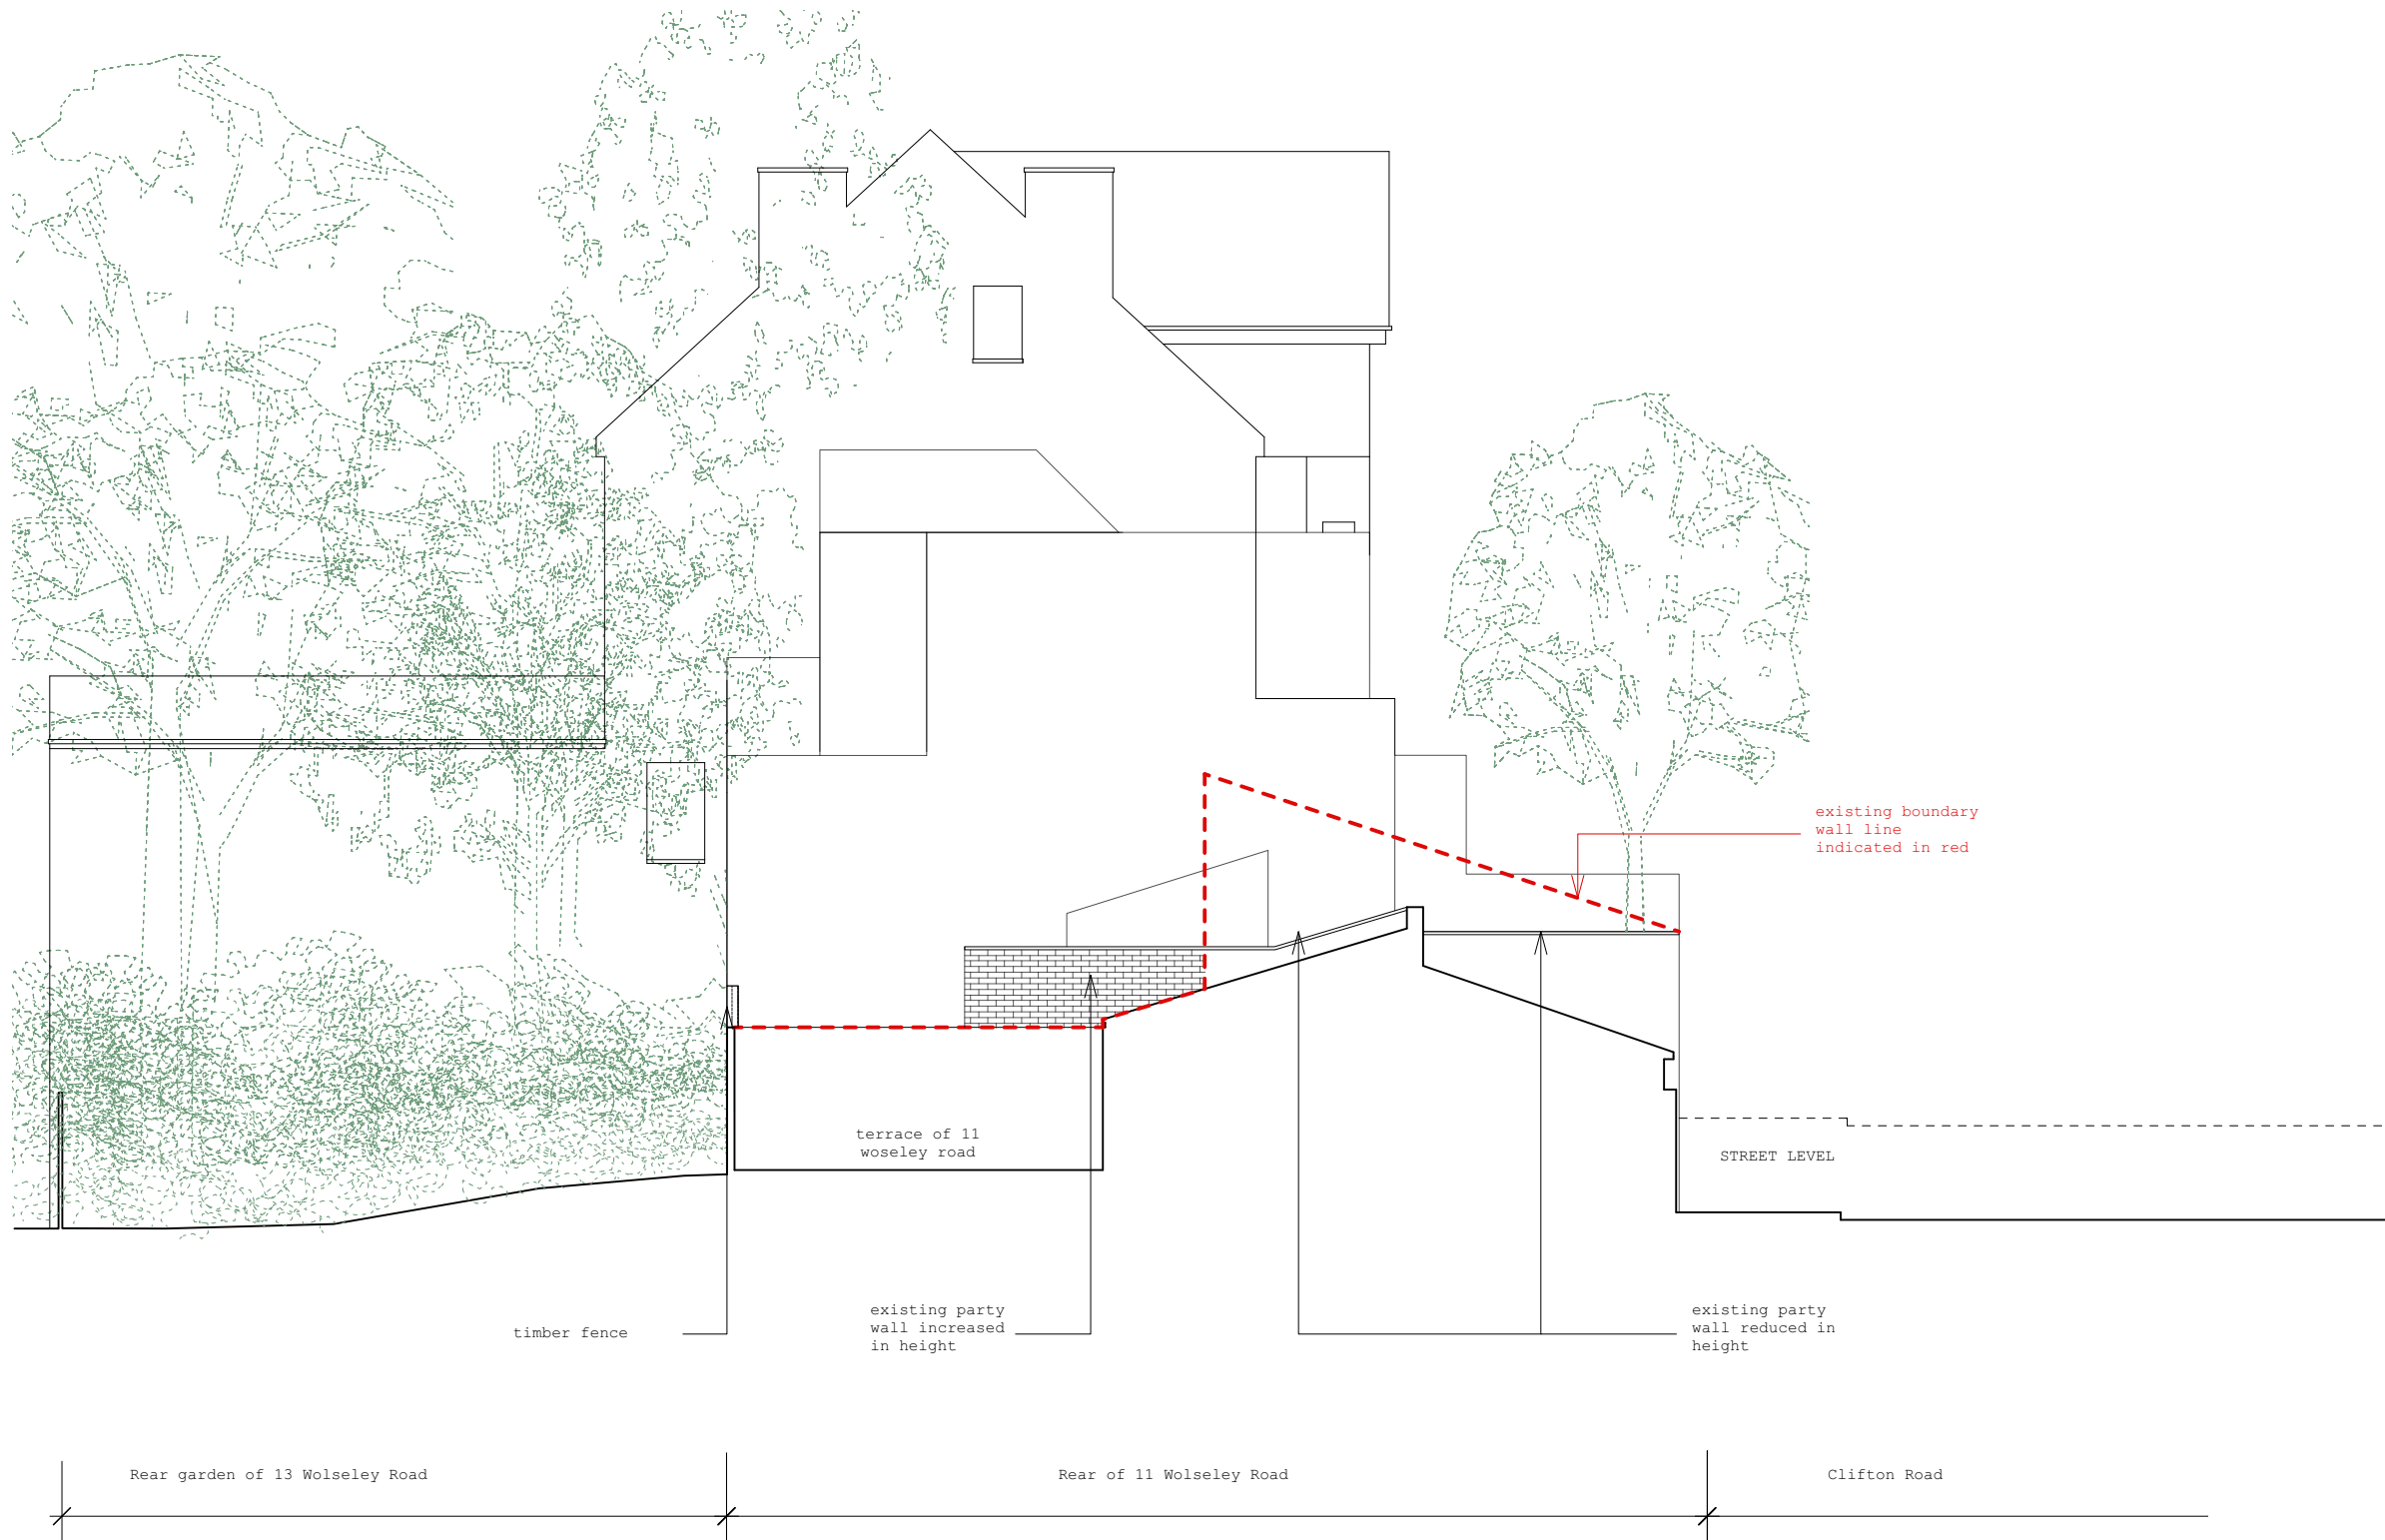


rev	details	date
-	for planning	10/07/20

Architectural section drawing showing a building, terrace, and garden. The drawing includes the following elements and annotations:

- Building:** A multi-story building with a gabled roof and a chimney.
- Terrace:** A terrace labeled "terrace of 11 woseley road" with a brick wall.
- Garden:** A garden area labeled "Rear garden of 13 Wolseley Road" with a "timber fence".
- Party Walls:**
 - "existing party wall increased in height" (indicated by a red dashed line).
 - "existing party wall reduced in height" (indicated by a red dashed line).
- Boundary:** "existing boundary wall line indicated in red" (indicated by a red dashed line).
- Street Level:** A horizontal dashed line labeled "STREET LEVEL".
- Scale:** A scale bar at the top right indicates 0, 1, 2, and 5m. Below it, the text "Scale (1:100)" is present.
- Location:** A horizontal line at the bottom indicates the location relative to "Rear of 11 Wolseley Road" and "Clifton Road".

CASSION CASTLE ARCHITECTS		
10 Old Dairy Court,17 Crouch Hill,London N7 7NU, E:info@cassioncastle.comT:020 7700 4584		
Project: Clifton Road, London, N8 8JA		
Drg.No: 1803/P/P202	Rev: —	Date: 10/07/2020
		Scale: 1:100 @ A3
Title: PROPOSED SECTION CC		

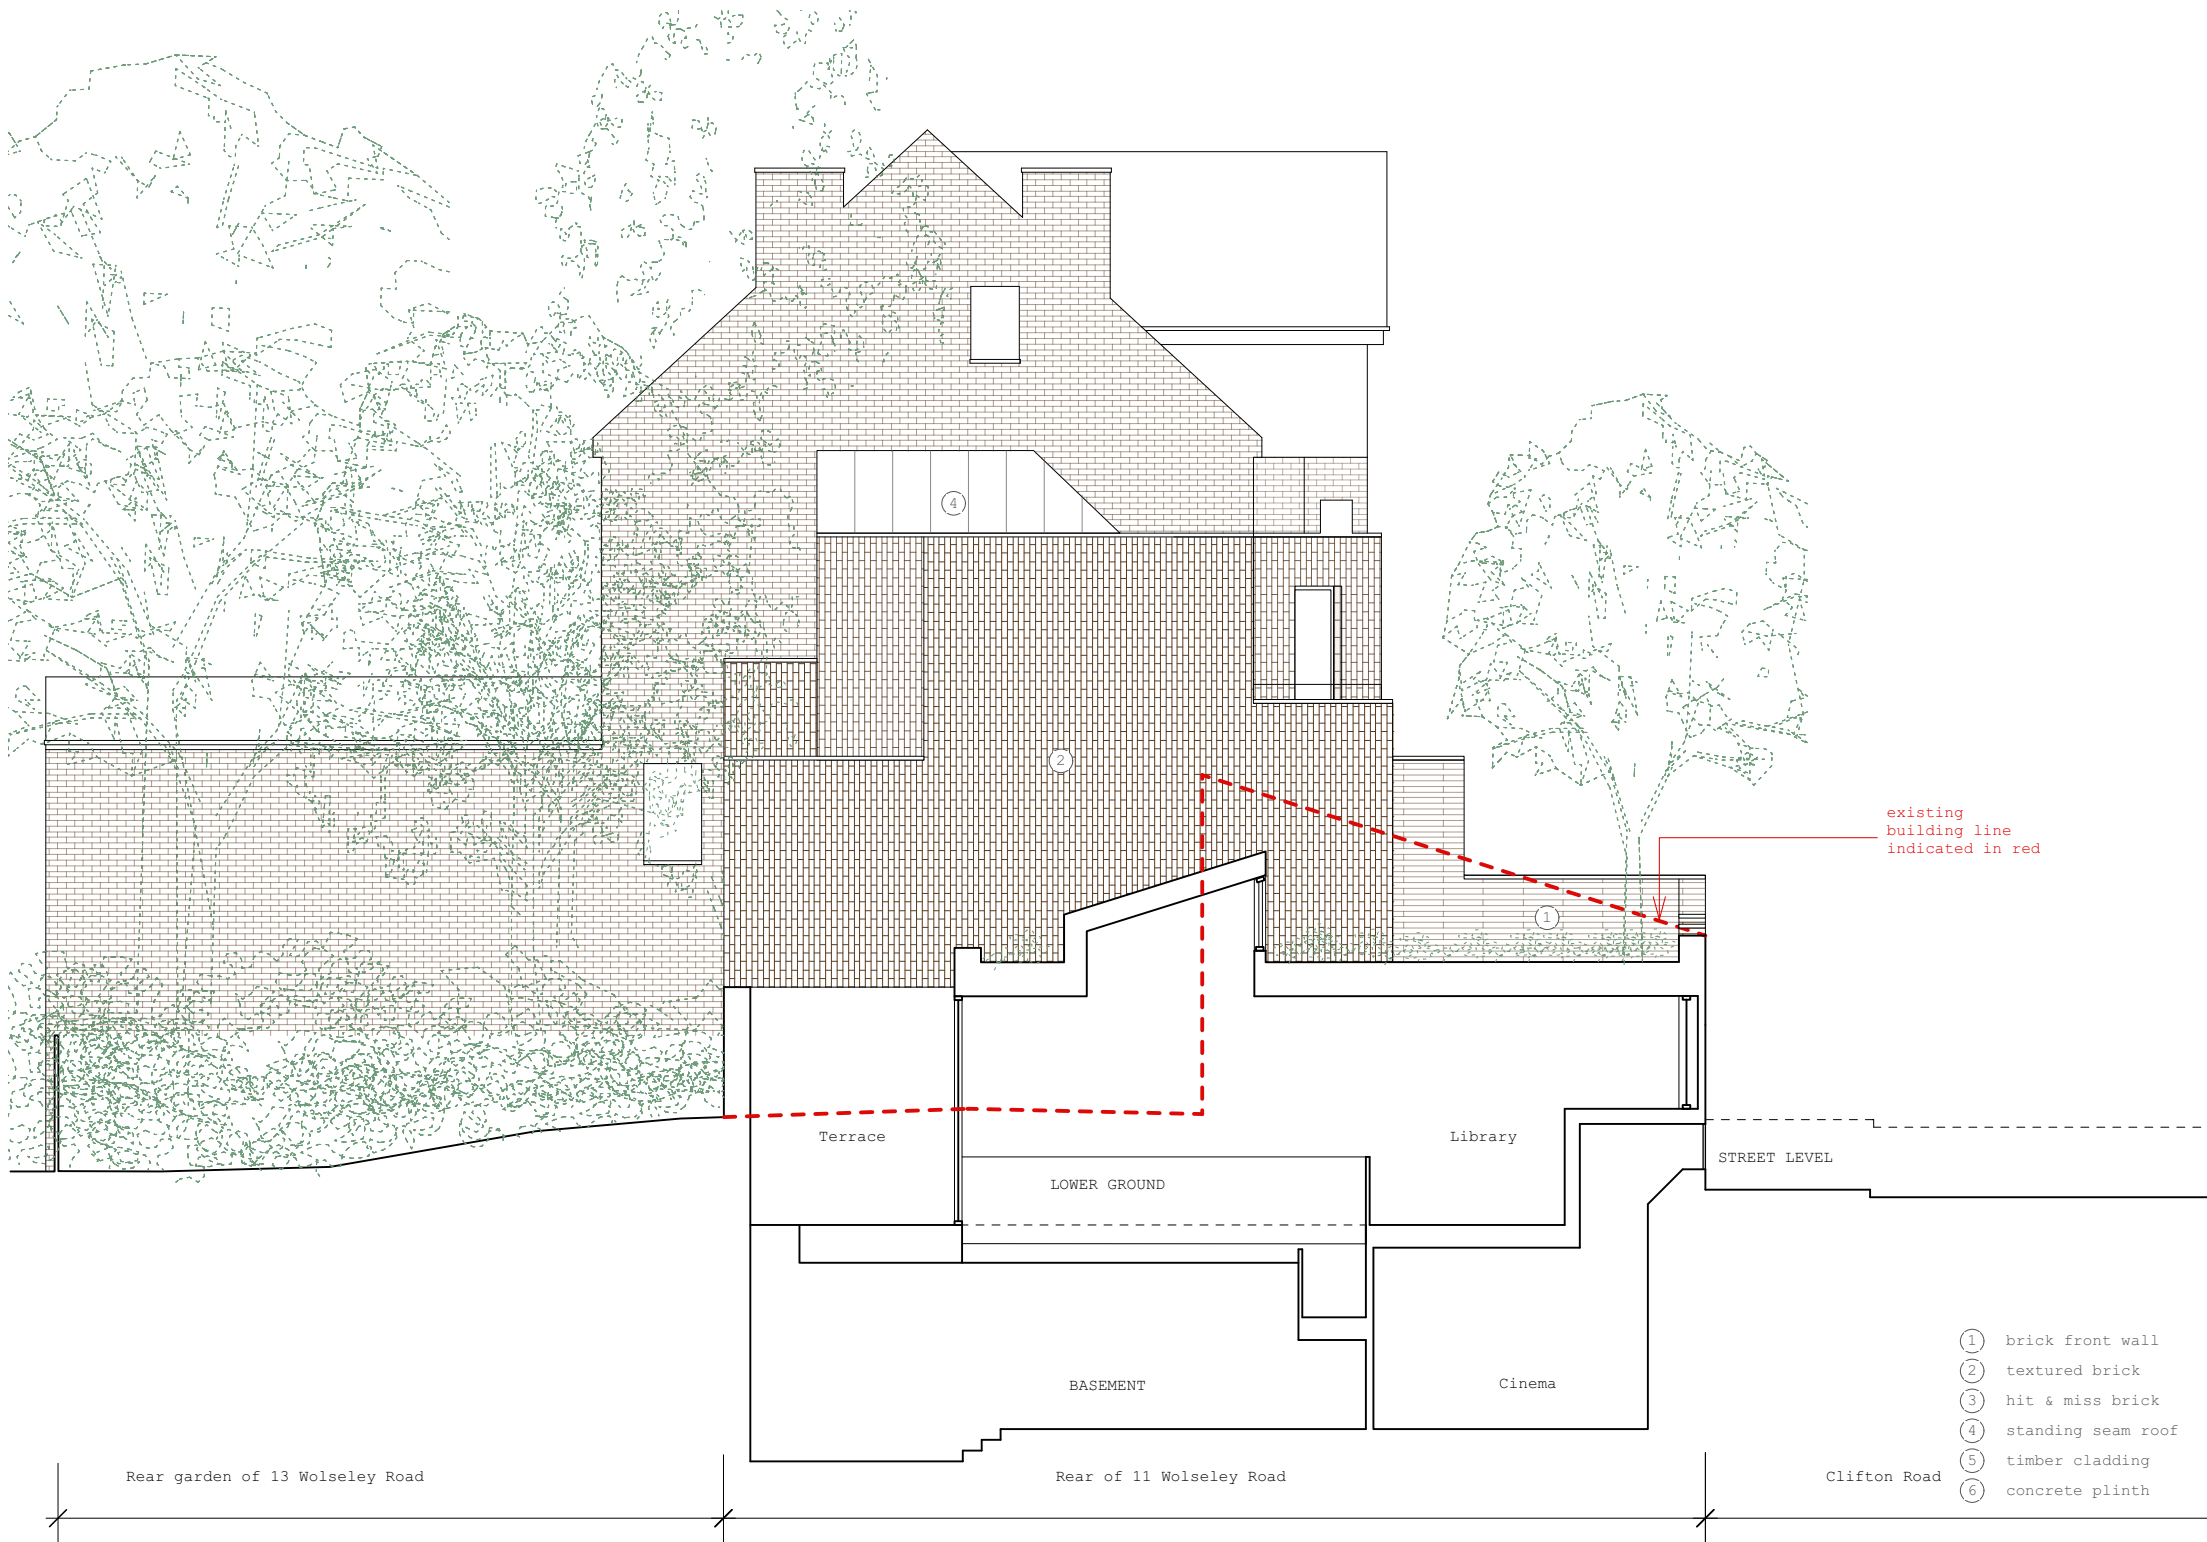

rev	details	date
-	for planning	10/07/20



Scale (1:100)


CASSION CASTLE ARCHITECTS

10 Old Dairy Court, 17 Crouch Hill, London N7 7NU,
E: info@cassioncastle.com T: 020 7700 4584

Project:
Clifton Road, London, N8 8JA

Drg.No: 1803/P/P203	Rev: -	Date: 10/07/2020
		Scale: 1:100 @ A3

Title:
PROPOSED SECTION DD

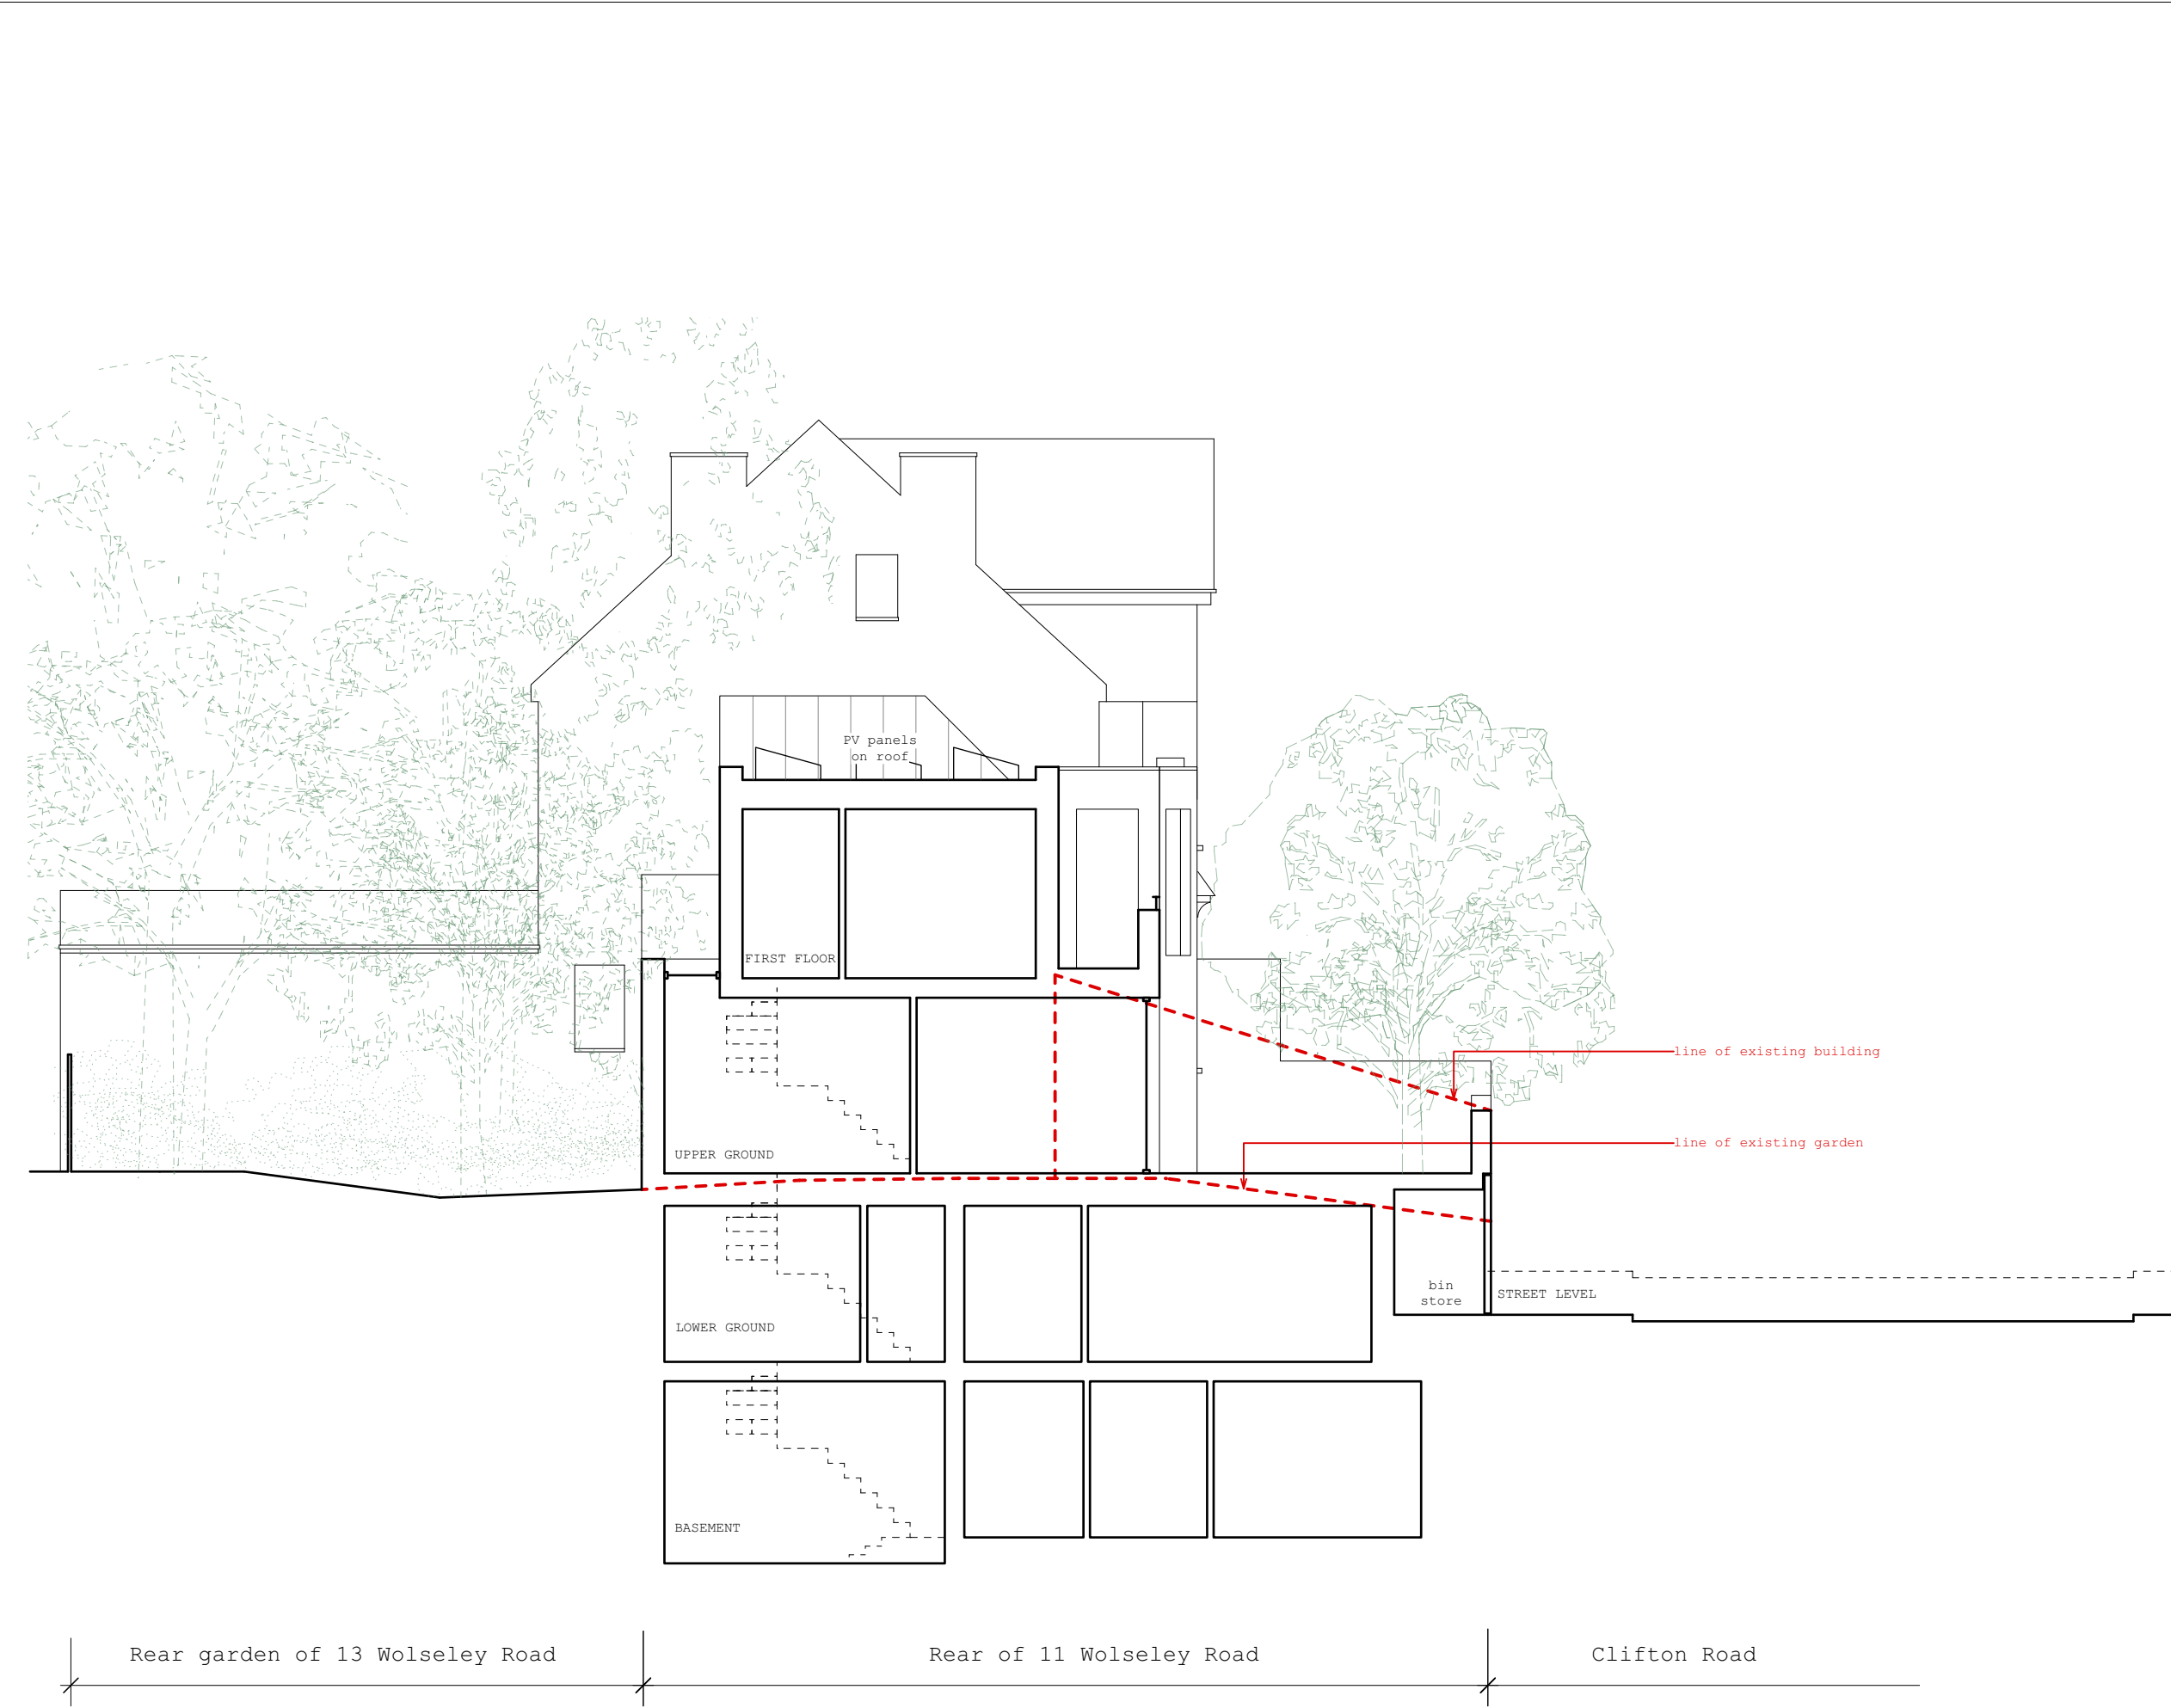

rev	details	date
-	for planning	10/07/20



Scale (1:100)


CASSION CASTLE ARCHITECTS

10 Old Dairy Court, 17 Crouch Hill, London N7 7NU,
E: info@cassioncastle.com T: 020 7700 4584

Project: Clifton Road, London, N8 8JA

Drg.No:	Rev:	Date:
1803/P/P204	-	10/07/2020
		Scale: 1:100 @ A3

Title: PROPOSED SECTION EE

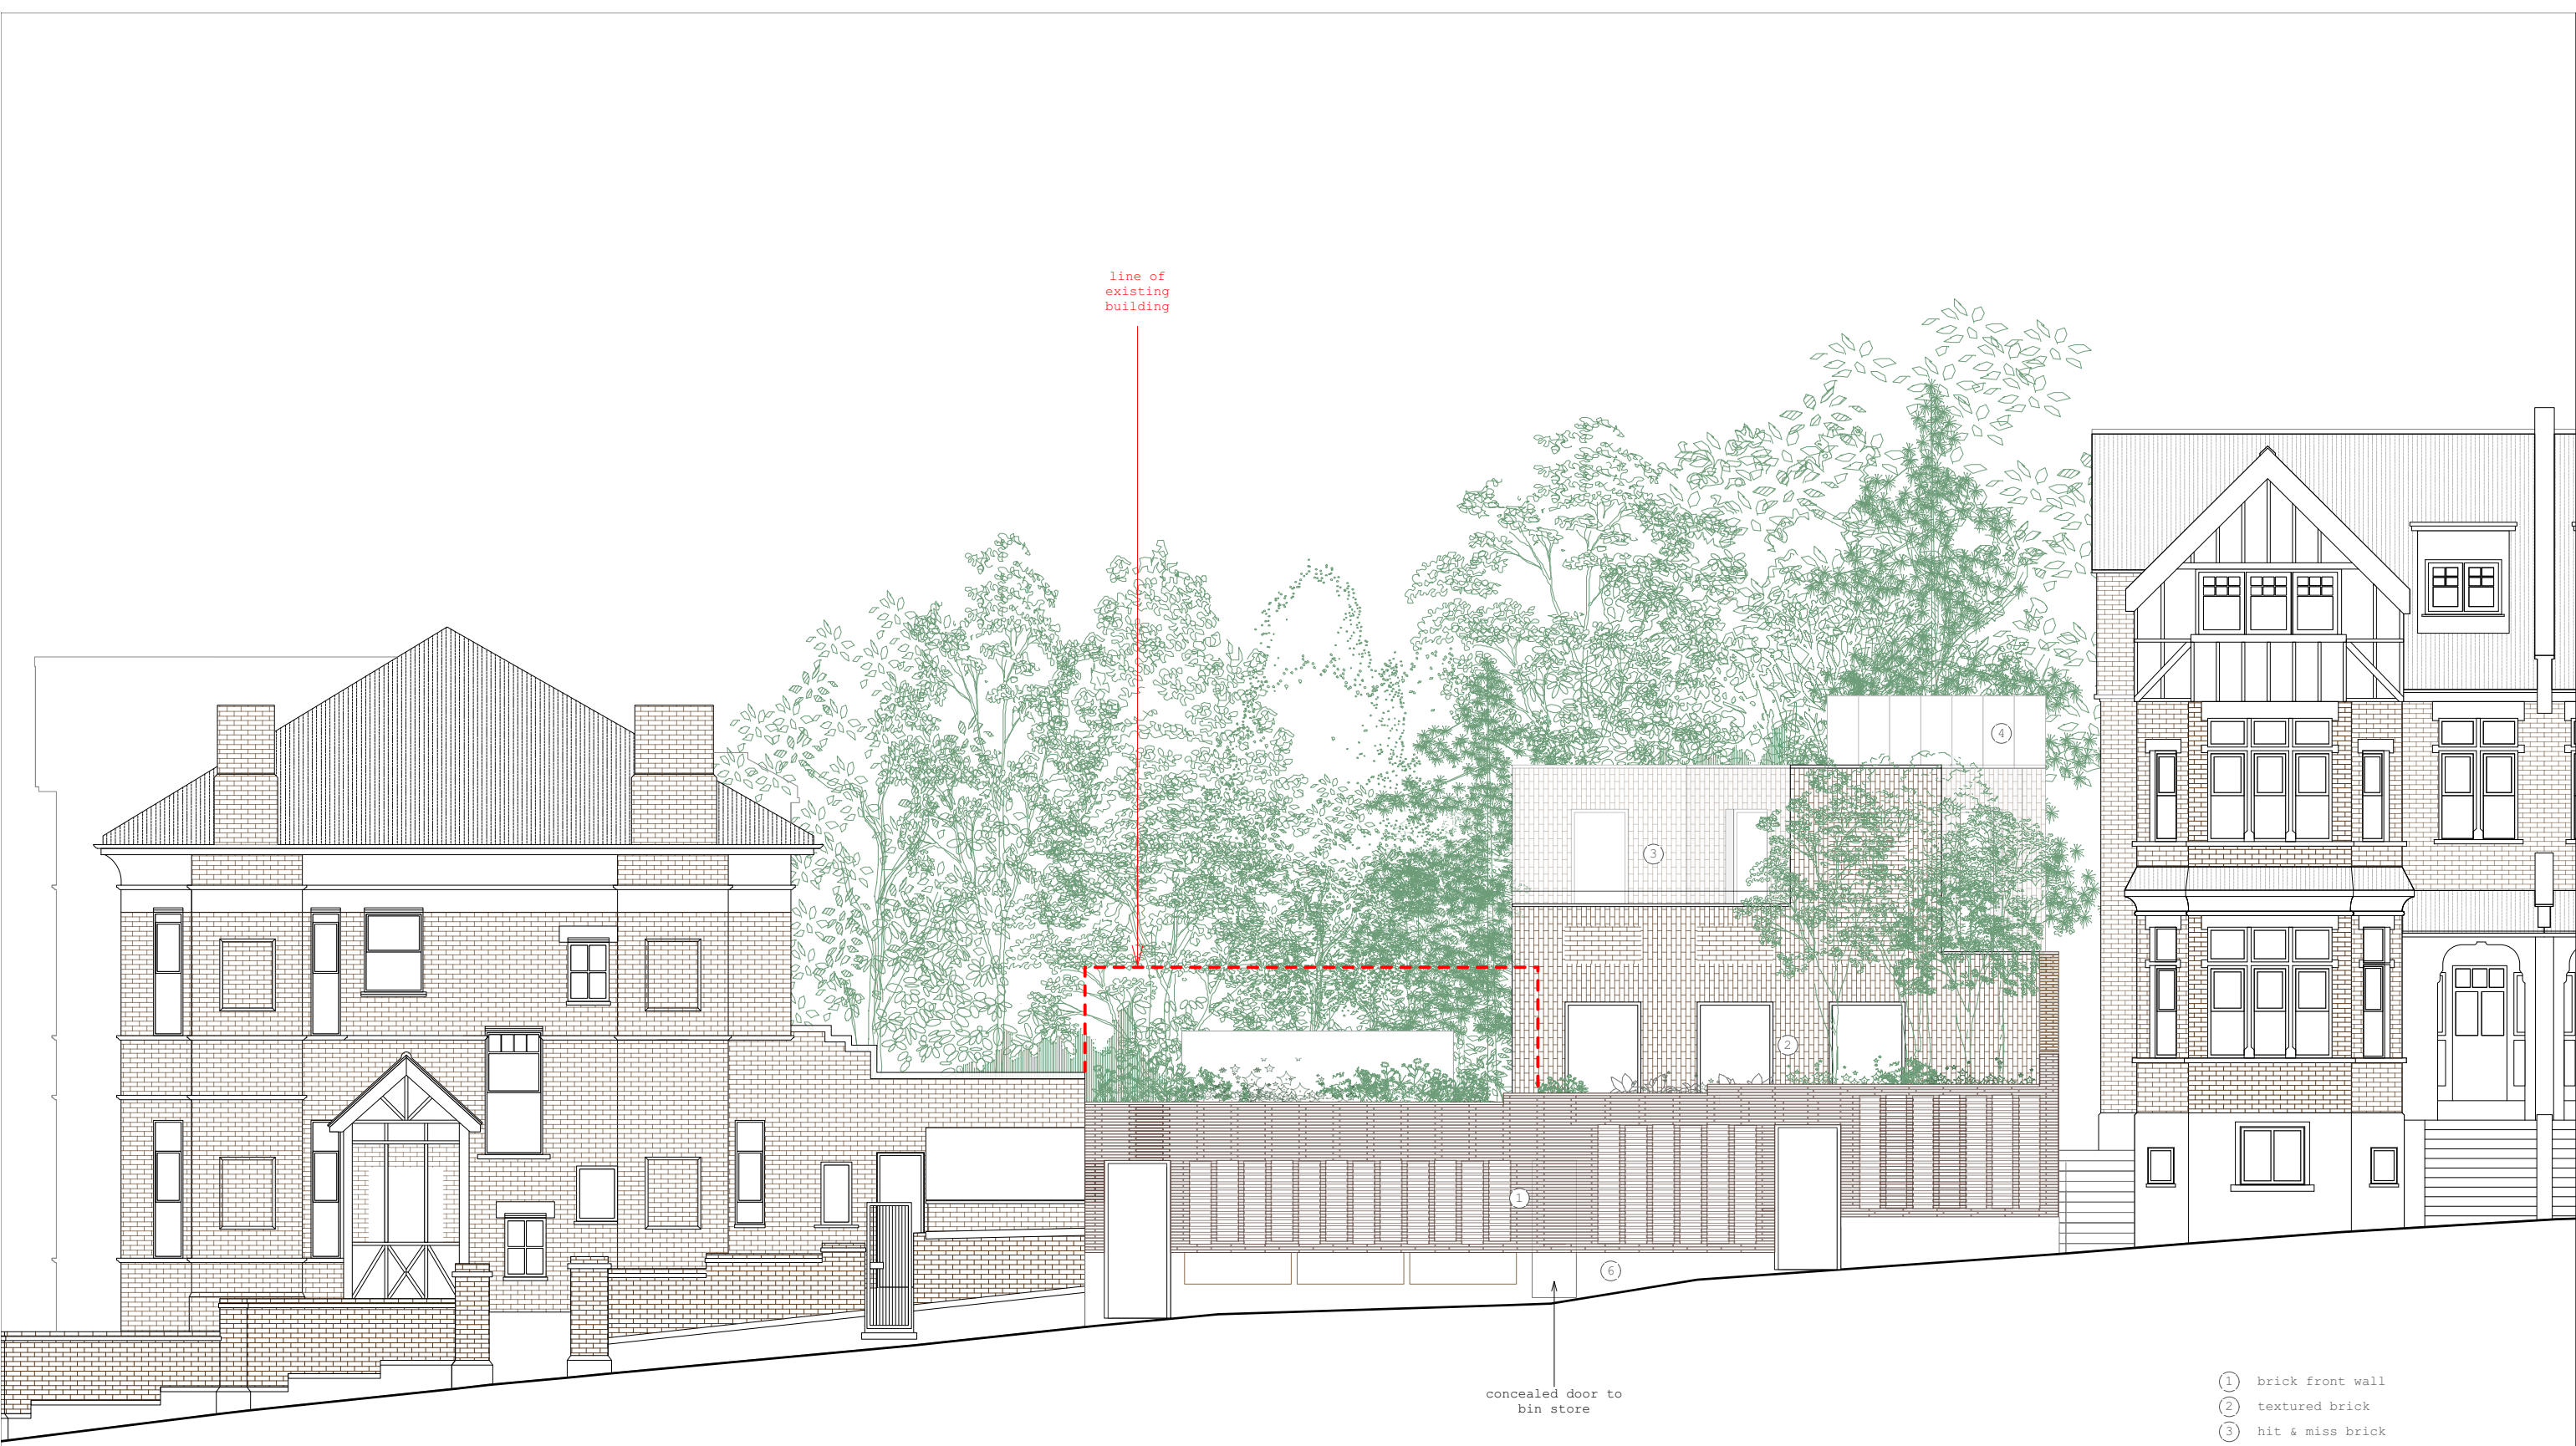

- ① brick front wall
- ② textured brick
- ③ hit & miss brick
- ④ standing seam roof
- ⑤ timber cladding
- ⑥ concrete plinth

rev	details	date
-	for planning	10/07/20



CASSION CASTLE ARCHITECTS

10 Old Dairy Court, 17 Crouch Hill, London N7 7NU,
E: info@cassioncastle.com T: 020 7705 4584

Project:
Clifton Road, London, N8 8JA

Drg.No:	Rev:	Date:
1803/P/P300	-	10/07/2020
		Scale: 1:100 @ A3

Title:
PROPOSED STREET ELEVATION