


Transcribed Vaco

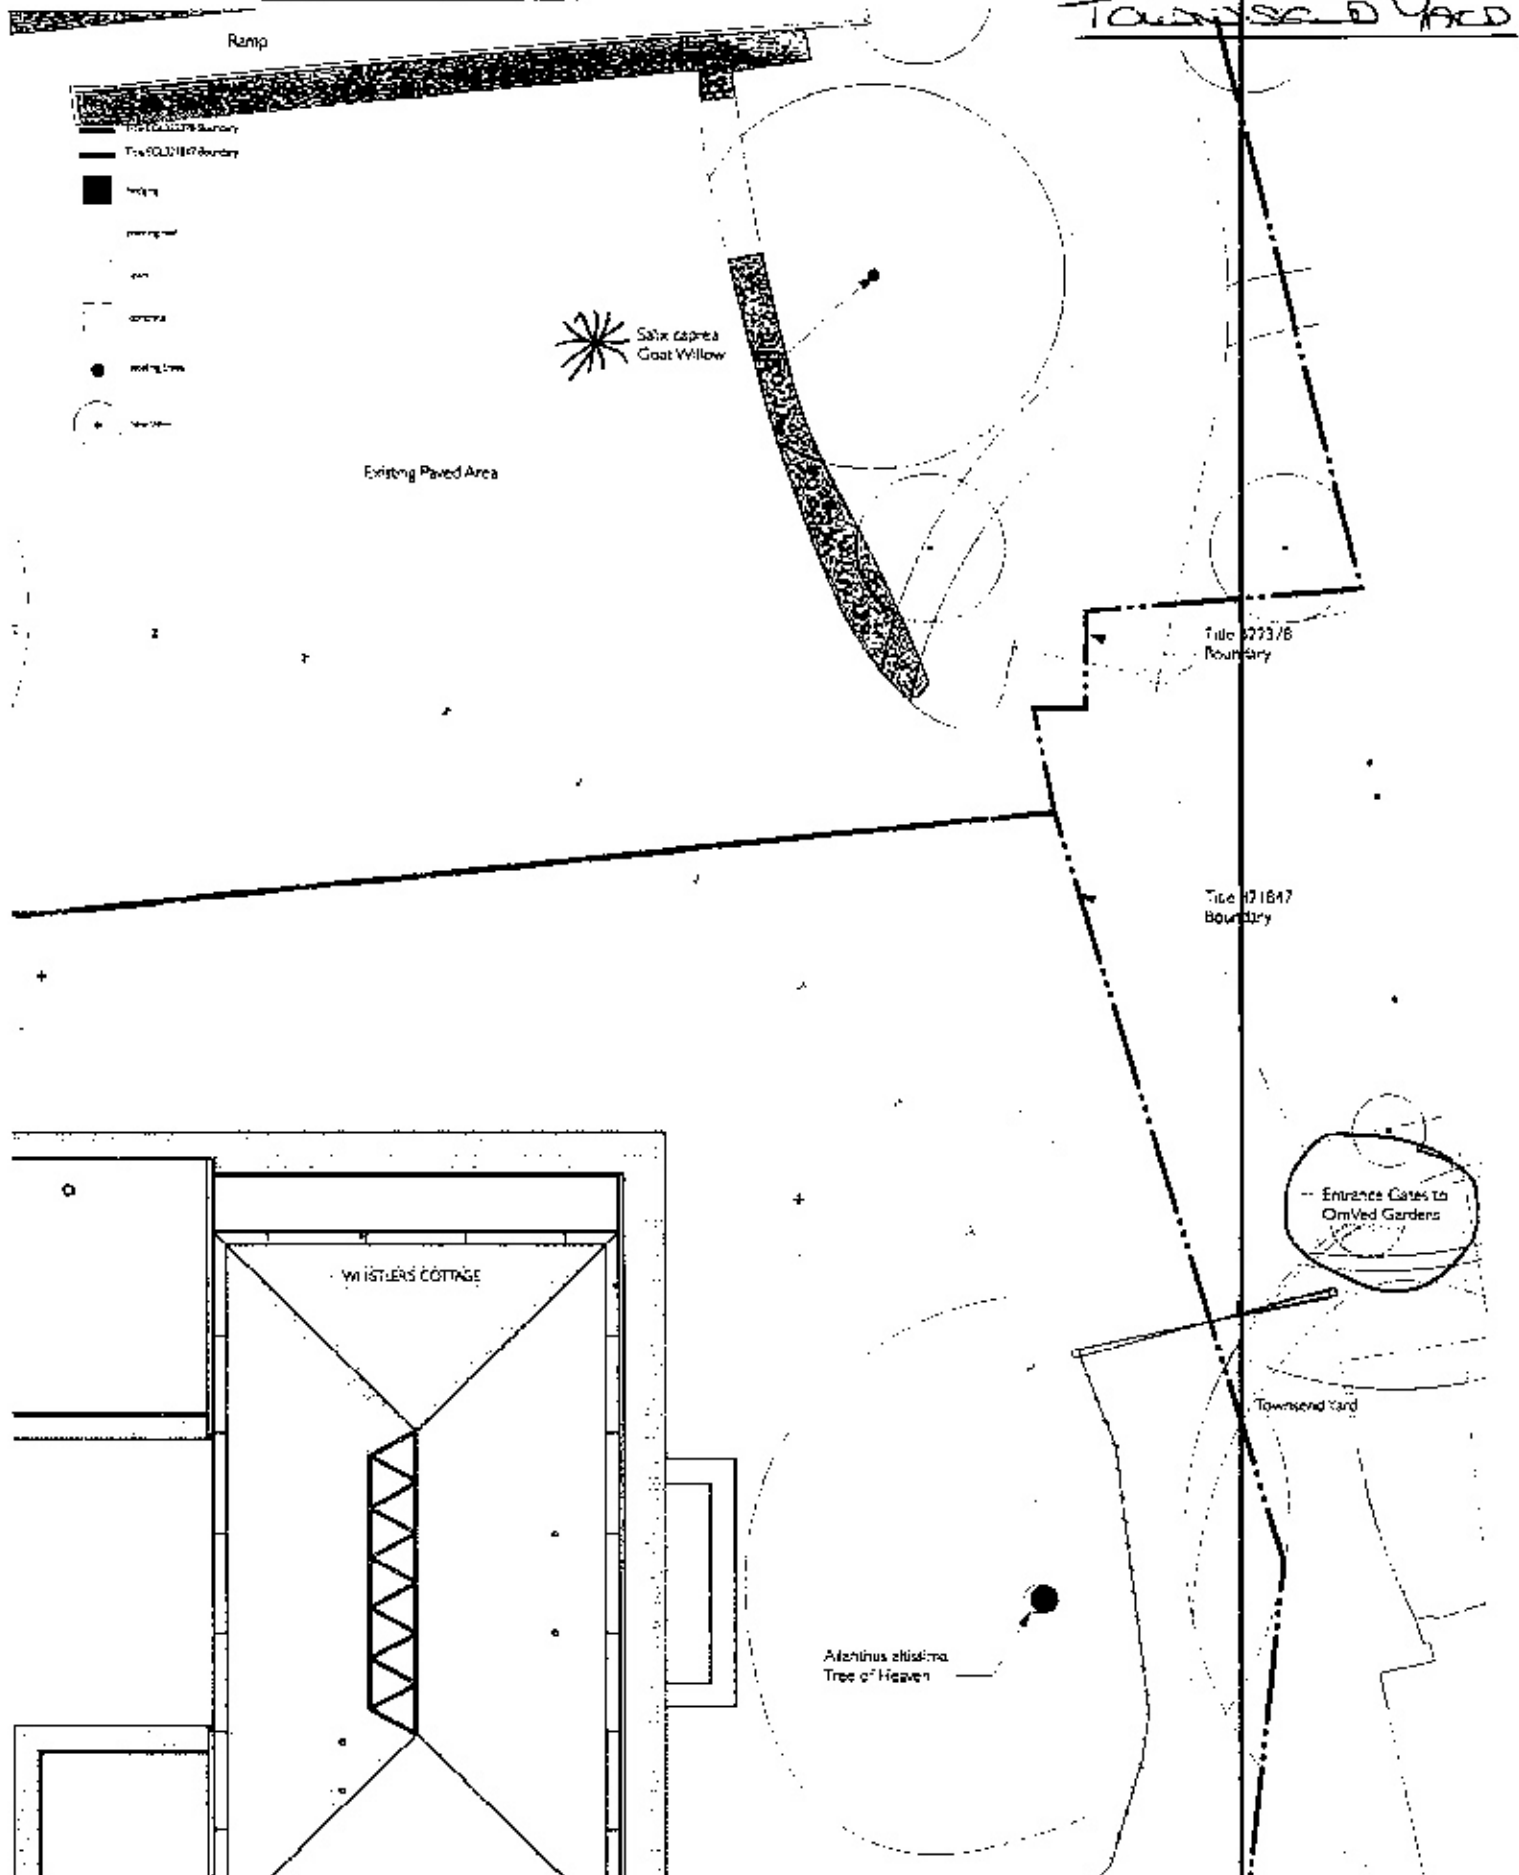

del Buono-Gazewitz Ltd.

3rd Floor, 47 Theobalds Road
London WC1X 8NW

tel: (+44) 207 405 7405
E-mail: info@delcambo-palermo.co.uk

Project:

Drawing Title

Scale of Sheet size:

Date: _____

Whistle's Cottage

40 / sk29 Tree Removal

1:102 卷 A3

05/07/2023