


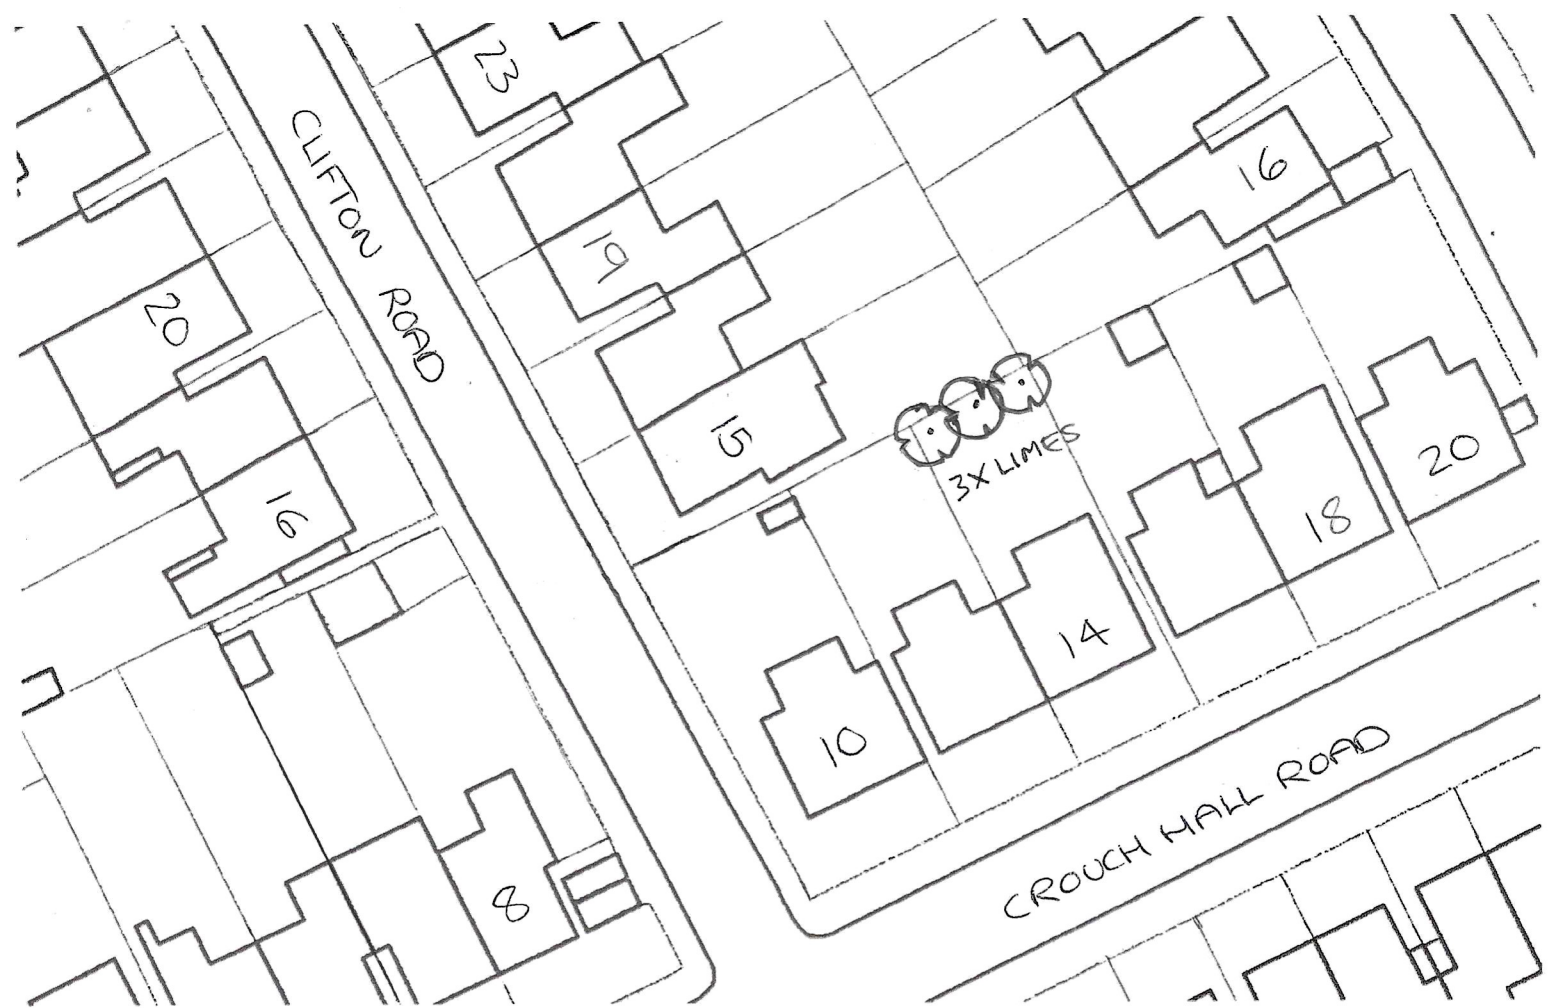

SITE PLAN FOR
14, CROUCH HALL ROAD,
LONDON,
N8 8HU