


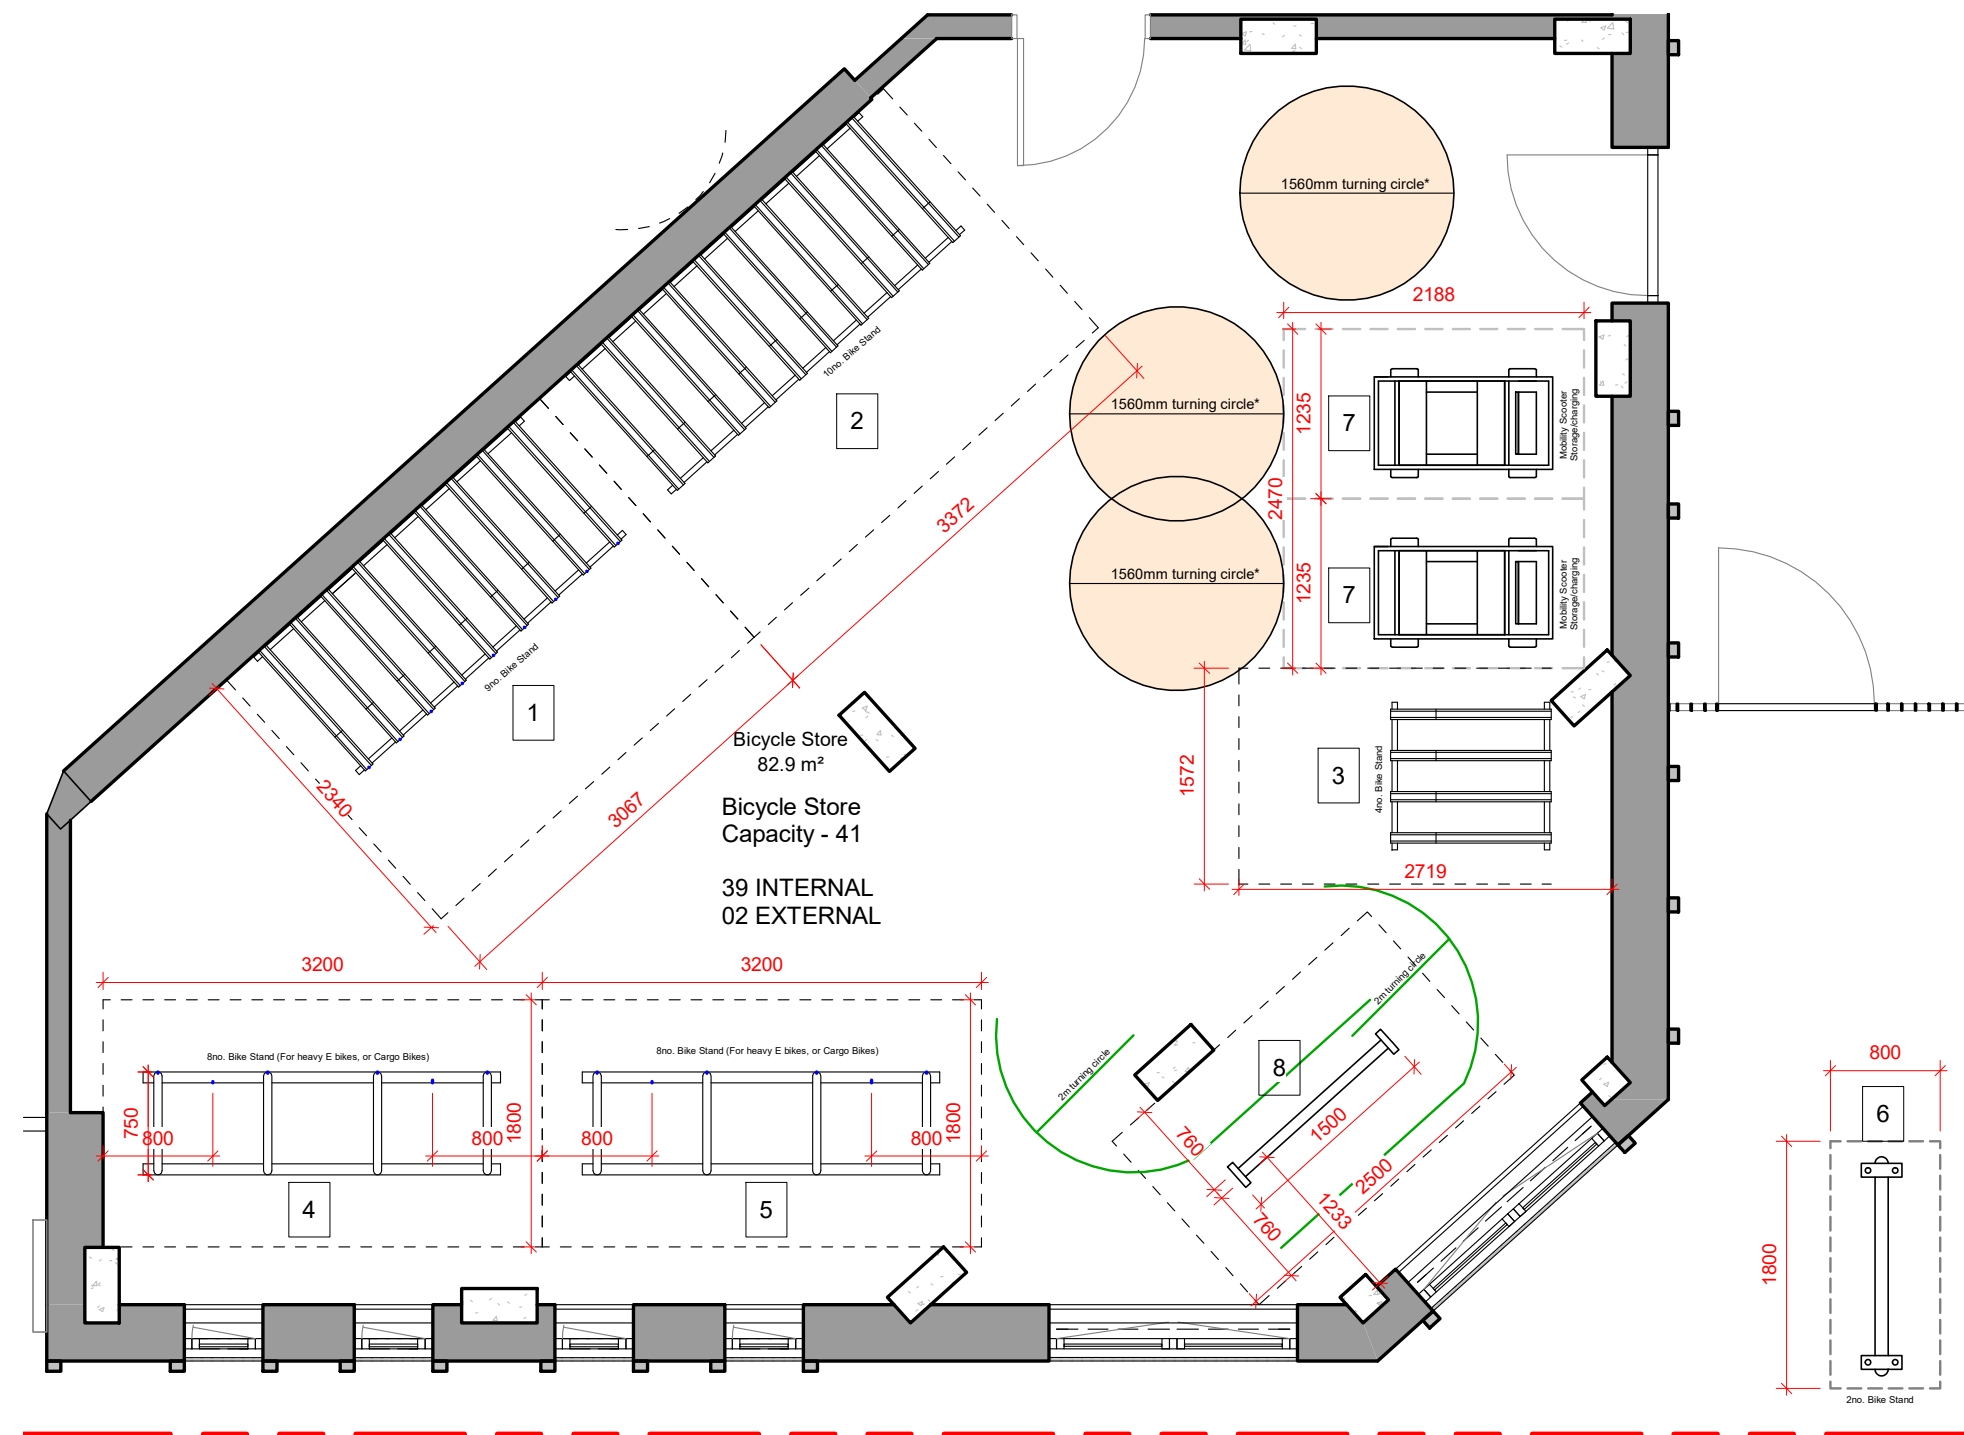


KEY

- 1 - VERTI45 BIKE STAND (9 CYCLES)
- 2 - VERTI45 BIKE STAND (10 CYCLES)
- 3 - VERTI45 BIKE STAND (4 CYCLES)
- 4 - CITIHOOP RAX STAND (4 CYCLES)
- 5 - CITIHOOP RAX STAND (4 CYCLES)
- 6 - CITIHOOP PLUS
SURFACE MOUNTED (2 CYCLES)
- 7 - TWIN MOBILITY STORE STORAGE
WITH CHARGING POINT
- 8 - CITIHOOP CARGO BIKE STAND

* TURNING CIRCLE OF A KYMCO MIDI
XLS MOBILITY SCOOTER

1 Cycle Store

1 : 50

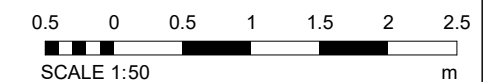

Copyright reserved

All dimensions to be checked on site before work commences. Figured dimensions to be taken in preference to scaled dimensions. If in doubt please ask.

P3	Issued for Planning	11/07/23
P2	Updated to comments	05/07/23
P1	First Issue	20/06/23
Revision	Description	Date

STATUS	Planning
PROJECT	Partridge Way
DRAWING	Condition 14 - Cycle Storage and Parking

DRAWN BY	MB	CHECKED BY	CB	DATE	20/06/23
SCALE (@ A3)	1 : 50	PROJECT NUMBER	22036	REV	P3
DRAWING NUMBER	PAR - DAR - - 00 - DR - A - 160	Project Identifier	Originator	Zone	Level
Type	Discipline	Number	Revision		

