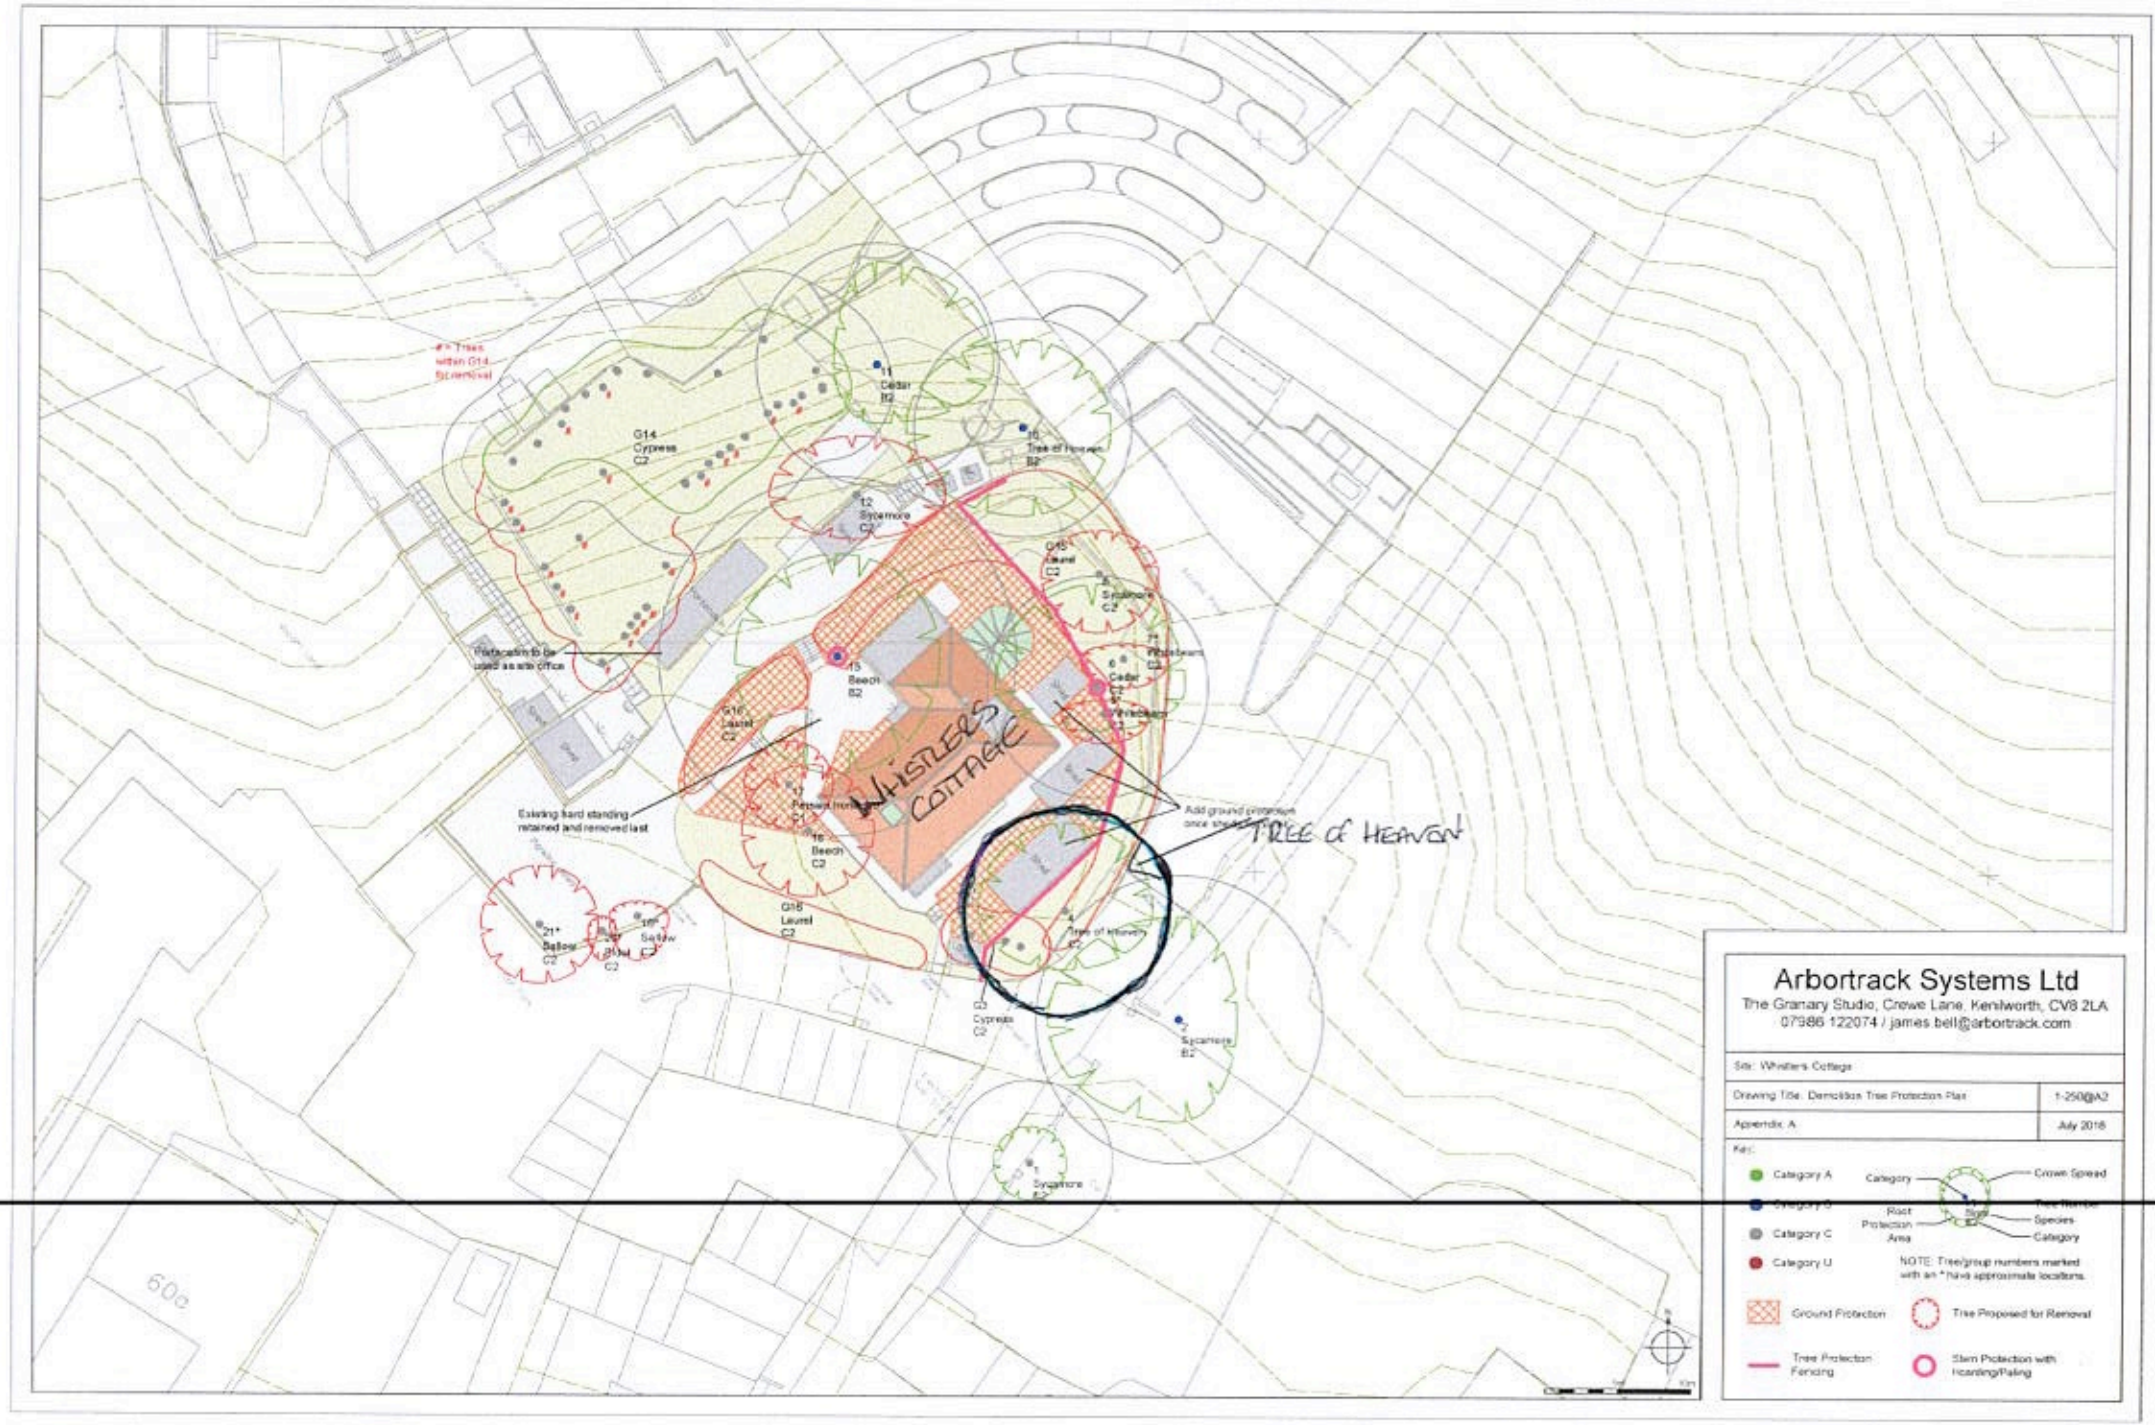

WHISTLERS COTTAGE
TREE of HEAVEN
Portacabin to be used as site office
Existing hard standing retained and removed last
Add ground protection once
G14 Cypress C2
11 Cedar B2
10 Tree of Heaven B2
12 Sycamore C2
G15 Laurel C2
5 Sycamore C2
7* Whitebeam C2
6 Cedar C2
8* Whitebeam C2
13 Beech B2
G16 Laurel C2
17 Beech C2
G18 Laurel C2
21* Ballow C2
18* Ballow C2
4 Tree of Heaven C2
G3 Cypress C2
3 Sycamore B2
1 Sycamore B2
60e
Arbortrack Systems Ltd
The Granary Studio, Crowe Lane, Kenilworth, CV8 2LA
07986 122074 / james.bell@arbortrack.com
Site: Whistlers Cottage
Drawing Title: Demolition Tree Protection Plan
1-250@A2
Appendix A
July 2018
Key:
Category A
Category B
Category C
Category U
Category
Crown Spread
Root Protection Area
Species
Category
NOTE: Tree/group numbers marked with an * have approximate locations.
Ground Protection
Tree Proposed for Removal
Tree Protection Fencing
Stem Protection with Hoarding/Paling