



For planning purposes only, not to be used for construction.	
	Site Boundary
	Vegetation Barrier
	BauderGREEN Flora 3 Seed Mix (or similar)
	BauderGREEN XF118 UK Native Species Wildflower Blanket (or similar)
	Proposed Photovoltaic Panels
	Proposed Buildings

Notes

This drawing should be read in conjunction with the Specification Document (OS 2594-23-Doc1 300-306 West Green Road, London N15 3QR Spec for SLW & 5 Yr Man Plan)

Provision of irrigation is required and should be detailed by an irrigation technician when required at the construction stage

XF118 UK Native Species


Wildflower Vegetation Blanket

Indicatively Shown -BAUDER typical detail
Scale 1:2 @ A1

Buildup Depth (from): 145mm
Saturated Weight (from): 140Kg/m²
(Excluding Waterproofing System & Planting)

Indicatively Shown -BAUDER typical detail
Scale 1:5 @ A1

Key

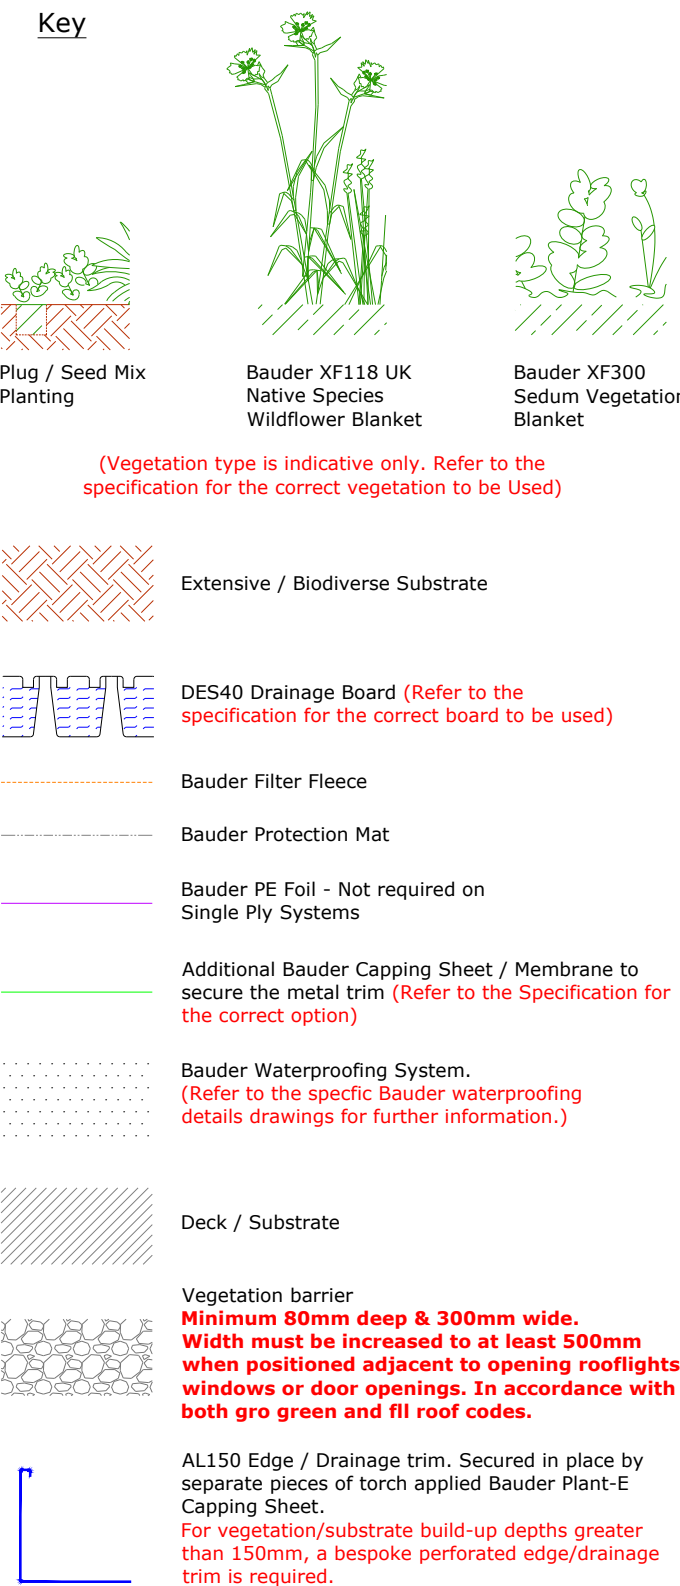

Composition

BauderGREEN Flora 3 Seed Mix
GB 50120403

For General / Bisolar extensive biodiverse green roof use

A broad mix of low growing and some shade tolerant species is ideal for most environments. It is also the mix Bauder recommend for Bauder BioSOLAR installations.

49 Species included
31 (65%) Wild Flowers
8 (20%) Annuals
8 (15%) Sedge and Grasses
2 Sedum
Coverage 100g per m²
35 Species RHS Perfect for
12 Species of Larval food

BauderGREEN WB Native Wildflower Blanket

For extensive biodiverse green roof use

A mix of UK native hardy wildflowers, annuals and herbs grown in substrate on a coir carrier.

36 Wildflowers
4 Grass Species

Both products endorsed by Buglife (an invertebrate charity)

Substrate Based Landscape Options
(Heights and weight loadings may vary, allowance must be made for any fully established planting / vegetation and landscaping)

Rev	Date	Description	Rev by

Client

Project	300-306 West Green Road London N15 3QR
----------------	--

Drawing Title	Soft Landscape Plan - Green Roof
---------------	----------------------------------

Date:	30/06/2023	Drawn:WM
Scale:	As Indicated	Checked: AY
Dwg No:	OS 2594-23.3	Rev:-

Open Spaces
Landscape Architects
LANDSCAPE ARCHITECTURE – TREES – ECOLOGY

2 Monument Offices, Hall Farm, Maldon Road
Woodham Mortimer, Essex CM9 6SN
Tel: 01277 356511 os@open-spaces.co.uk
www.open-spaces.co.uk