
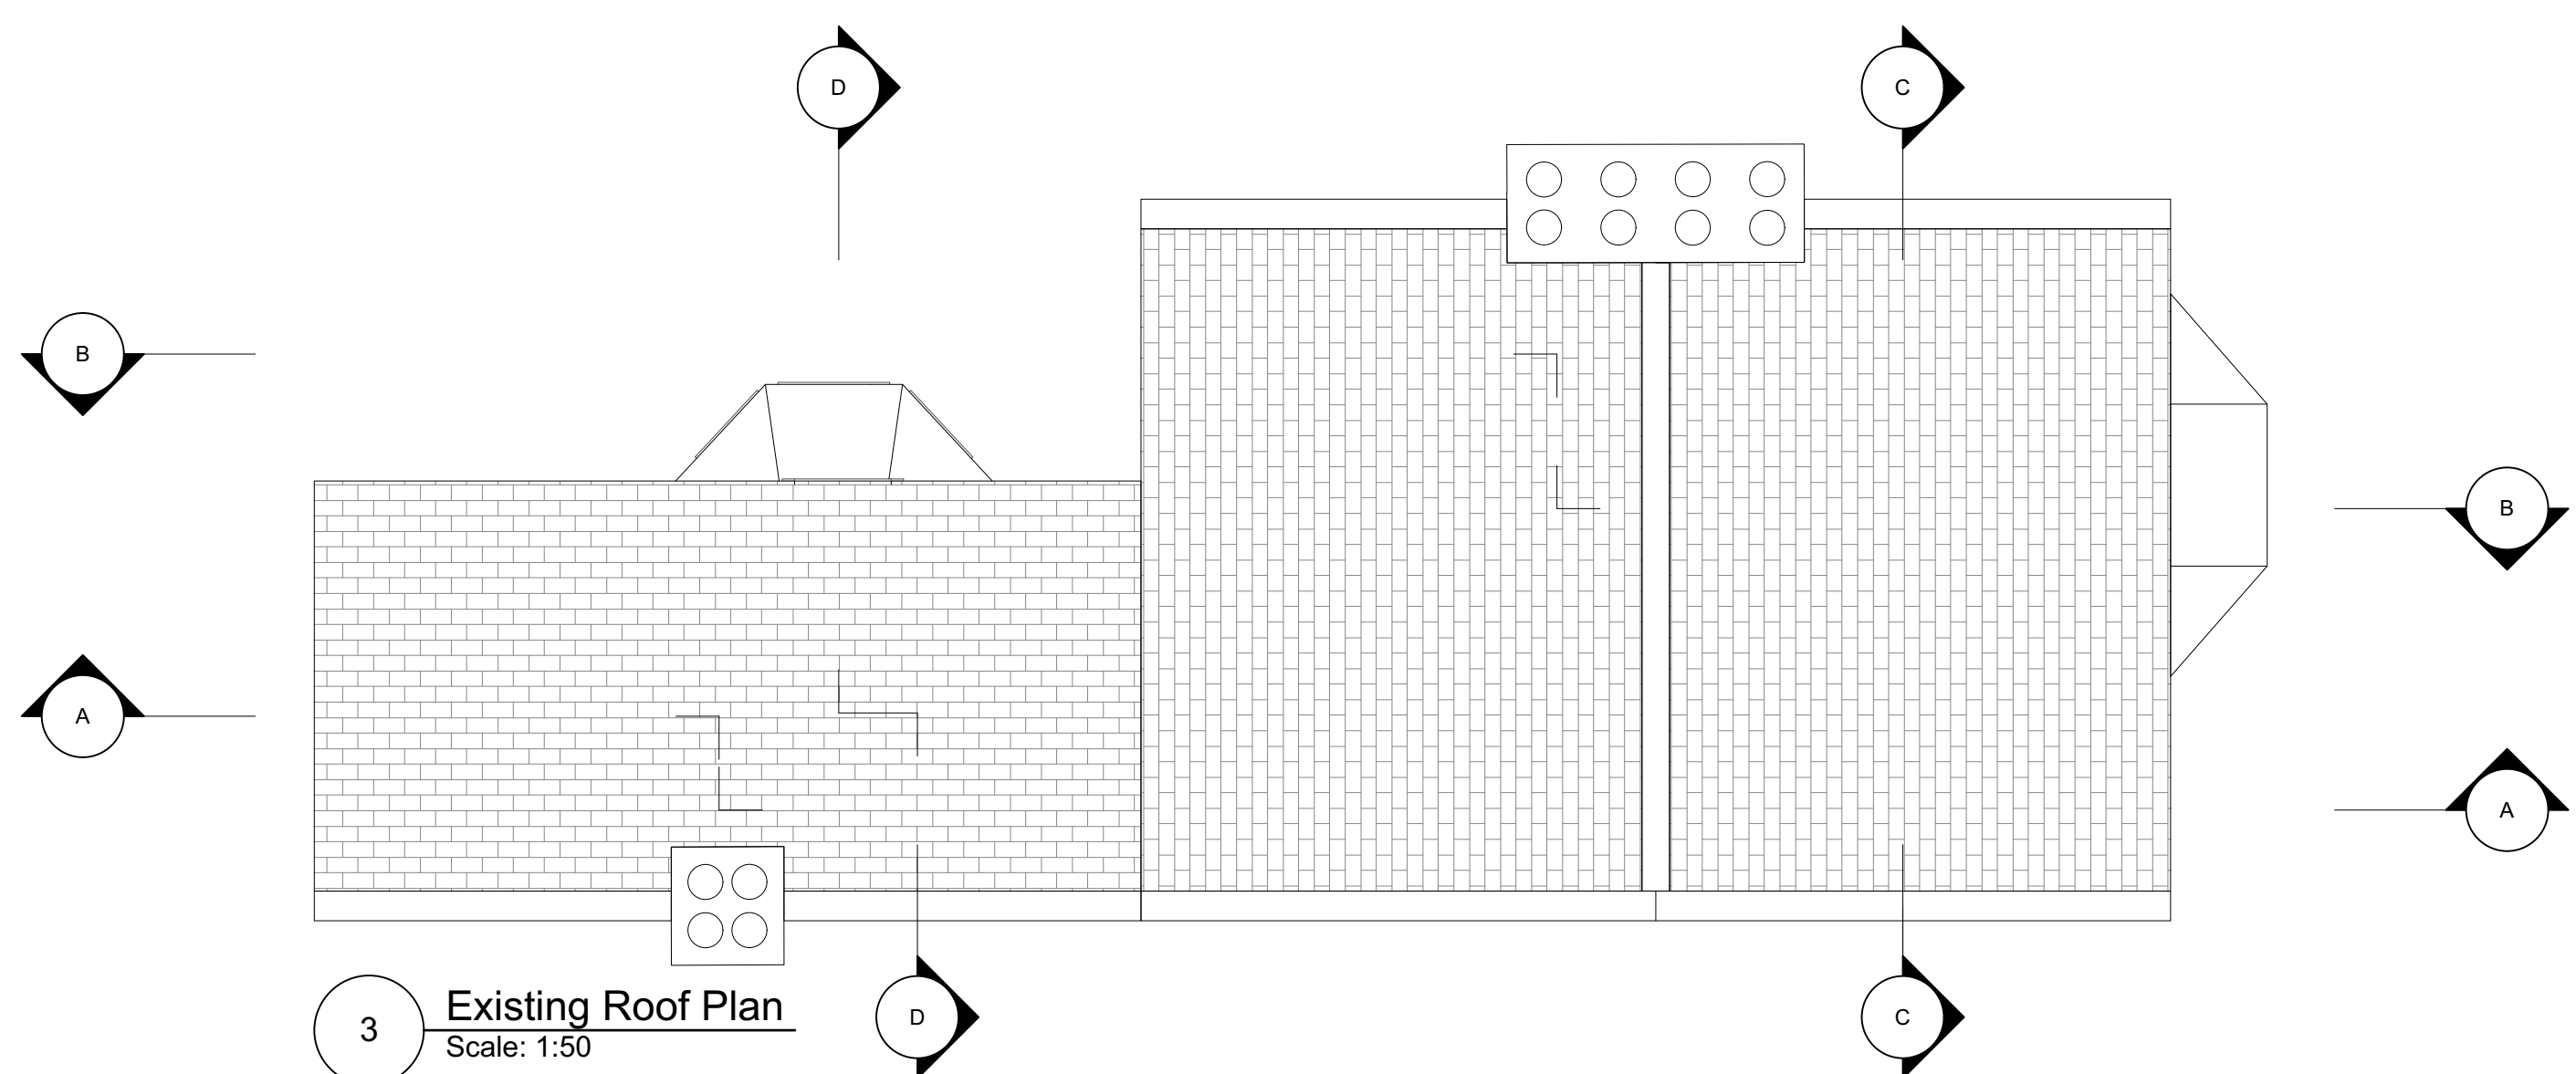
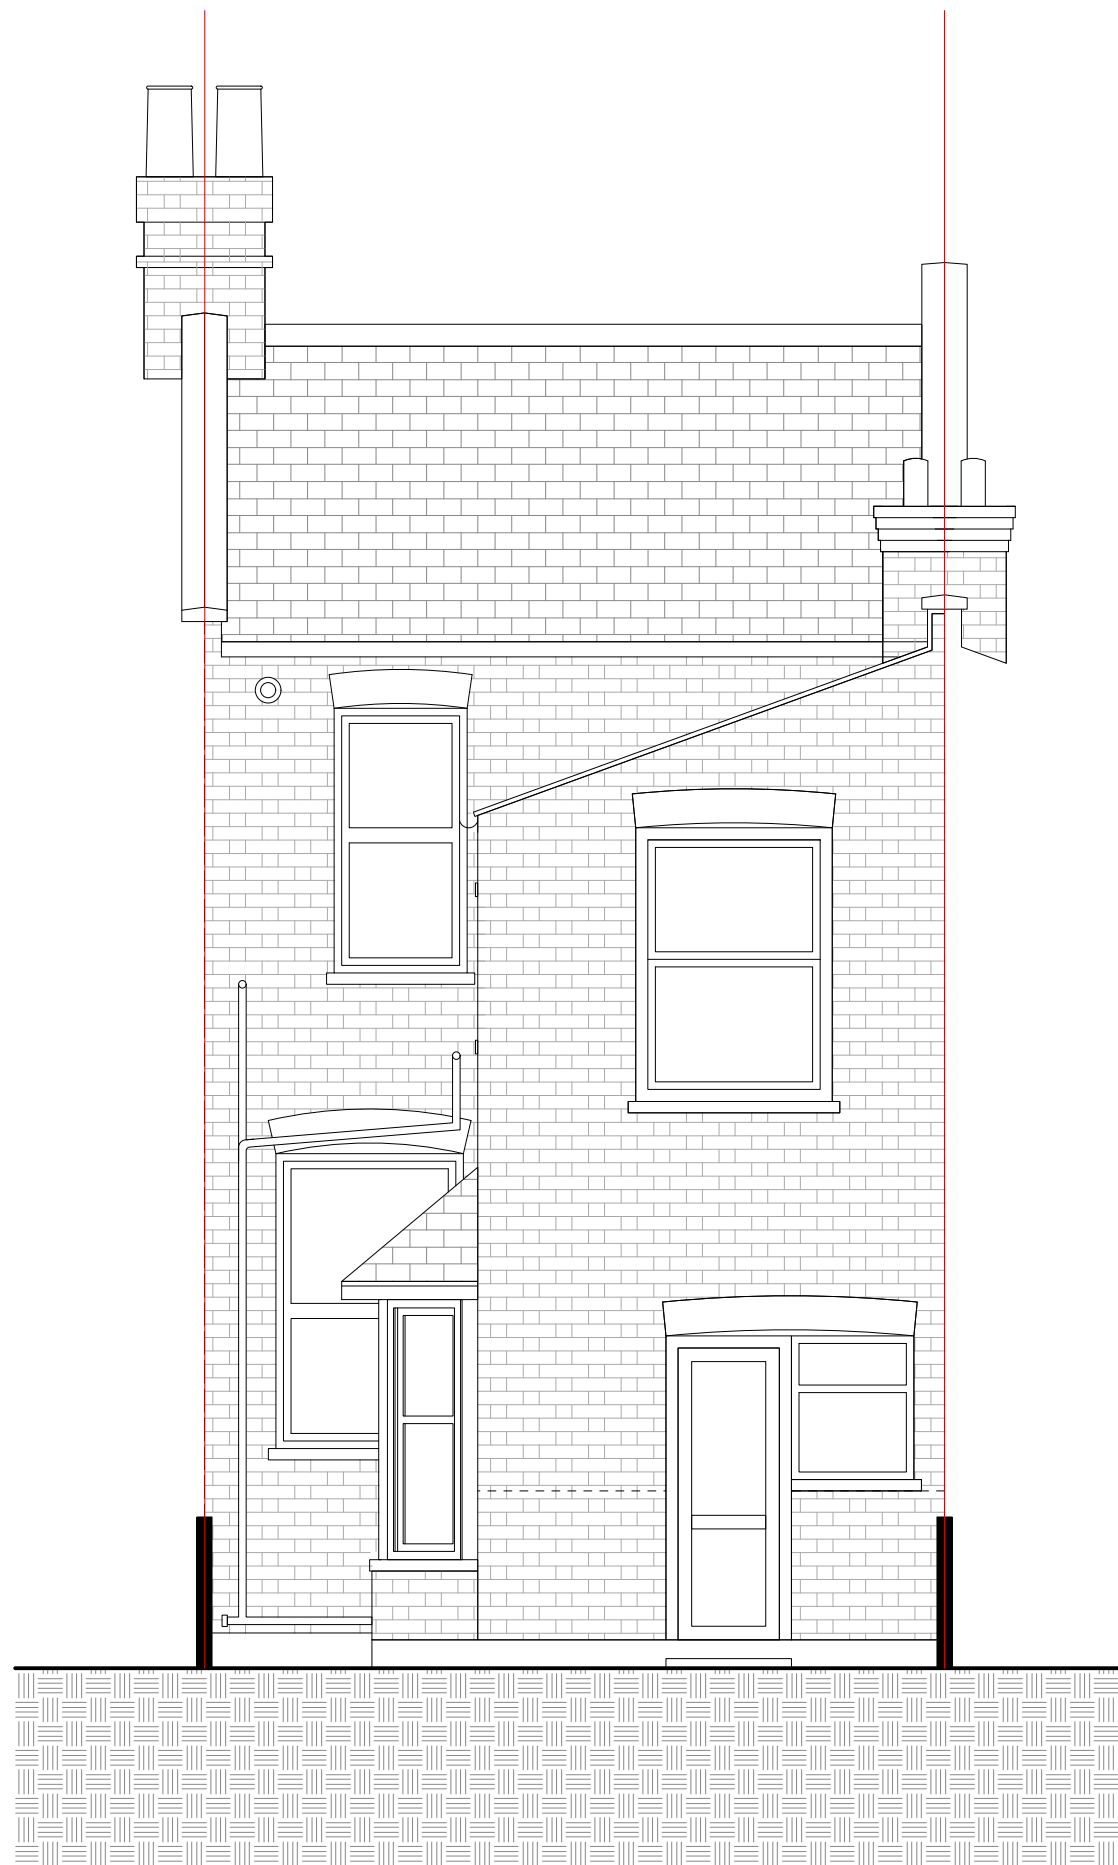


[illegible]

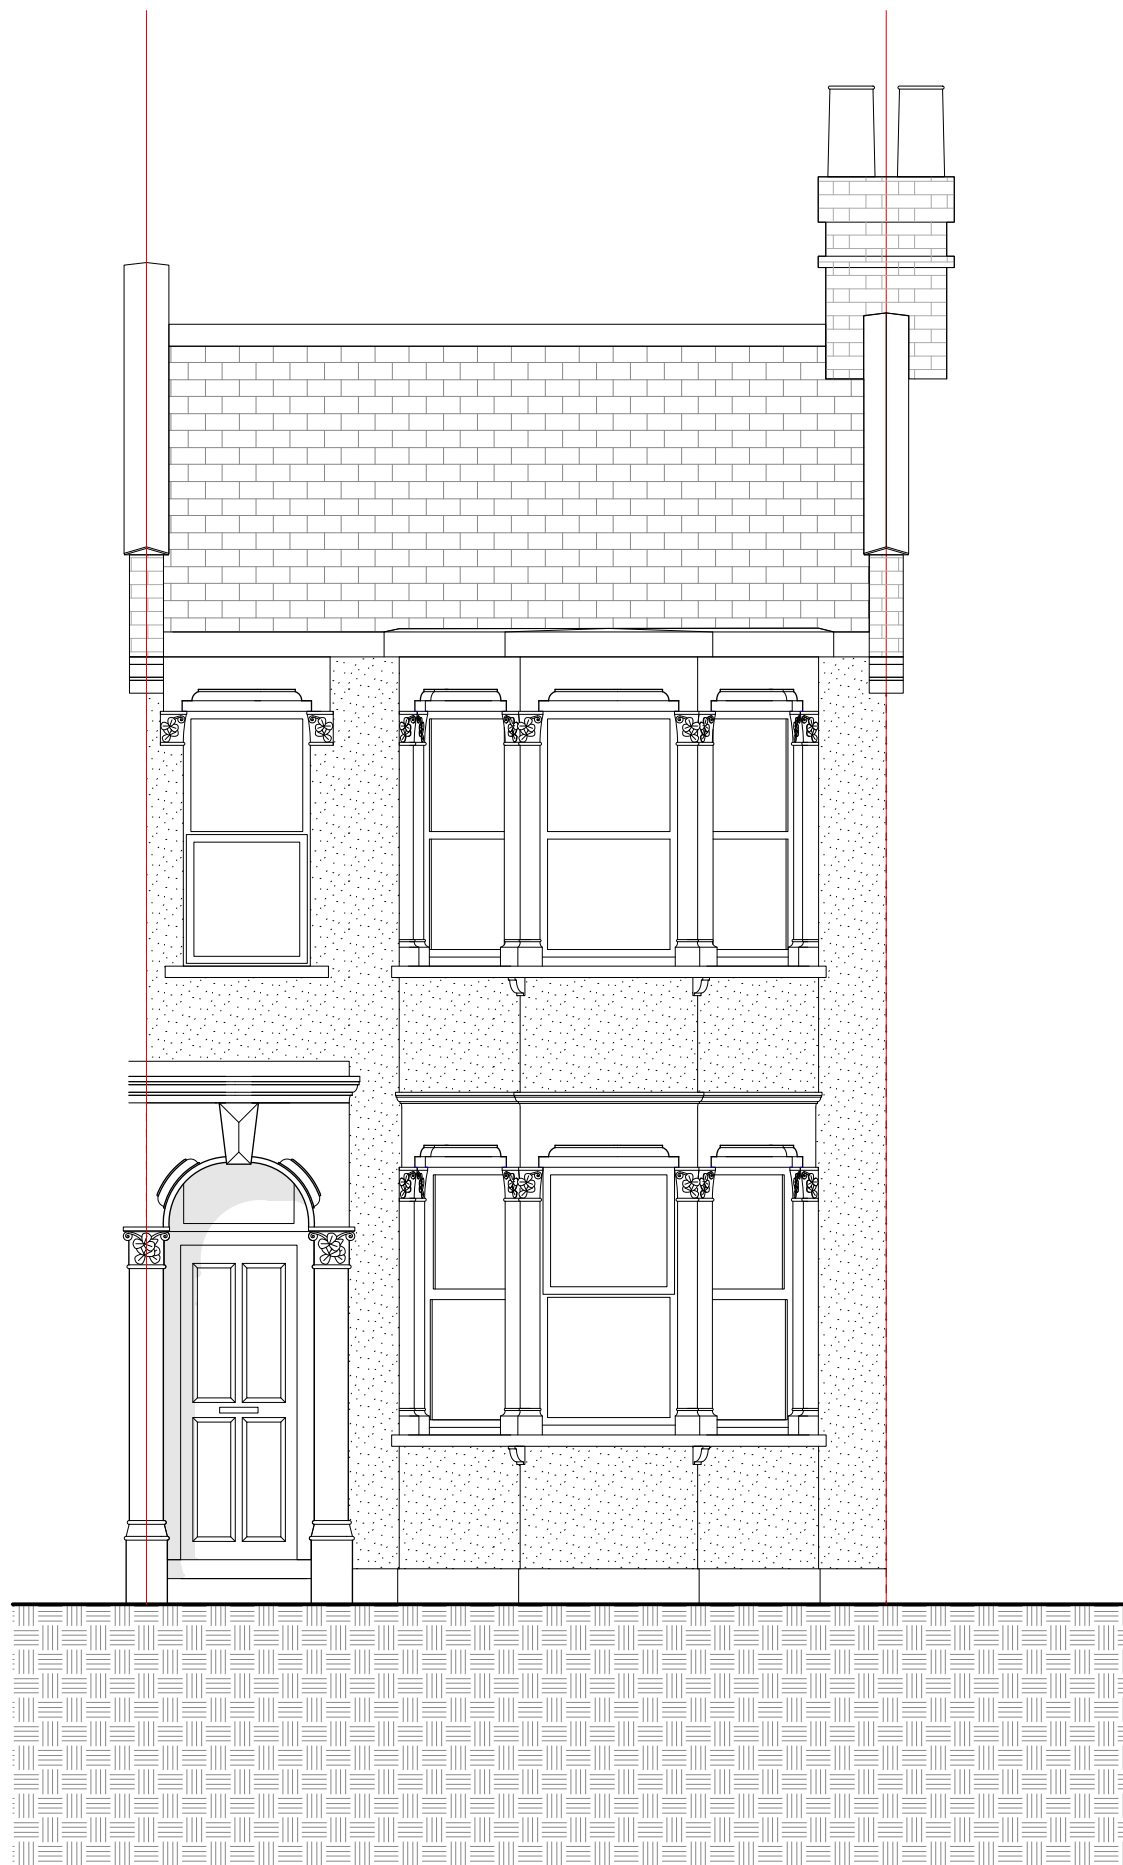

FOR APPROVAL

GENERAL NOTES

01. Do not scale drawings.
02. All dimensions are in millimeters unless otherwise stated.
03. All dimensions shall be verified on site before proceeding with work.
04. This drawing is to be read in conjunction with all related information including structural, mechanical and electrical information and all other documents.
05. Any discrepancies to be reported to the Architect immediately.
06. All products to be fitted as per manufacturers recommendations. Notify Architect of any conflicts between manufacturers recommendations and project design documentation.
07. Report any discrepancies in structural openings between drawings, schedules and manufacturers recommendations.

[illegible]

CUOZZO FLEMING


T: 020 3784 6809
W: www.Cuozzo-Fleming.com
A: Studio Six, 38-50 Pritchards Road, London, E2 9AP

NO.	PROJECT
177	111 Effingham Road


DRAWING

Existing Elevations

SCALE
1:50 @ ISO A3

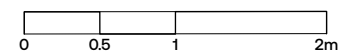


DRAWING NO.	REV
002	

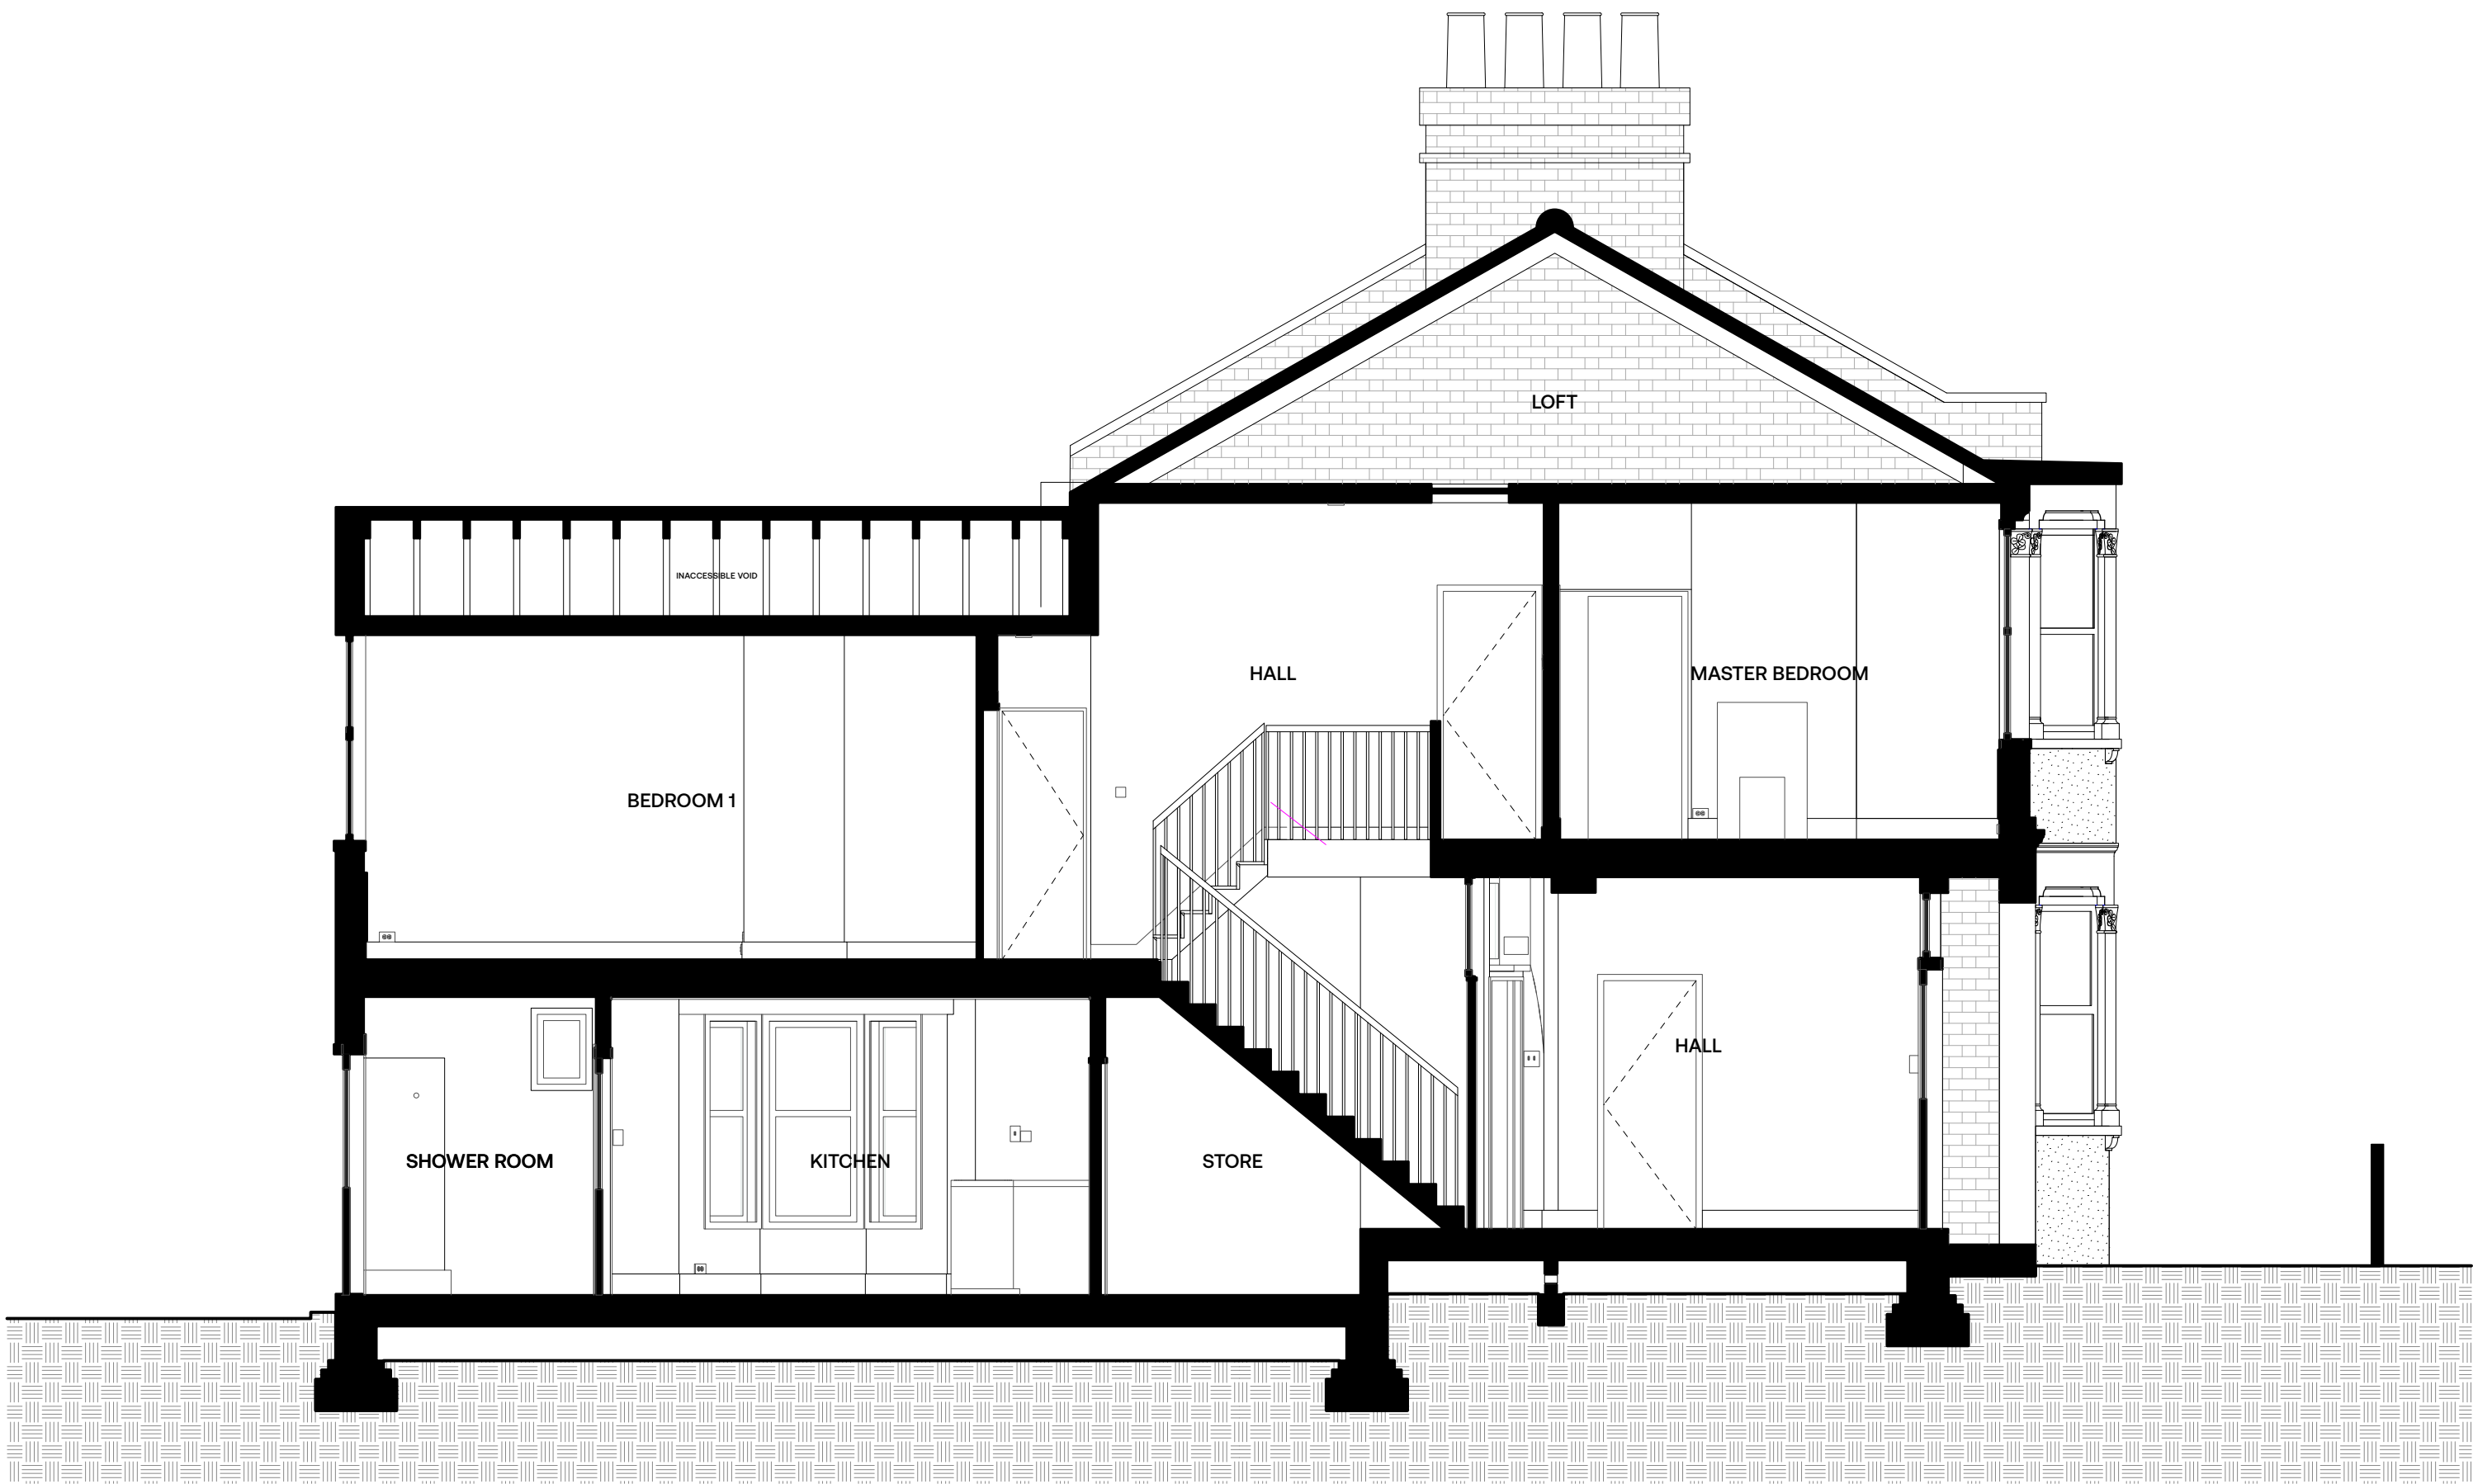


1 Existing Section A
Scale: 1:50



2 Existing Section B
Scale: 1:50

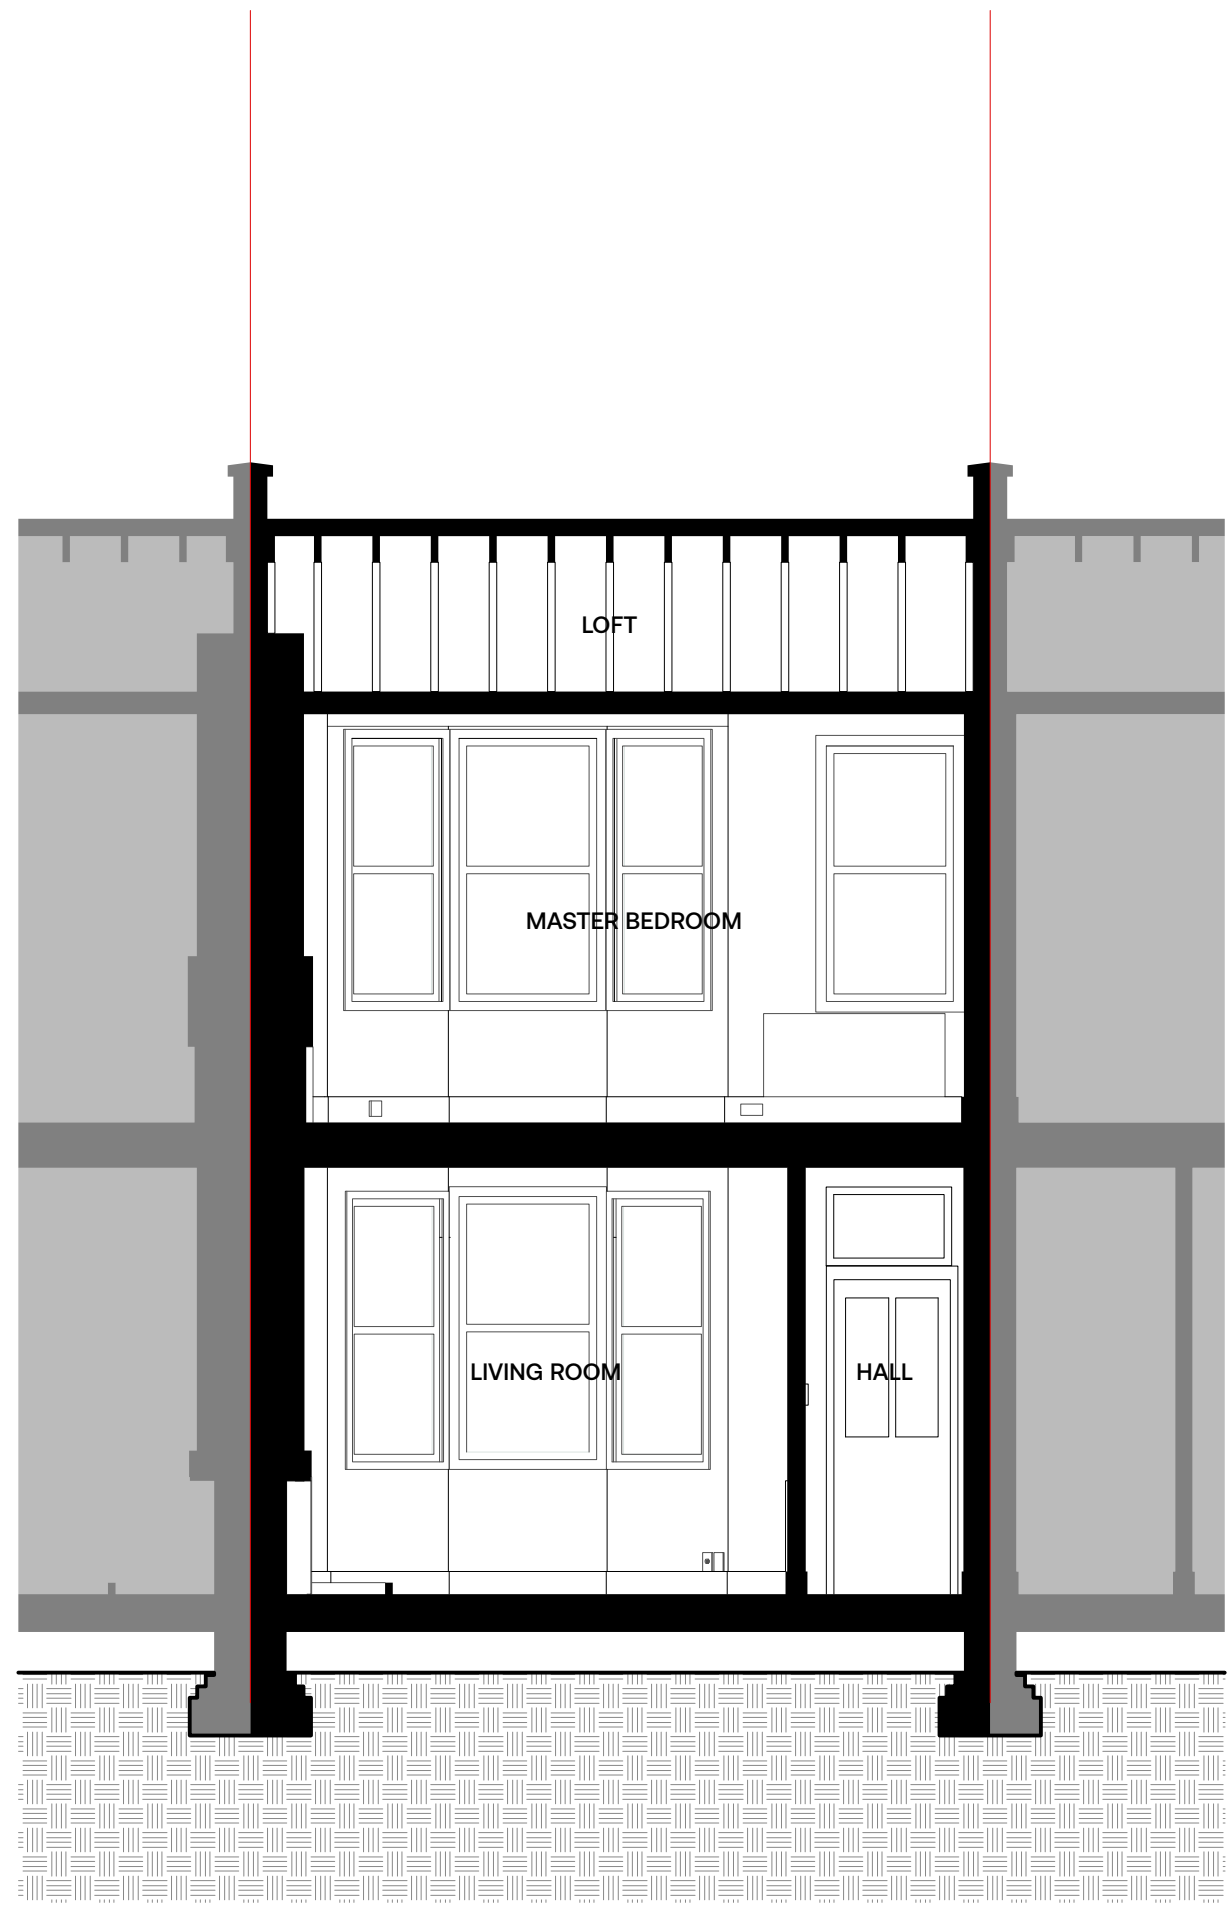

3 Existing Section C
Scale: 1:50

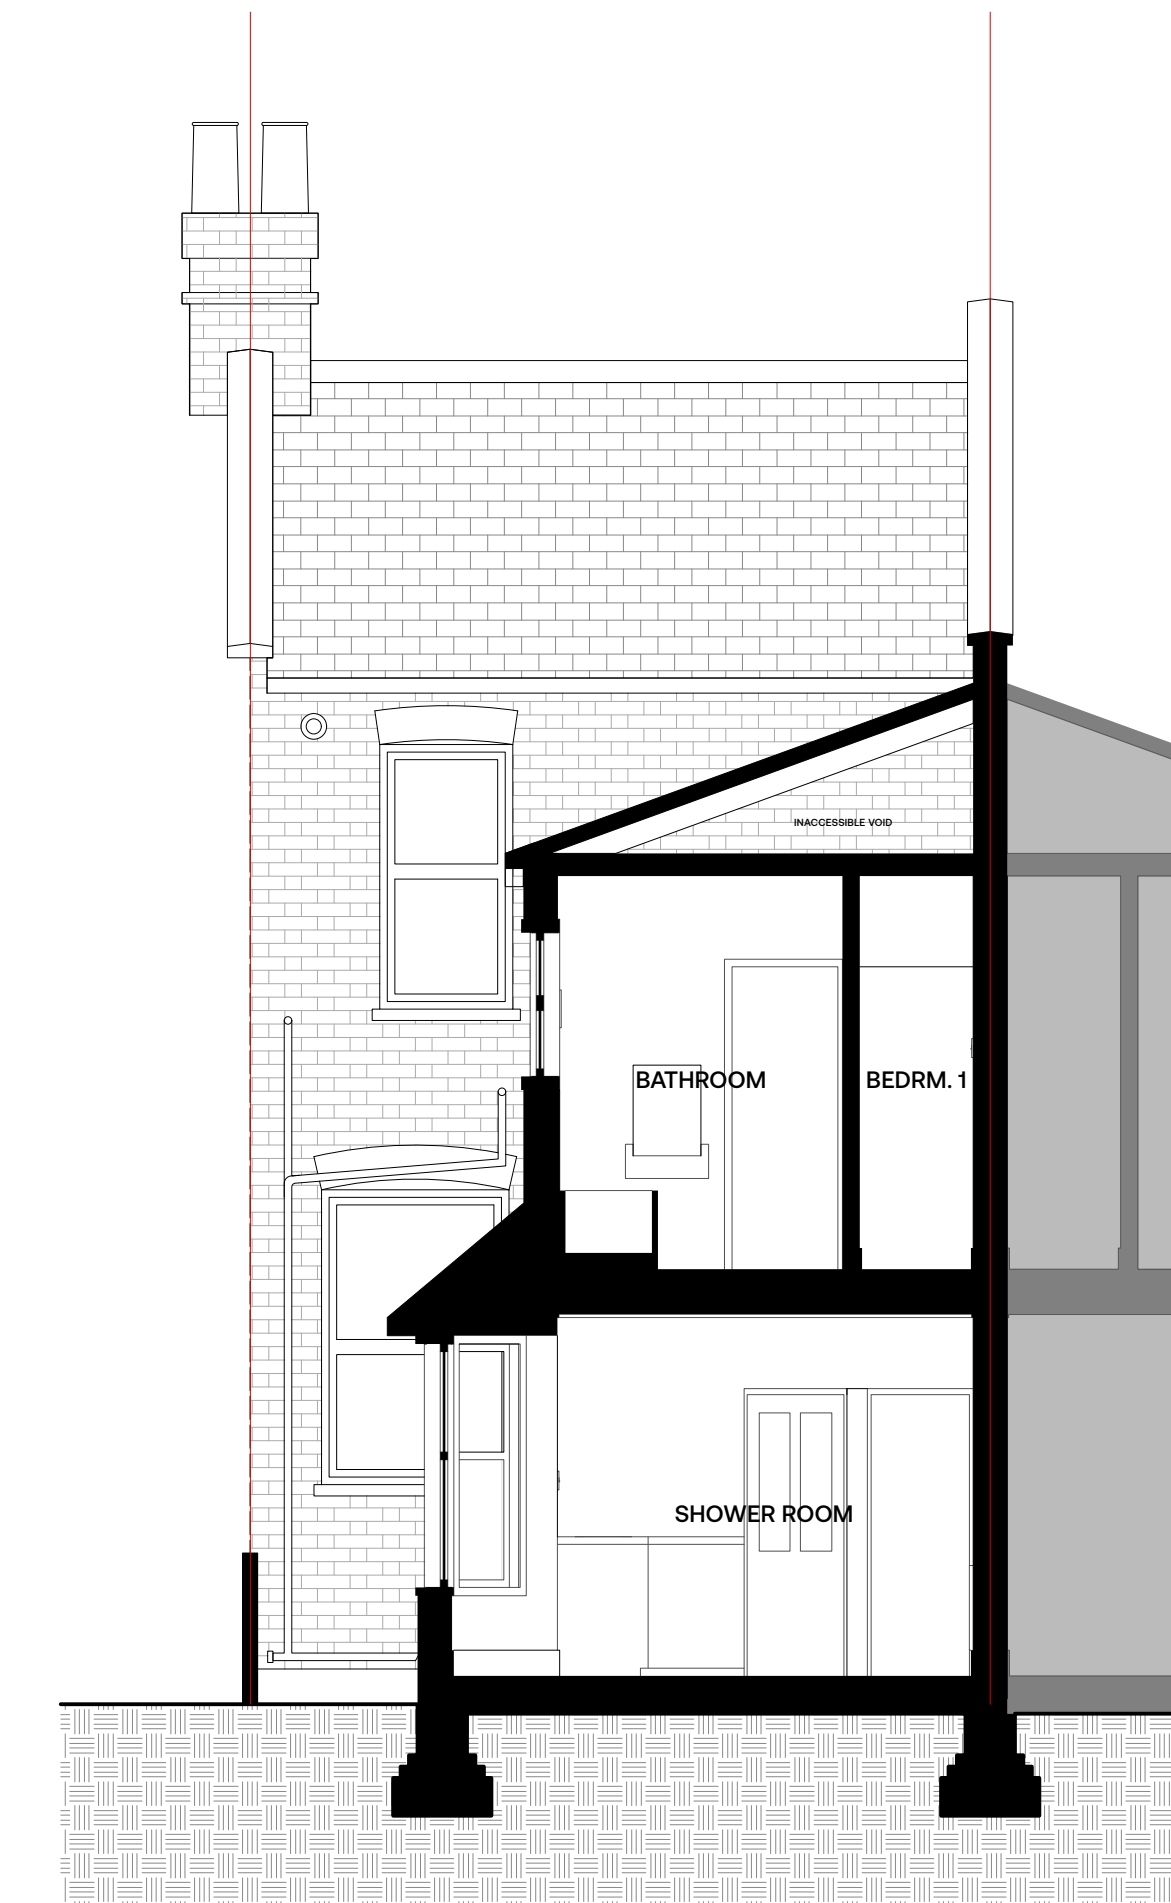

4 Existing Section D
Scale: 1:50

FOR APPROVAL

- GENERAL NOTES
- 01. Do not scale drawings.
 - 02. All dimensions are in millimeters unless otherwise stated.
 - 03. All dimensions shall be verified on site before proceeding with work.
 - 04. The drawings to be used in conjunction with all related information including structural, mechanical and electrical information and all other documents.
 - 05. Any discrepancies to be reported to the Architect immediately.
 - 06. All products to be fitted as per manufacturers recommendations, verify and check of any conflicts between manufacturers recommendations and project design.
 - 07. Report any discrepancies in structural openings between drawings, schedules and manufacturers recommendations.

REV	DESCRIPTION	DATE

CUOZZO FLEMING

111 Effingham Road

177

Existing Sections

SCALE

150 @ ISO A1


0 0.5 1 2m

DRAWING NO.


REV

003


© Cuozzo Fleming Architects Ltd. 20

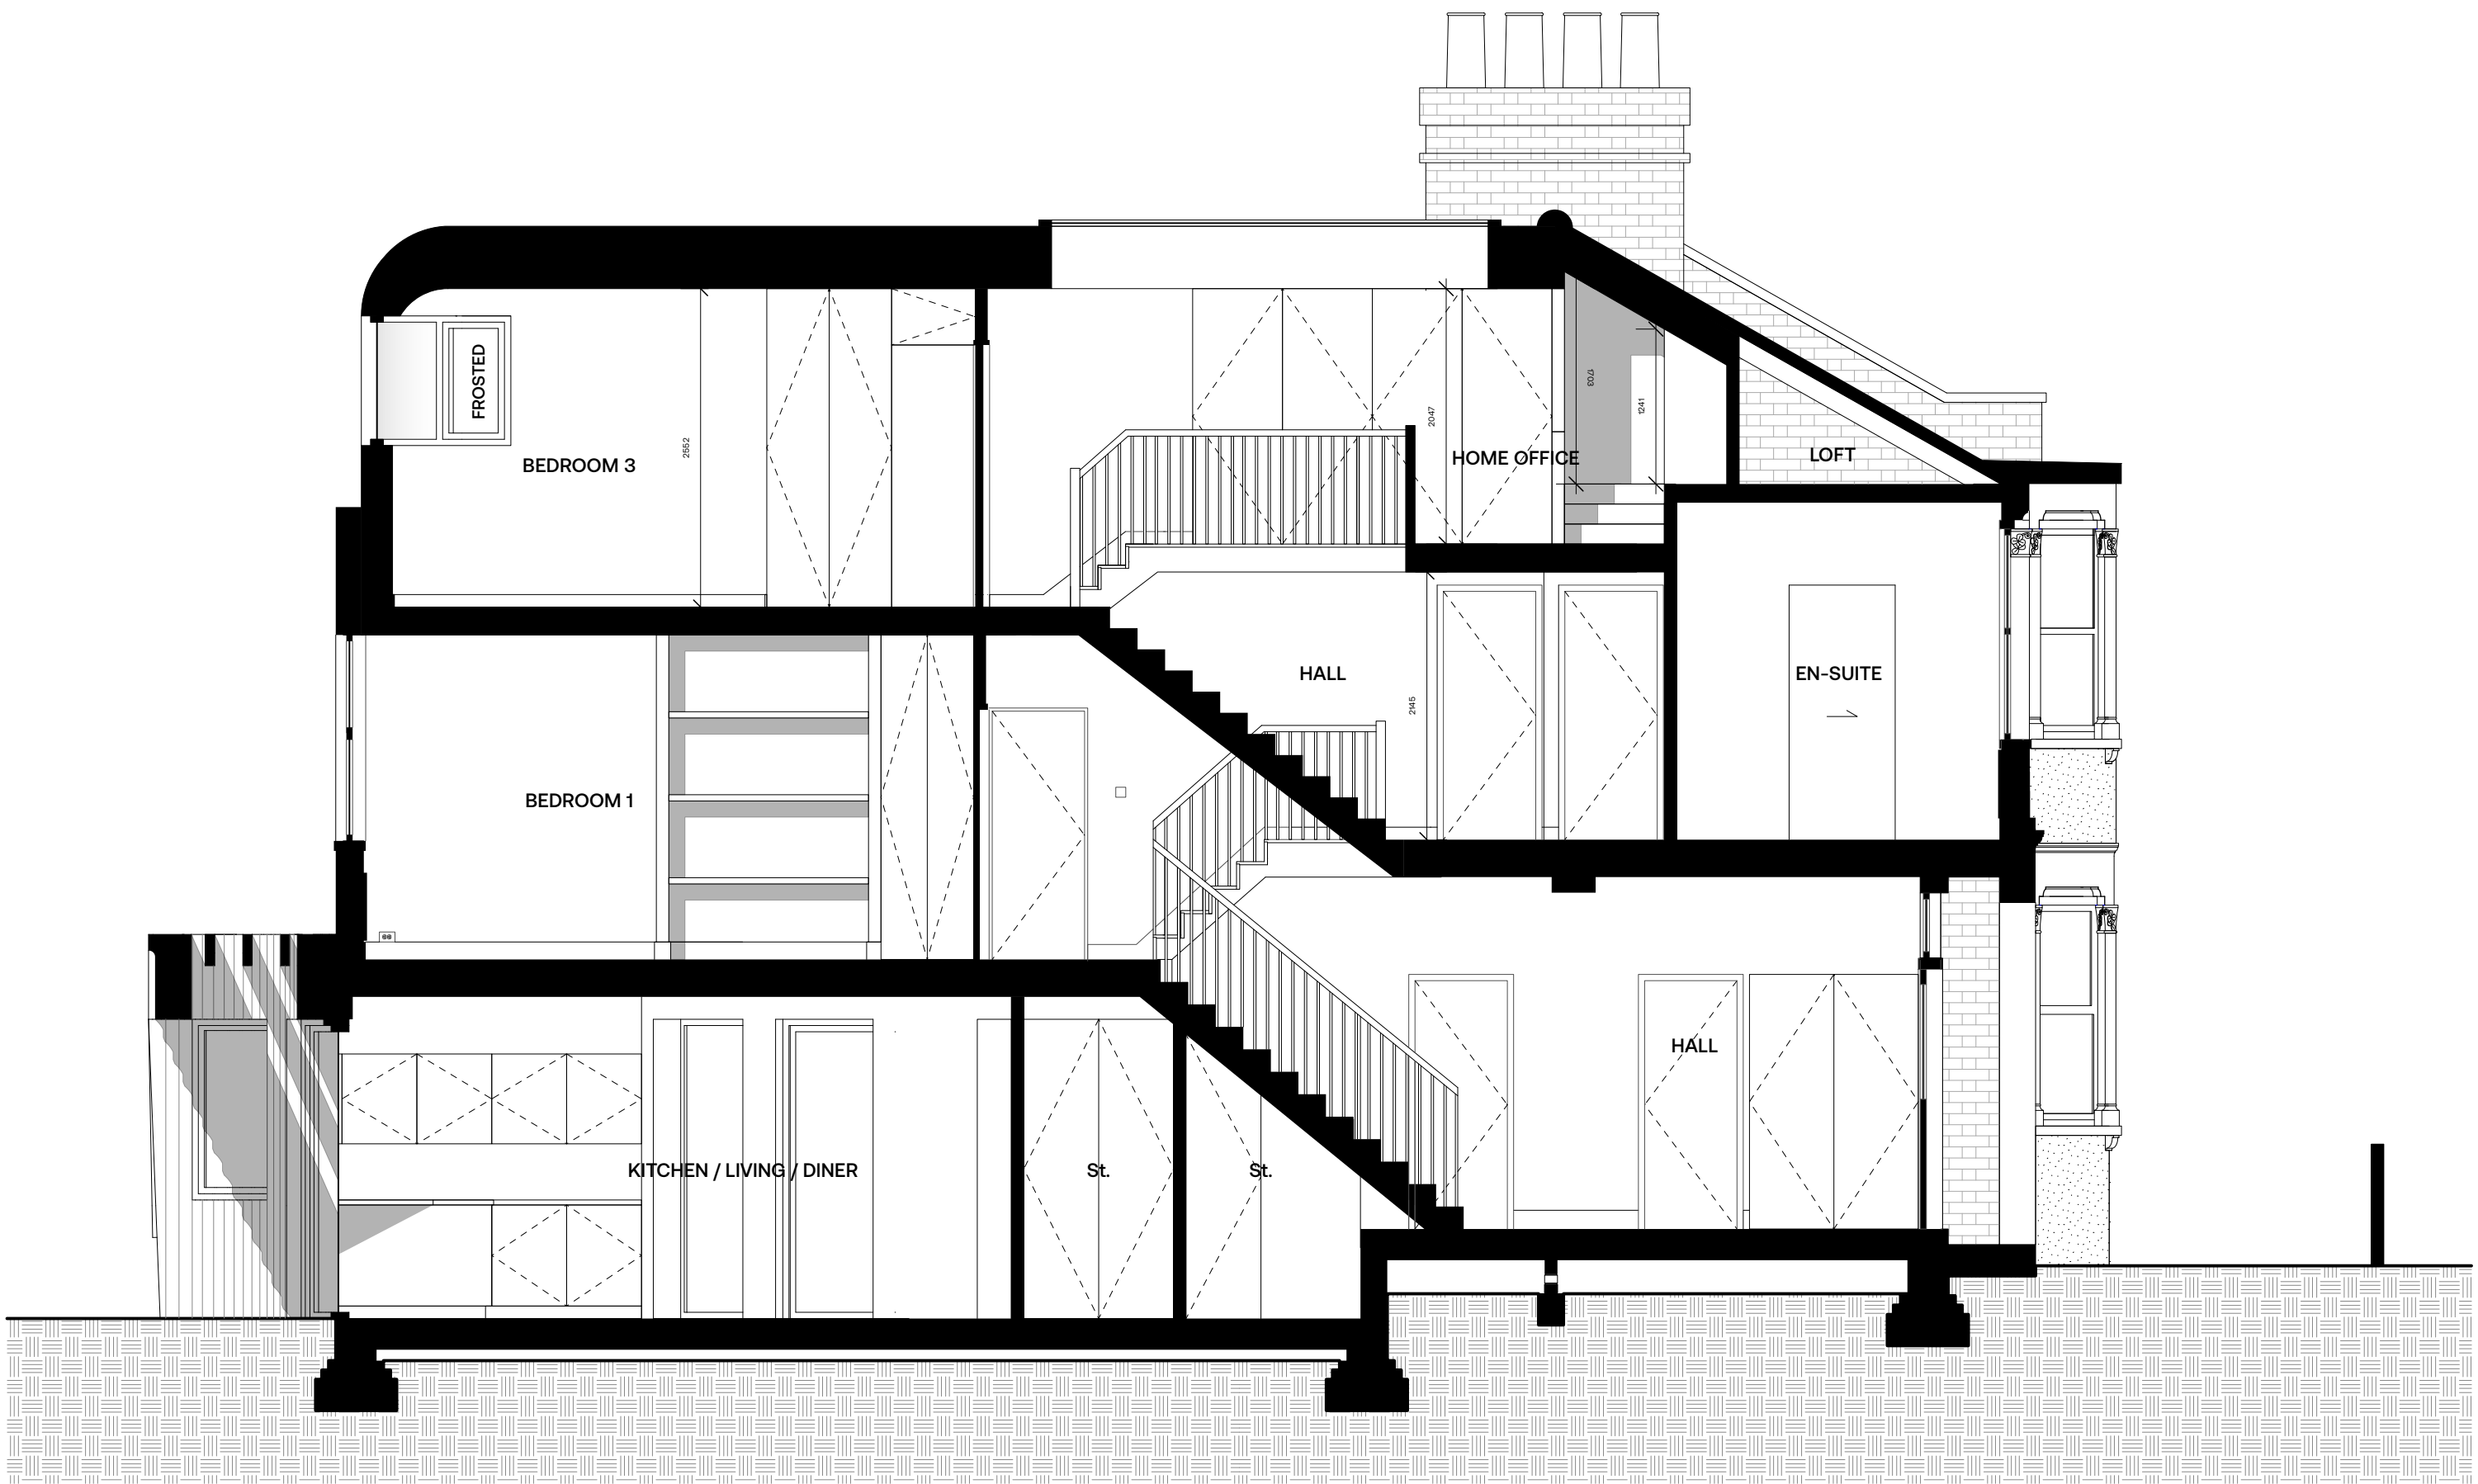


1 Proposed Section A
Scale: 1:50

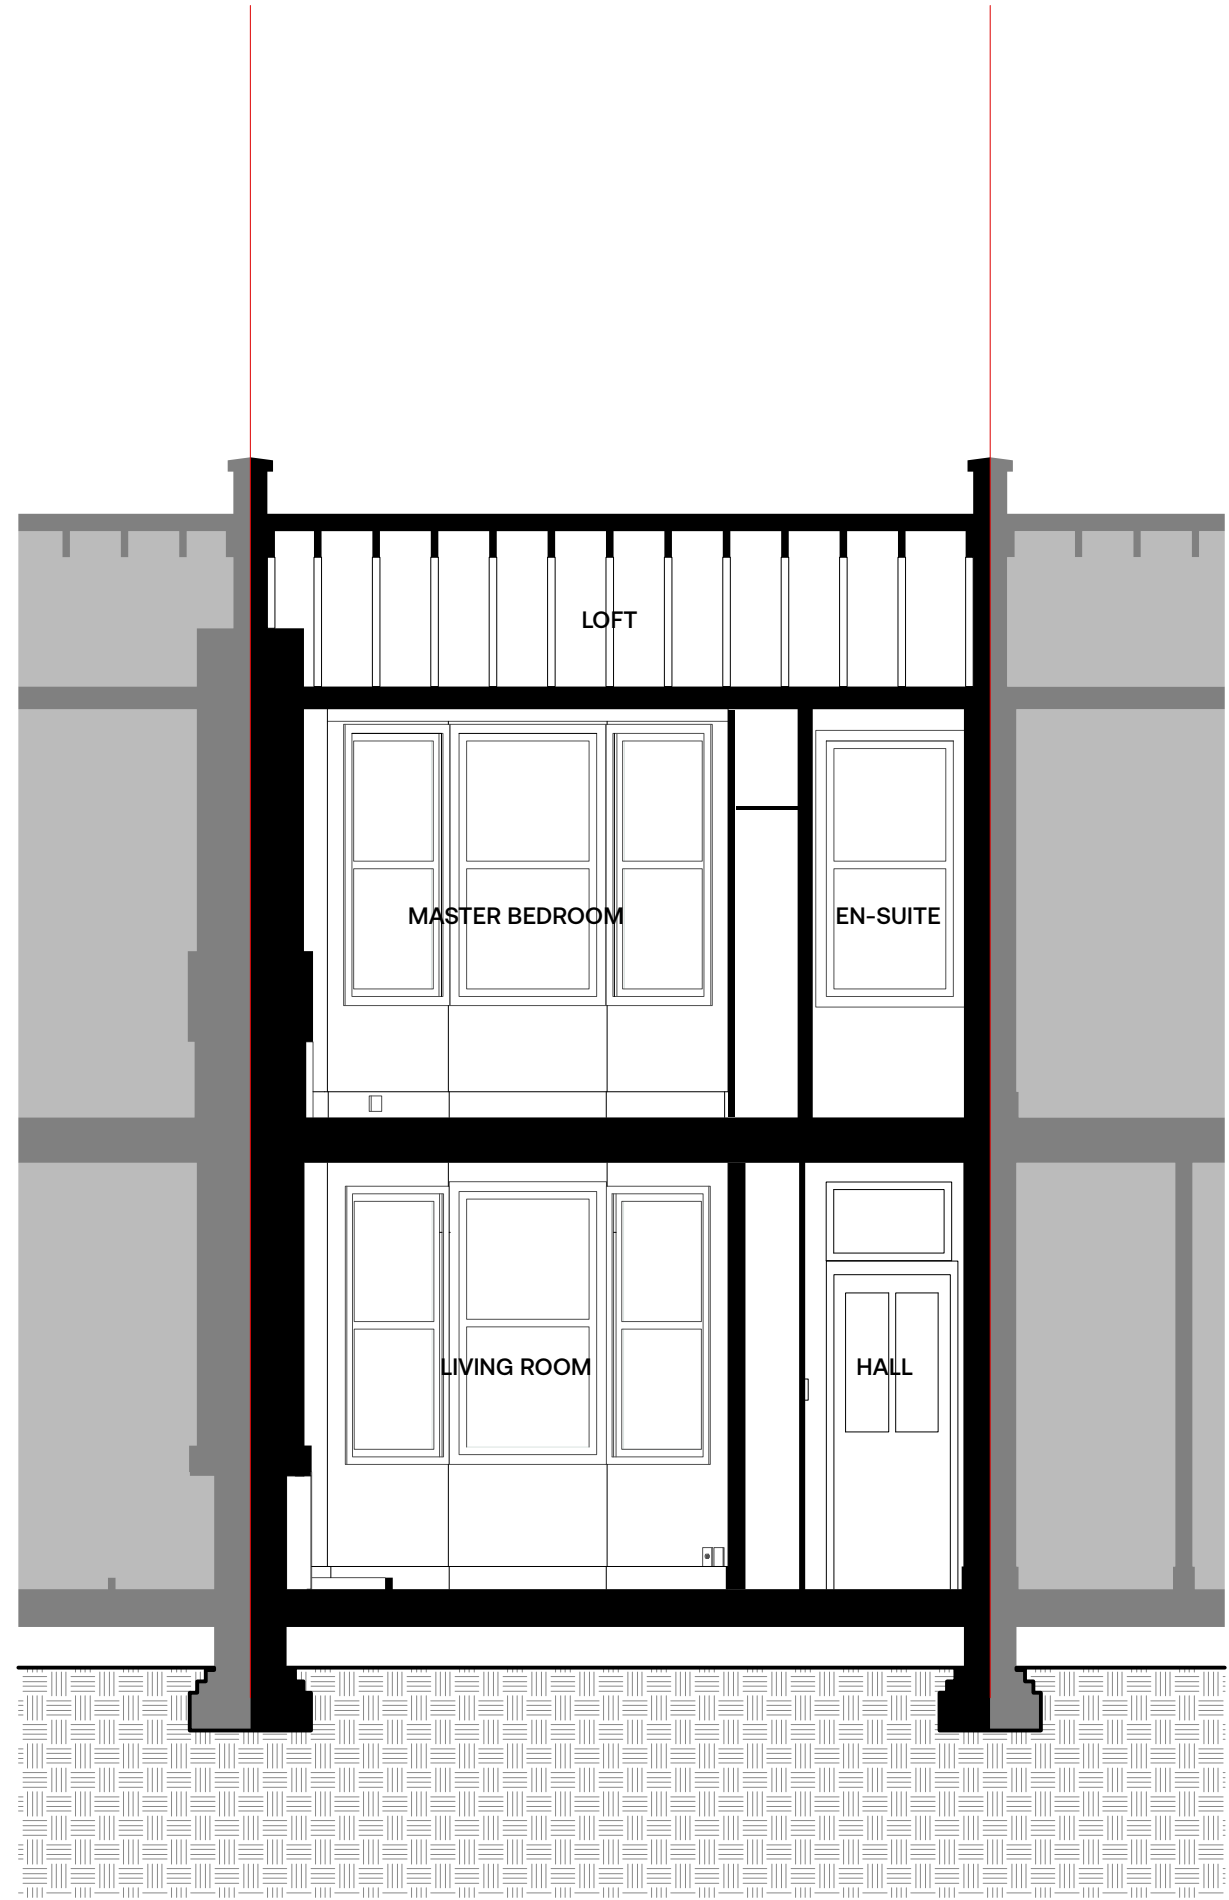

3 Proposed Section C
Scale: 1:50

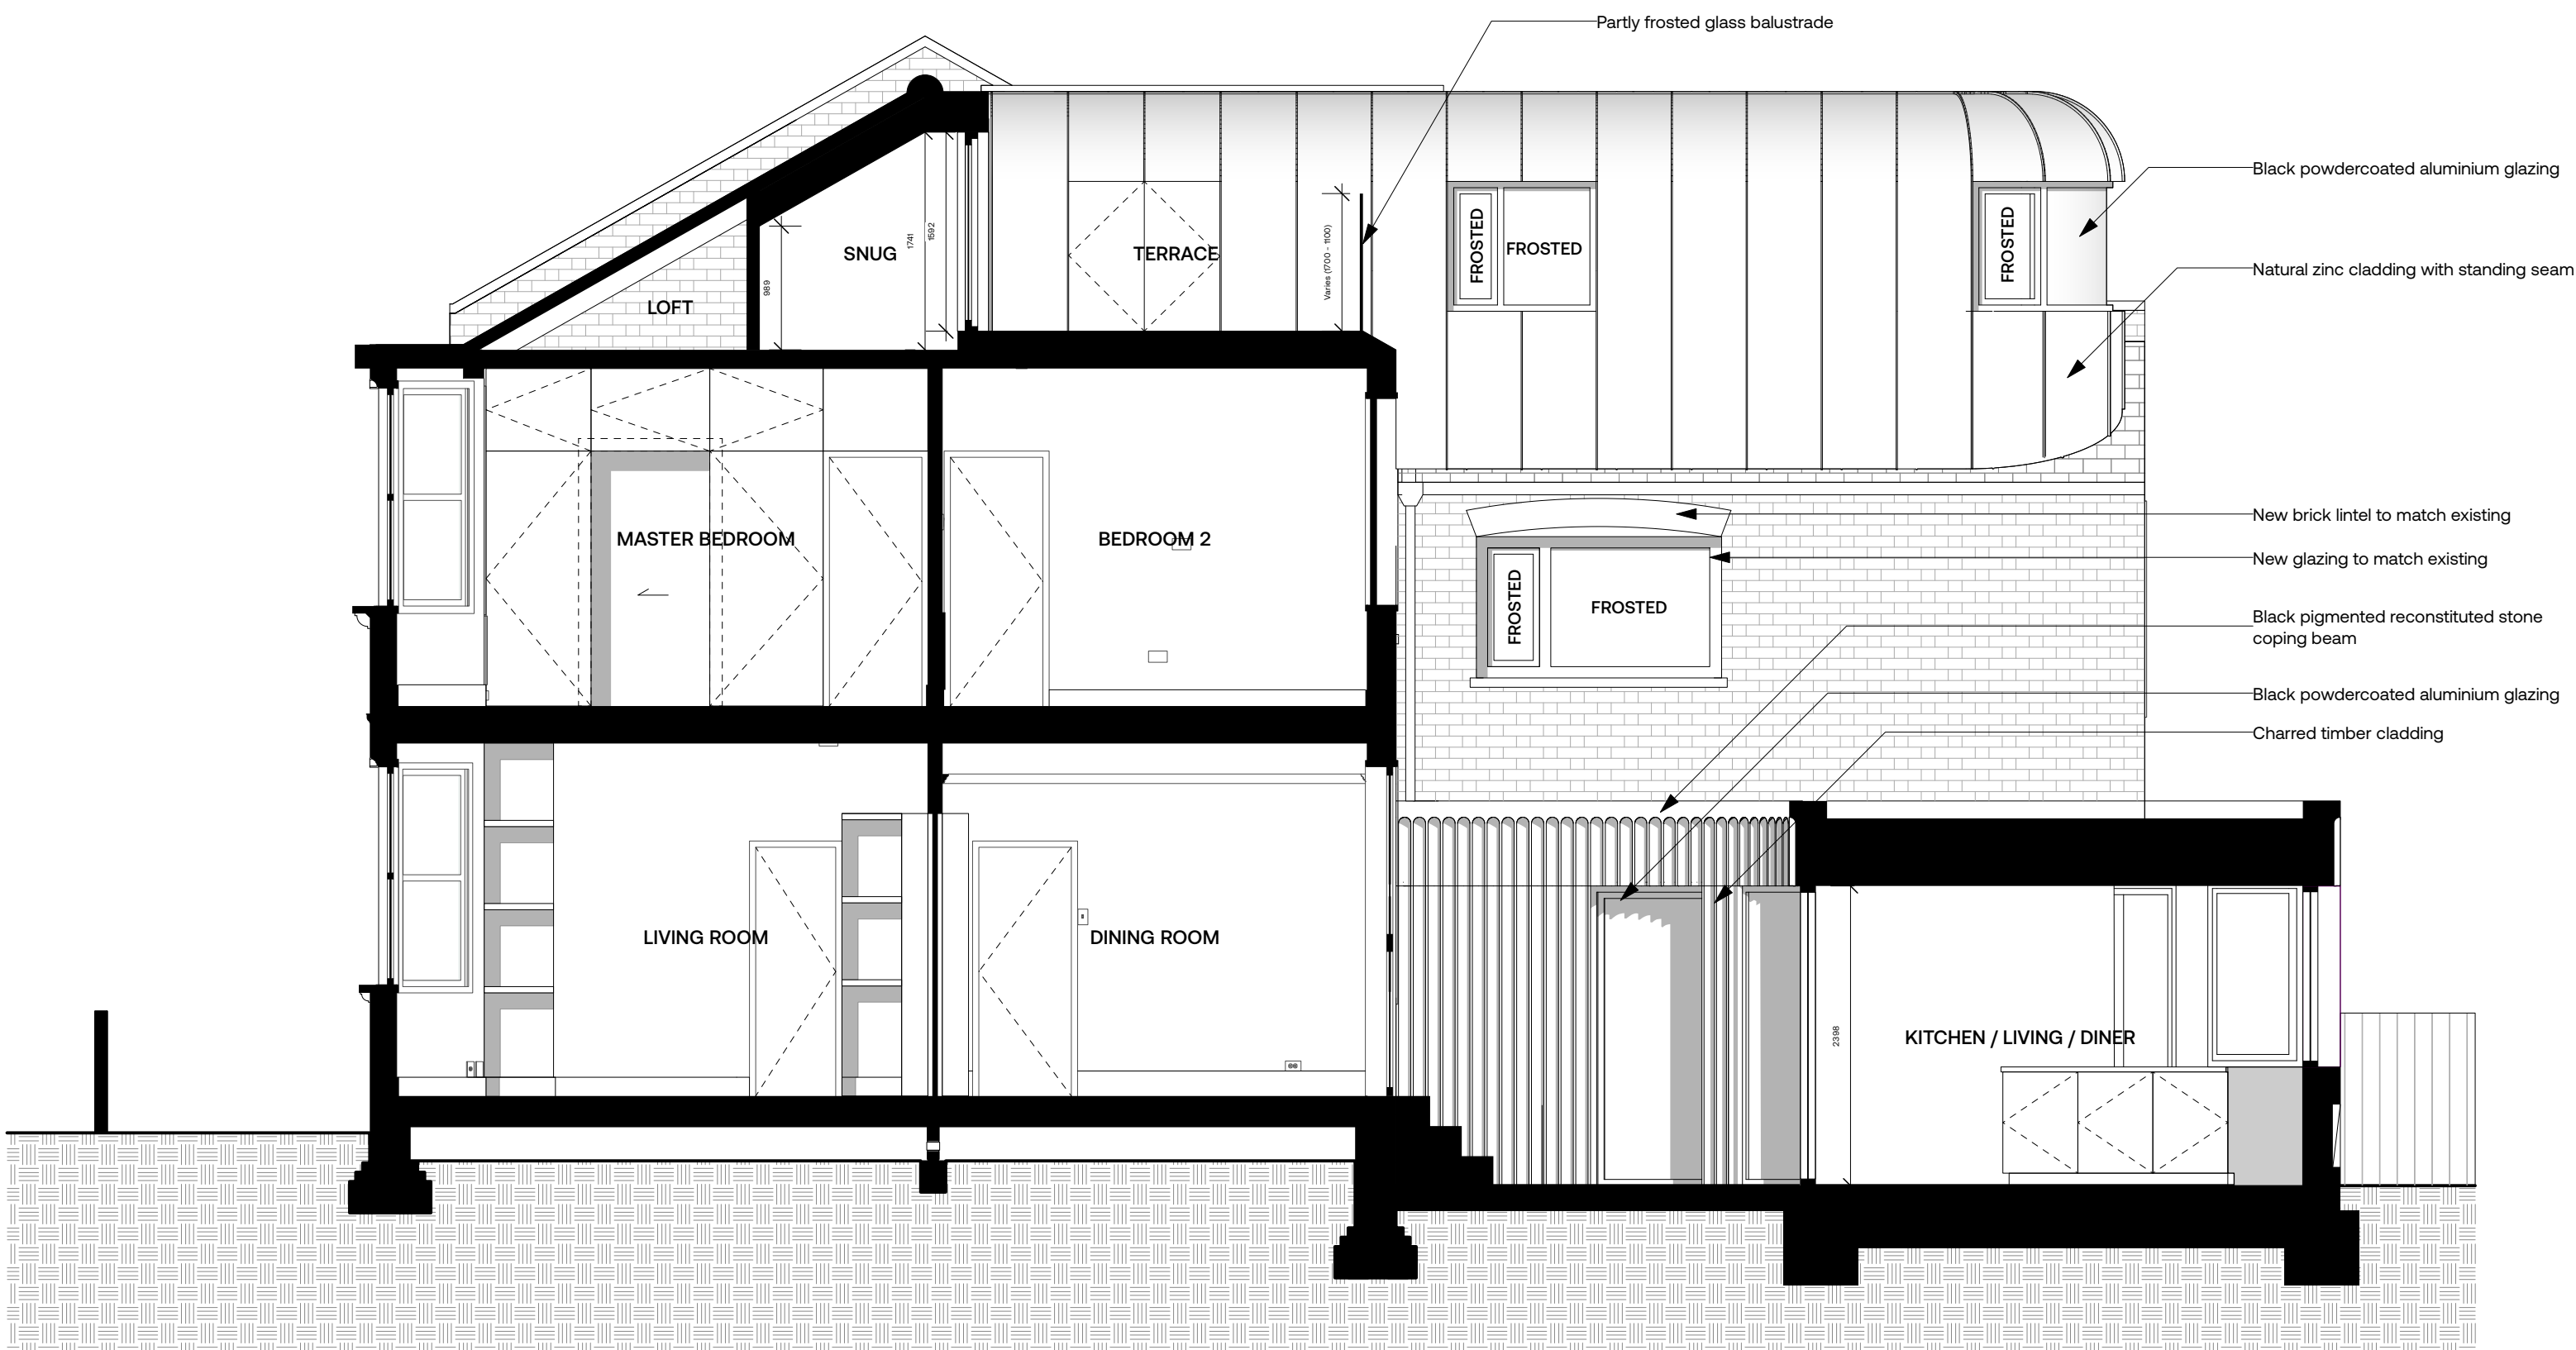

2 Proposed Section B
Scale: 1:50

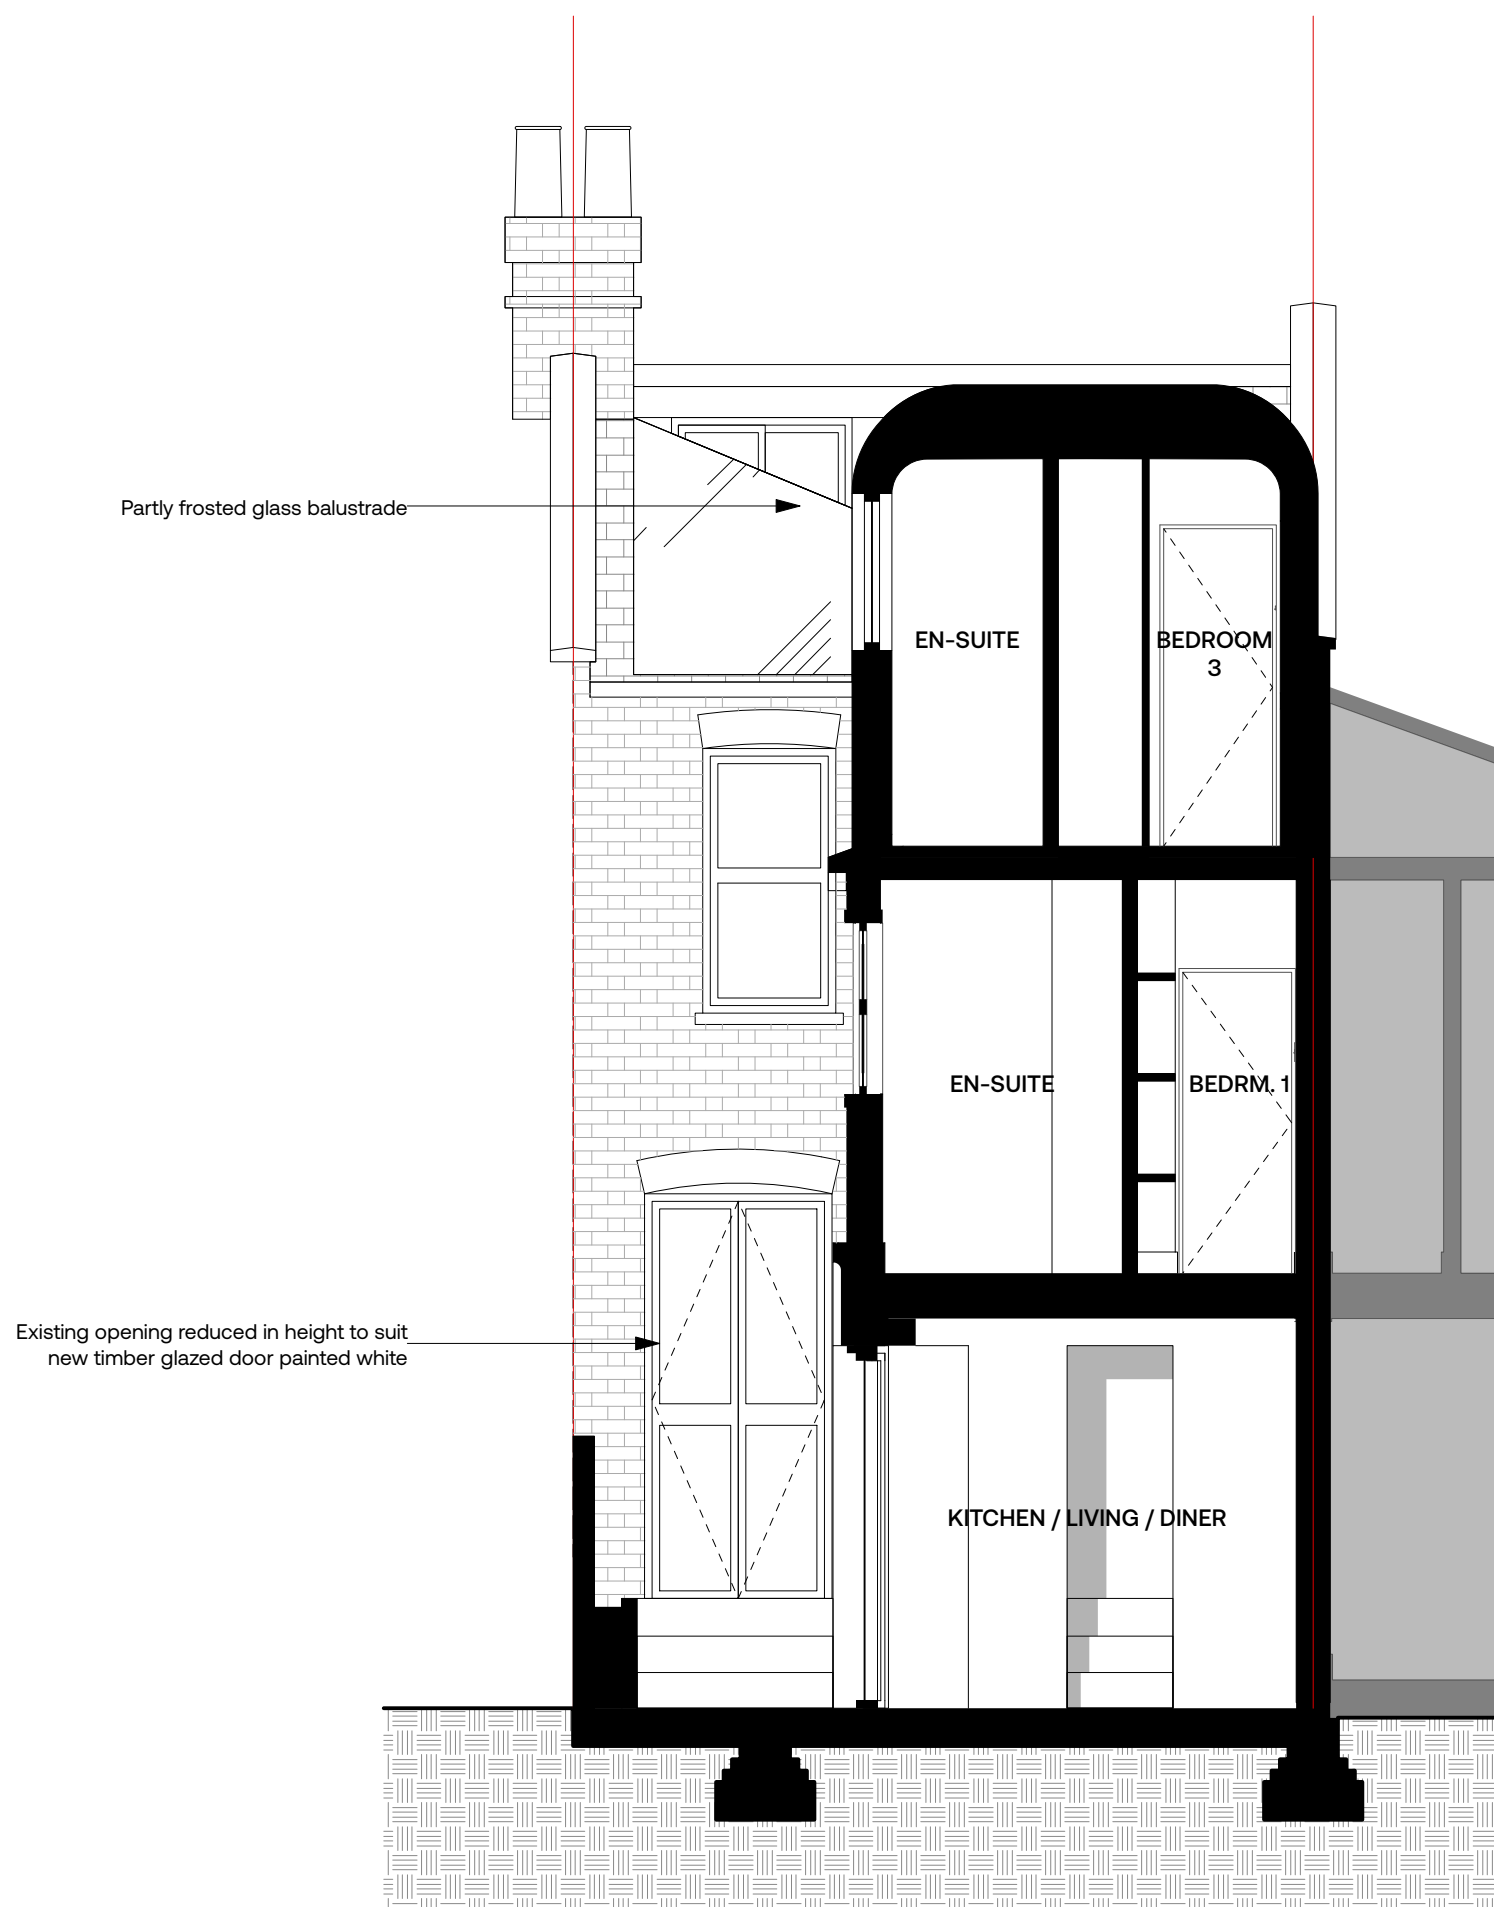

4 Proposed Section D
Scale: 1:50

FOR APPROVAL

GENERAL NOTES
01. Do not scale drawings.
02. All dimensions are in millimetres unless otherwise stated.
03. All dimensions shall be verified on site before proceeding with work.
04. The drawings to be used in conjunction with all related information including structural, mechanical and electrical information and all other documents.
05. Any discrepancies to be reported to the Architect immediately.
06. All products to be fitted as per manufacturers recommendations, verify and check of any conflicts between manufacturers recommendations and project design.
07. Confirmations.
08. Report any discrepancies in structural openings between drawings, schedules and manufacturers recommendations.

REV	DESCRIPTION	DATE

CUOZZO FLEMING
111 Effingham Road
London E2 9AP

NO. PROJECT
177 111 Effingham Road

DRAWING
Proposed Sections

SCALE
150 @ ISO A1

0 0.5 1 2m

DRAWING NO. REV

006 B

© Cuozzo Fleming Architects Ltd. 20