


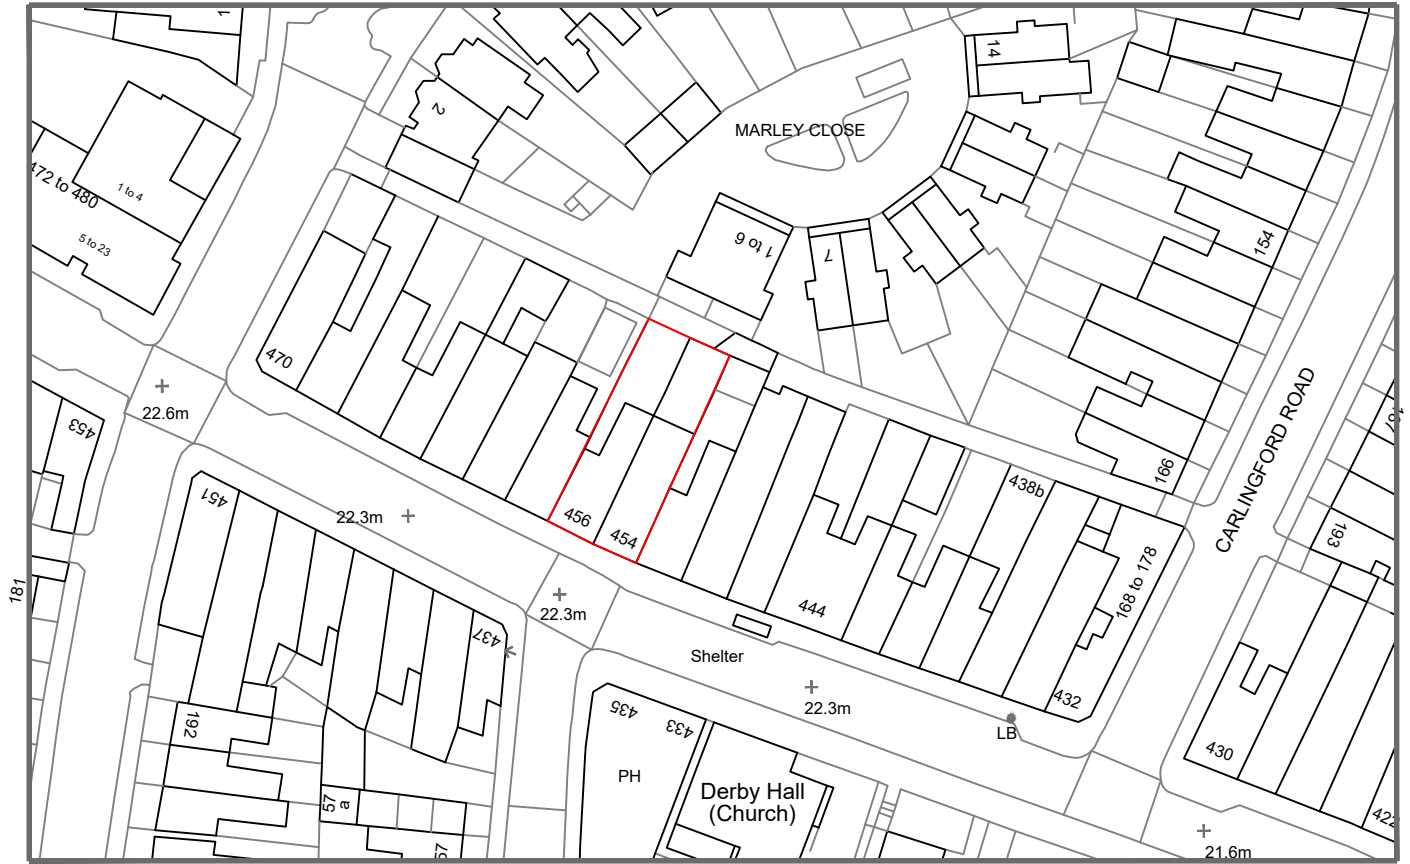


0 10 20
metres

N



TMG CONSULTANCIES
ALL BUILDING RELATED MATTERS

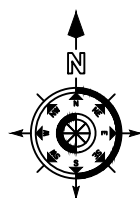

CONTACT : MR T. GULBAHAR
ADDRESS:
EMAIL:
TMGCONSULTANCIES@GMAIL.COM
TEL : 07716178378

PROJECT :
454-456 West Green Road
London, N15 3PT

DWG TITLE : OSM

STAGE : PLANNING	DATE ISSUED : 17/05/2022	DRAWN BY : T.G	REFERENCE NO : 20220110-OSM	REVISION A	SCALE : A4 1:1250
---------------------	-----------------------------	-------------------	--------------------------------	---------------	----------------------