



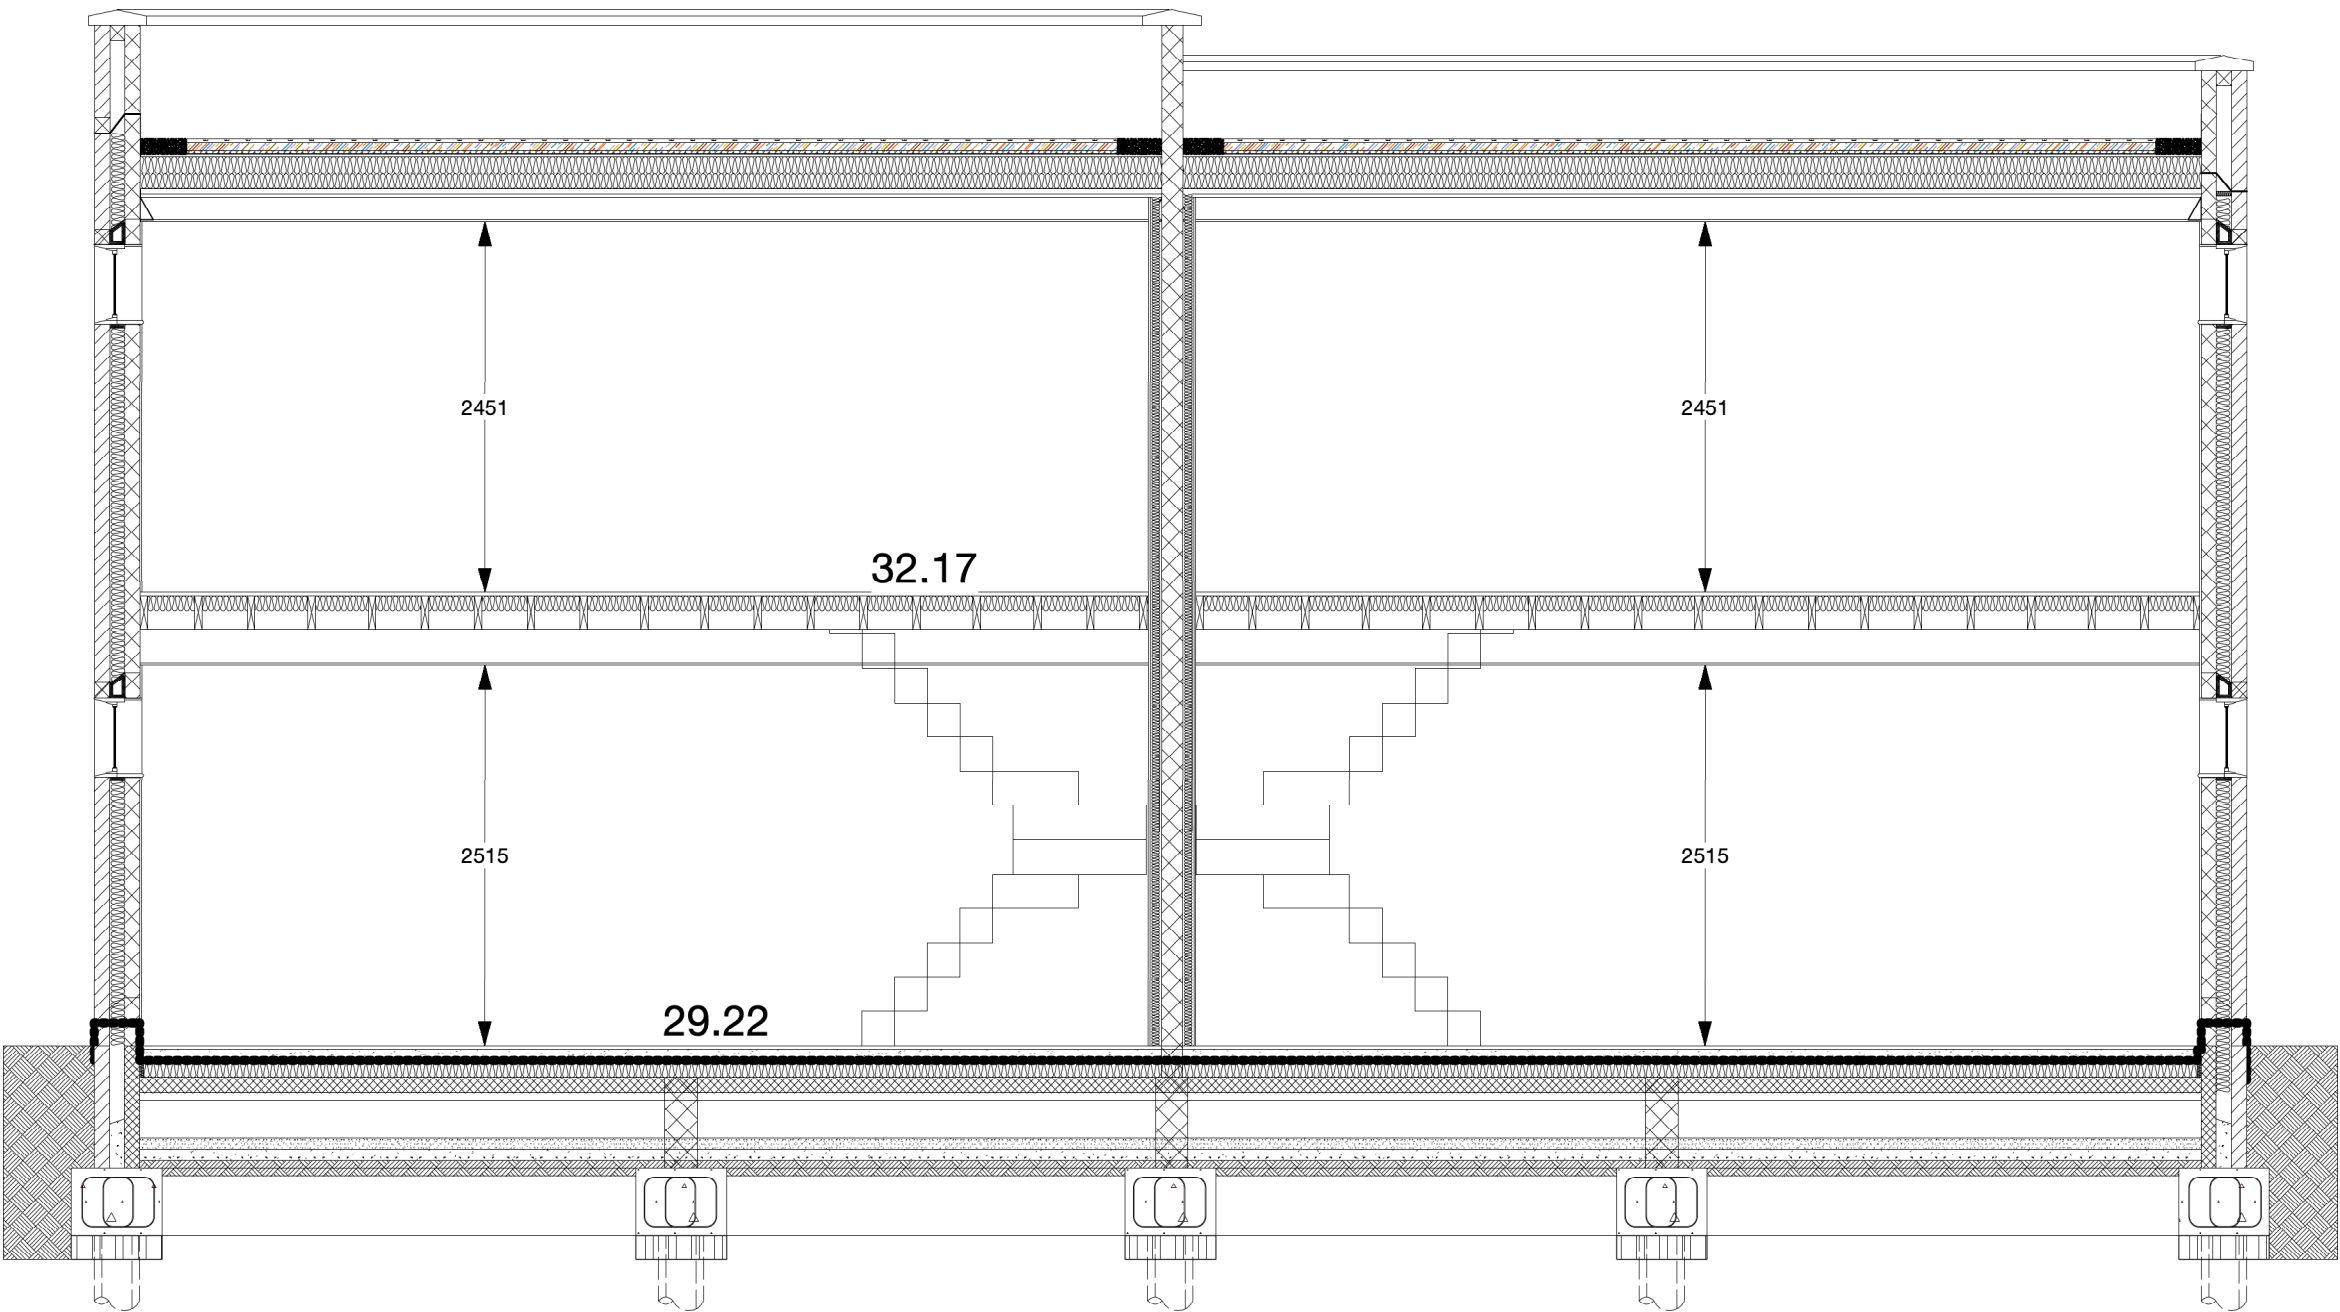

Section BB

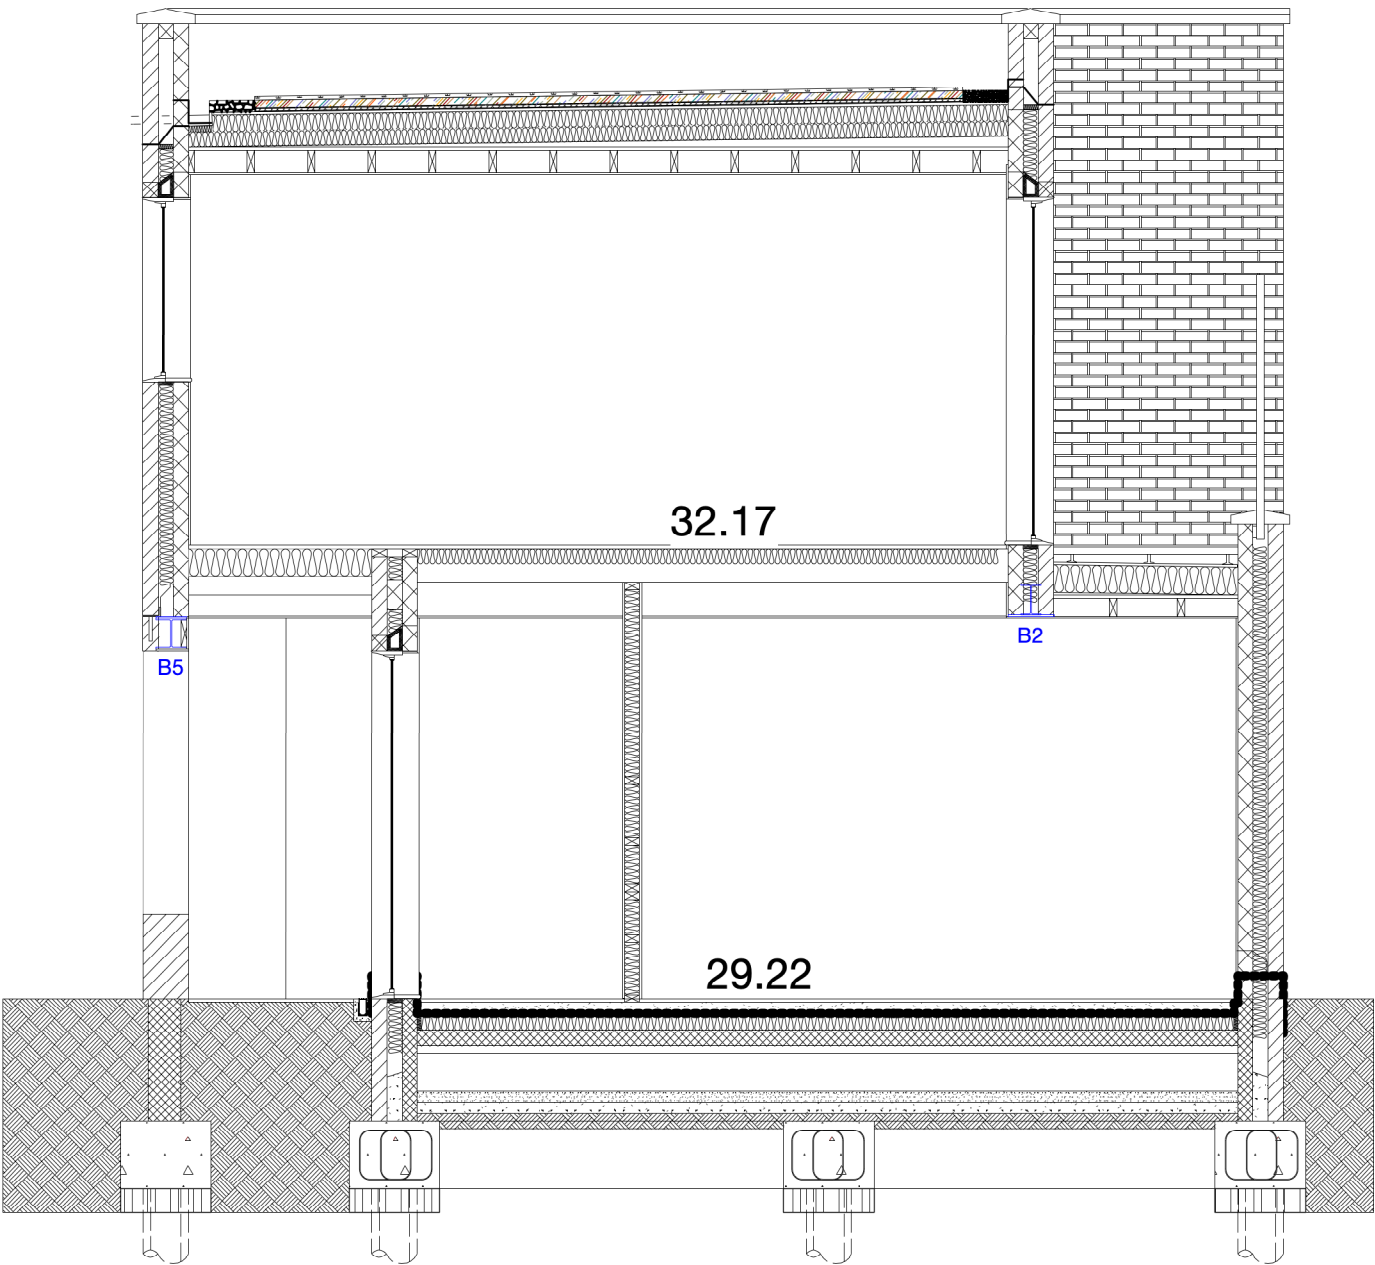

Section CC

NOTES:

To be read in conjunction with all building regulation drawings structural engineer's design & details and all other supporting information.

Do not scale from these drawings, all dimentions to be confirmed onsite. All dimensions & setting out to be checked on site by contractor prior to starting works. Any discrepancies to be reported to KGH Studios.

Refer to planning & condition discharge documents for additional details.

Revision

Notes



Job Description:
Erection of part two & three storey building including ground floor retail space and seven dwellingflats.

Address:
**23 & 23a High Street Hornsey
London, N8 7QB**

Status:
BUILDING REGULATIONS

Drawing:
Proposed Section B-B & C-C

Drawing; Scale:
1:50 @ A2
0 0.5 1 2 3m

Drawing: Number:
094 - BR - 014

Revision:
-