


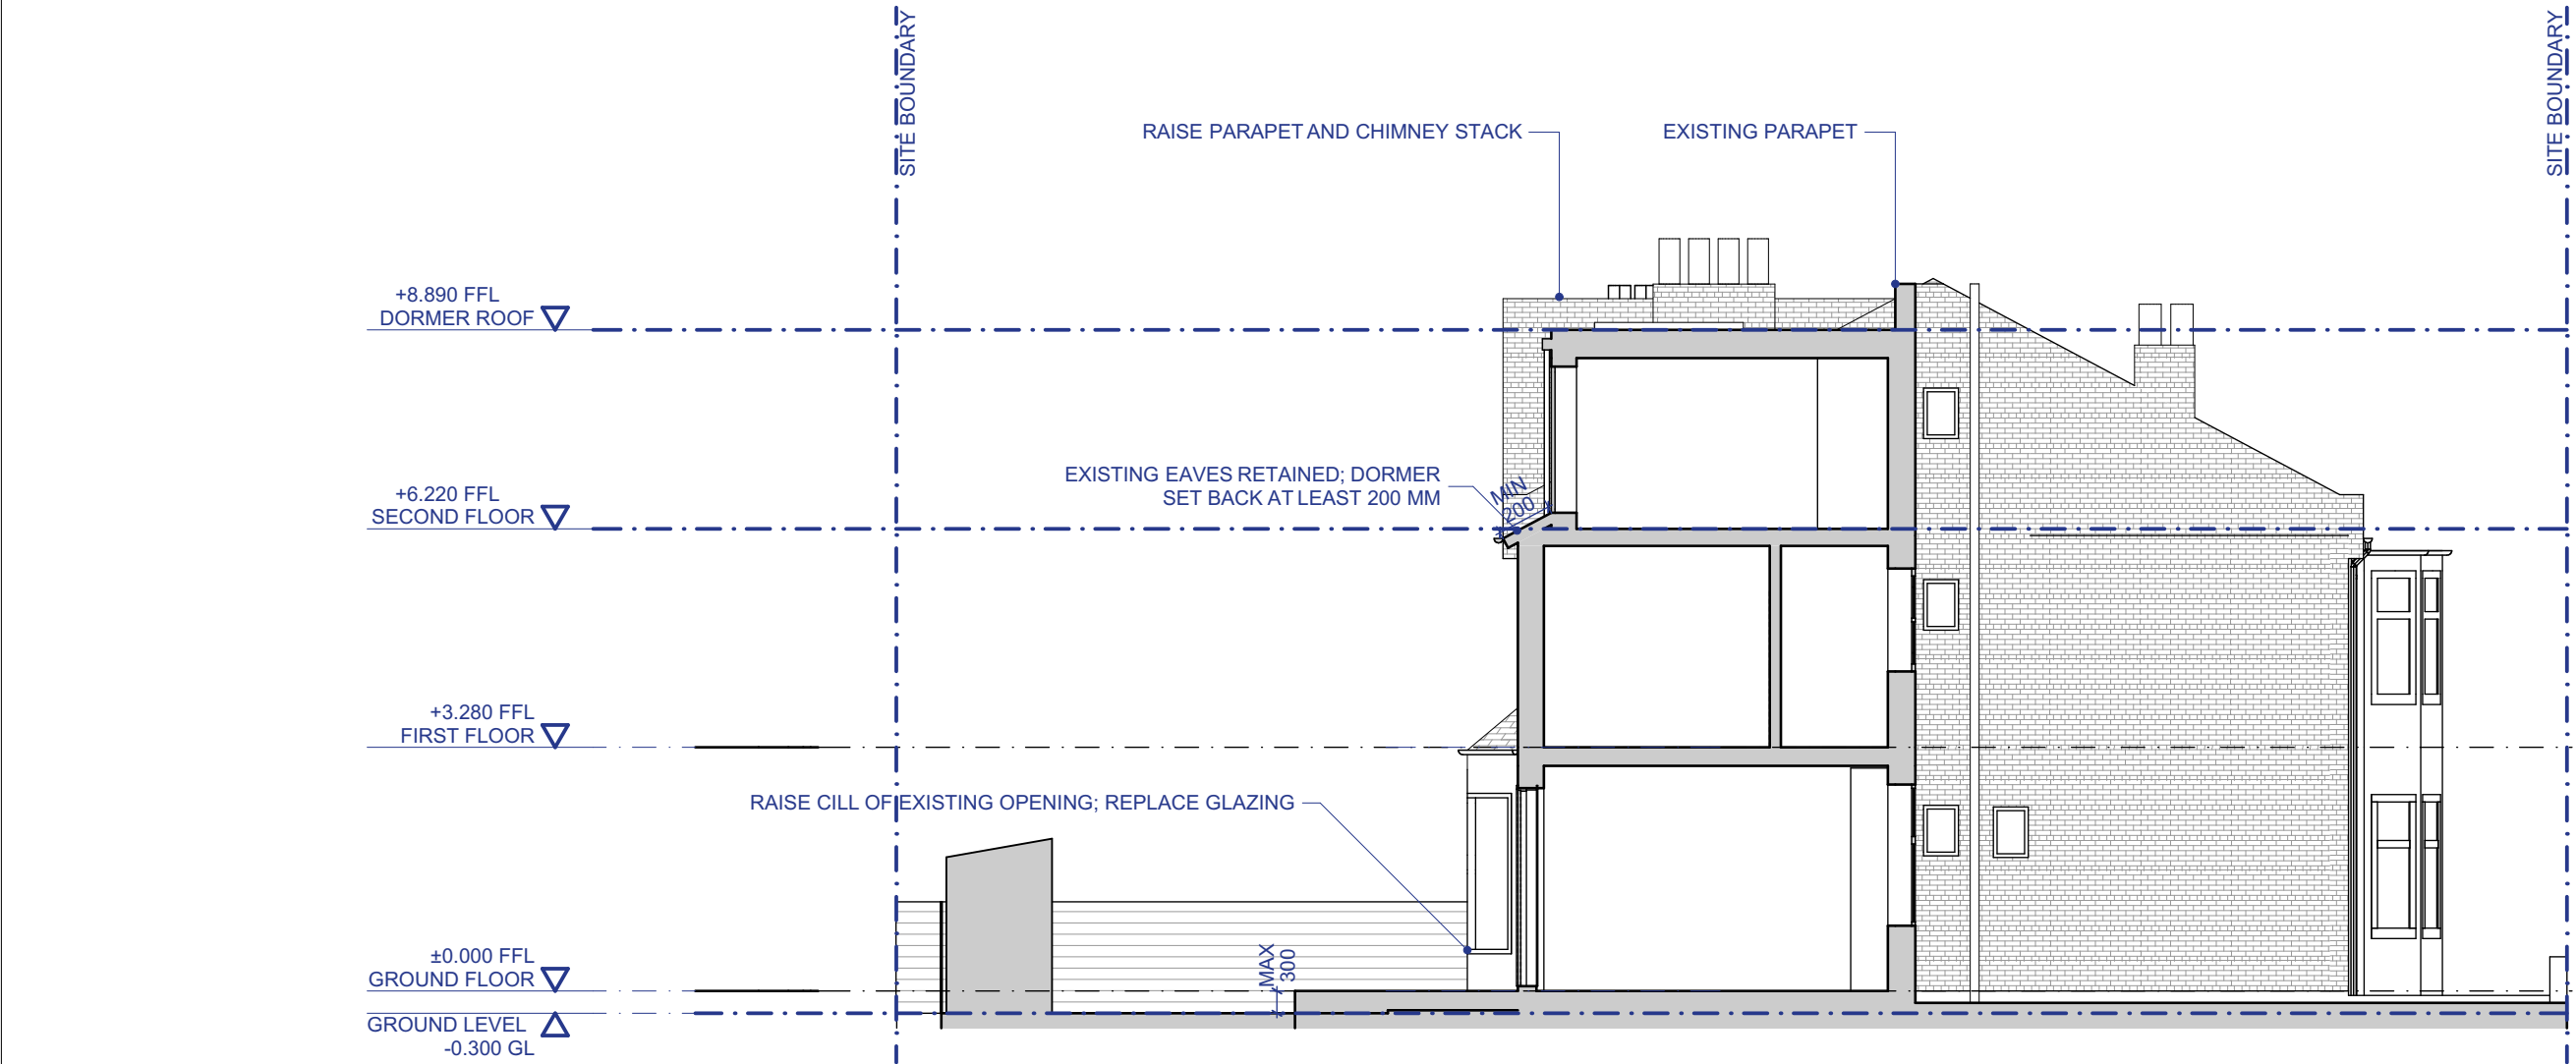

Side

|   |                             |            |              |                                    |   |  |   |  |                                                             |       |        |          |  |  |  |  |  |
|---|-----------------------------|------------|--------------|------------------------------------|---|--|---|--|-------------------------------------------------------------|-------|--------|----------|--|--|--|--|--|
| <div>The drawings show design intent only. All dimensions to be checked on site prior to construction or production. Construction details to be confirmed by contractor/manufacturer by submitting shop drawings for designer's approval.</div> <div>Design/drawing is not to be scaled for production and construction purposes.</div> <div>All discrepancies and omissions on site must be reported to designer for their comments or approval prior to commencing work.</div> <div>All structural design by engineer or contractor. Architects drawings for coordination and set-out only.</div> <div>All electrical, lighting, HVAC, plumbing and ICT designs to be by engineer or contractor. Architects drawings for coordination and set-out only.</div> <div>Designs are subject to approval by statutory authorities and any necessary alterations should be made if required to comply with statutory requirements.</div> <div>All design concepts and drawings are the property of Collective Works LLP. No reproductions, adaptations and/or copies may be made without written consent.</div> <div>© copyright Collective Works LLP, all rights reserved 2023</div> | Drawing PurposeFor Planning |            |              | Notes<br><br>DIMENSIONS IN METRES. | Architect <div>Collective Works LLP</div> <div>60 Grays Inn Road, Unit 2.01,<br/>London WC1X 8LU</div> |  | <div></div> <div>info@collectiveworks.net<br/>www.collectiveworks.net</div> |  | Project0272 Hygge Home<br>11 Lynmouth Road<br>London N2 9LR |       |        |          |  |  |  |  |  |
|   | Revision                    | Date       | Purpose      |                                    |   |  |   |  | ClientH.H.L. & T.L.                                         |       |        |          |  |  |  |  |  |
|   | 00                          | 13/07/2023 | For Planning |                                    |   |  |   |  | TitleProposed Elevations Longitudinal                       |       |        |          |  |  |  |  |  |
|   |                             |            |              |                                    |   |  |   |  | Number                                                      | Scale | Format | Revision |  |  |  |  |  |
|   |                             |            |              |                                    |   |  |   |  | CW-0272-2111:100A300                                        |       |        |          |  |  |  |  |  |