


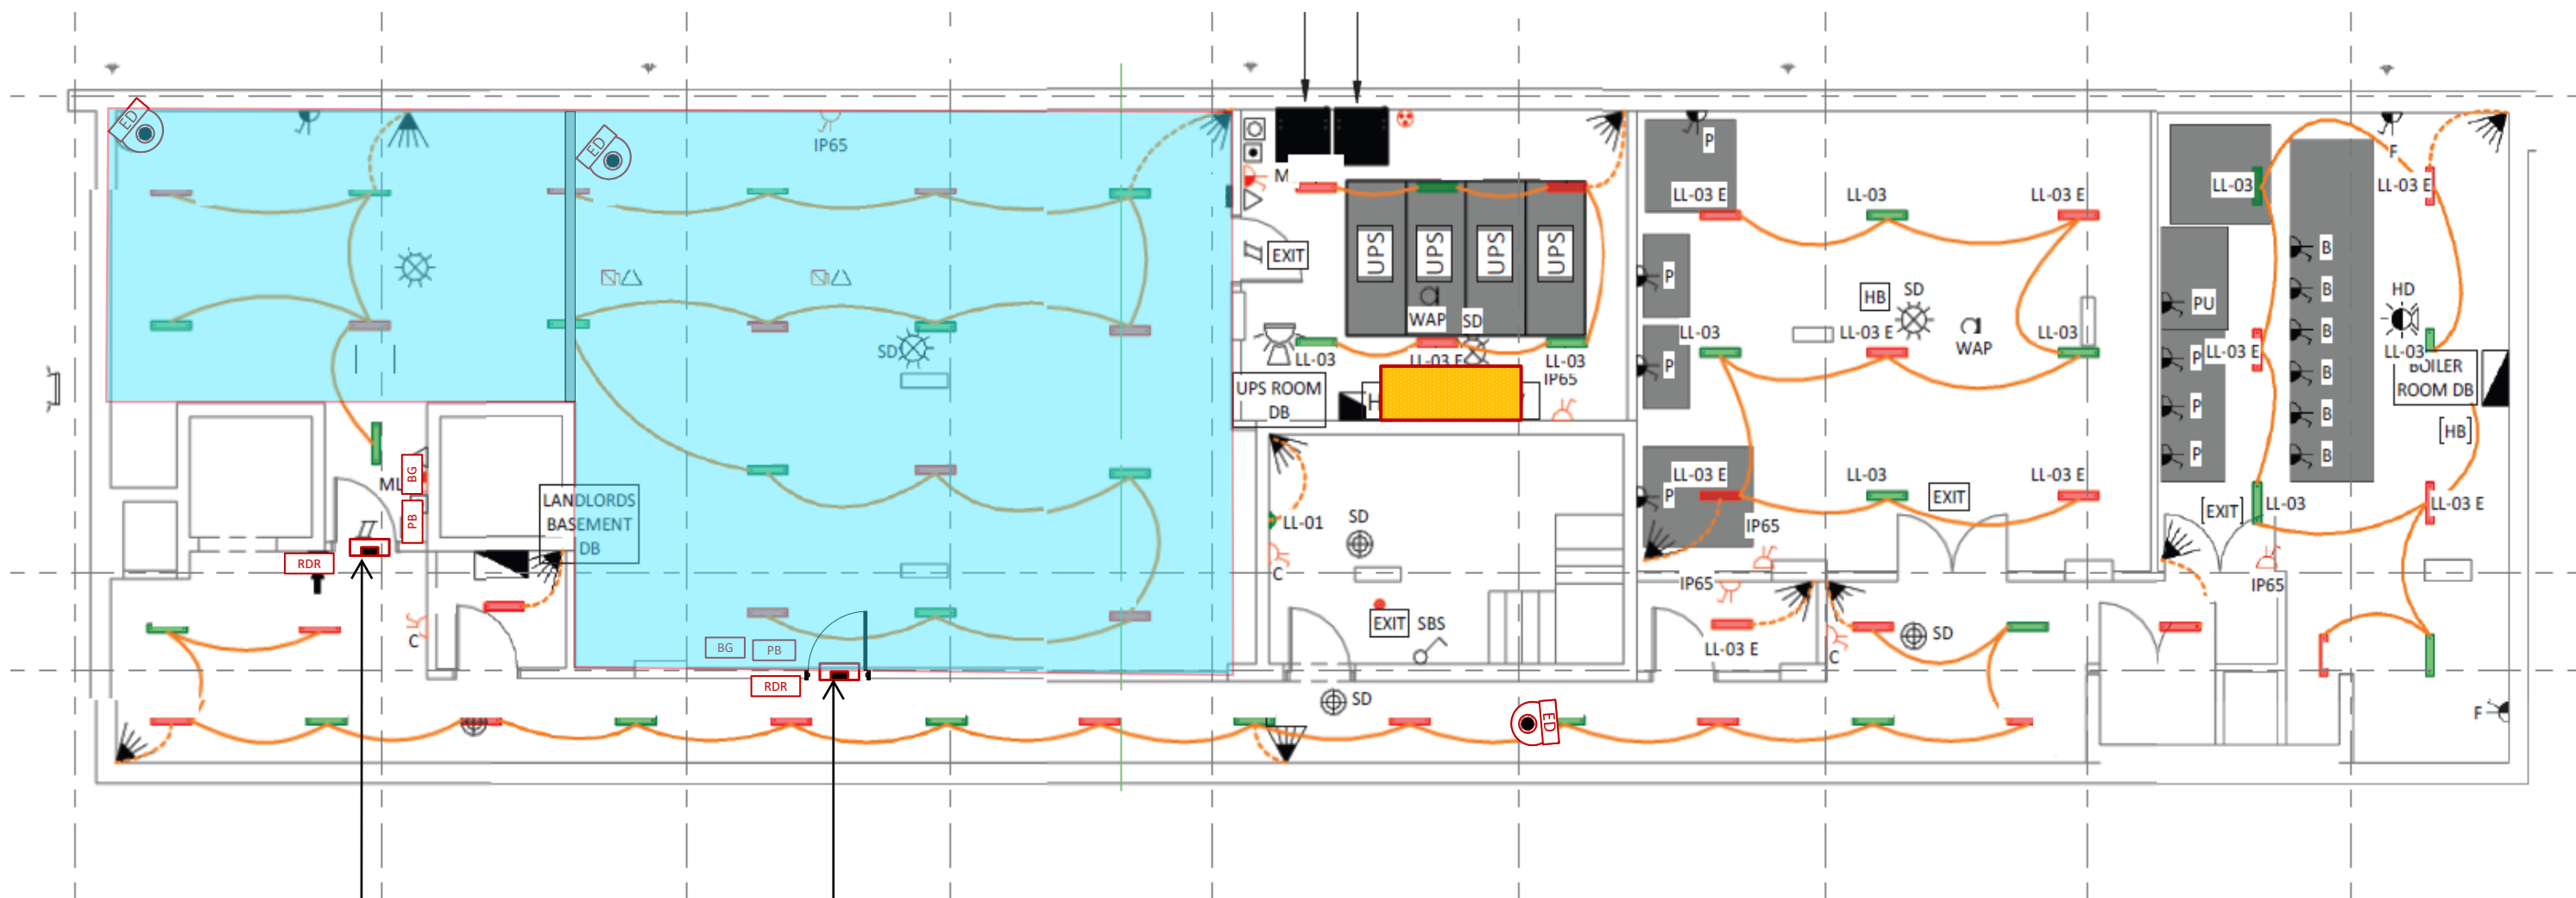

Basement cycle store with residents fob access & cctv

Basement cycle store with residents fob access & cctv

INNERtec

Client: Vabel

Project: VBL-LR2

Detail: Block A Basement

Drawn by: NB

Dated: 16/02/2023

Filename: Security Drawings

Scale: DO NOT SCALE

Page: 3

Symbols	Description/Names
	Internal Dome Camera
	External Dome Camera
	Rack location for NVR, PC & Wall mounted access control Panels
	Small POE & Wall mounted access control Panels

Symbols	Description/Names
	Video Door Entry phone Panel With Reader
	Push Button
	Emergency Break Glass
	Audio Door Entry phone Panel With Reader
	Reader
	Keypad Reader
	Magnetic Lock By Innertec
	Electric lock by other, power by Innertec
	BQT Lock by Innertec, installed by others