


SKETCH PLAN 1

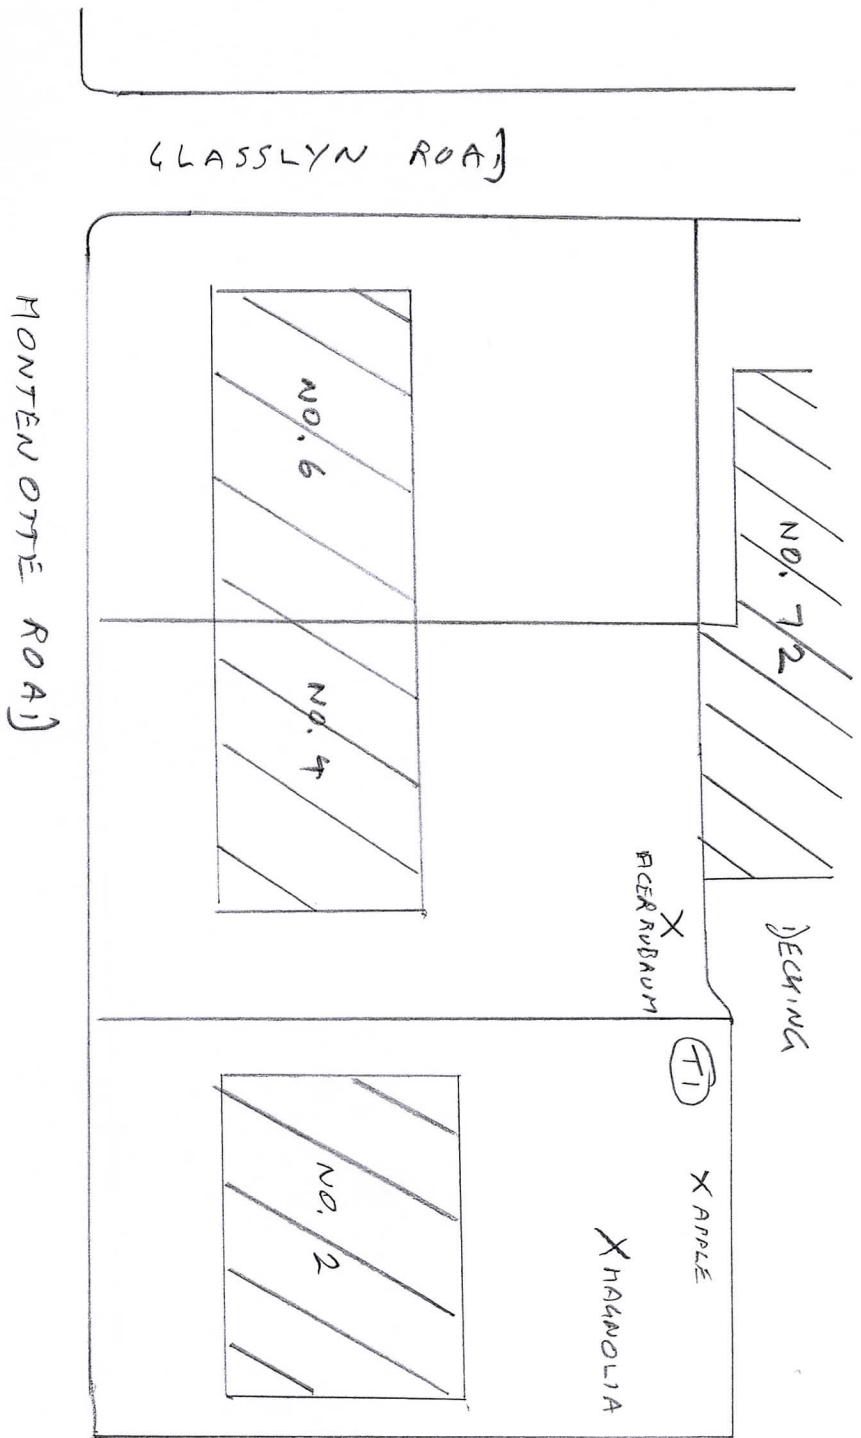

(T1) BRANLEY APPLE TREE TO BE PRUNED

X ADJACENT TREES