


OXFORD ROAD, LONDON, N\$ 3HA - Location Plan

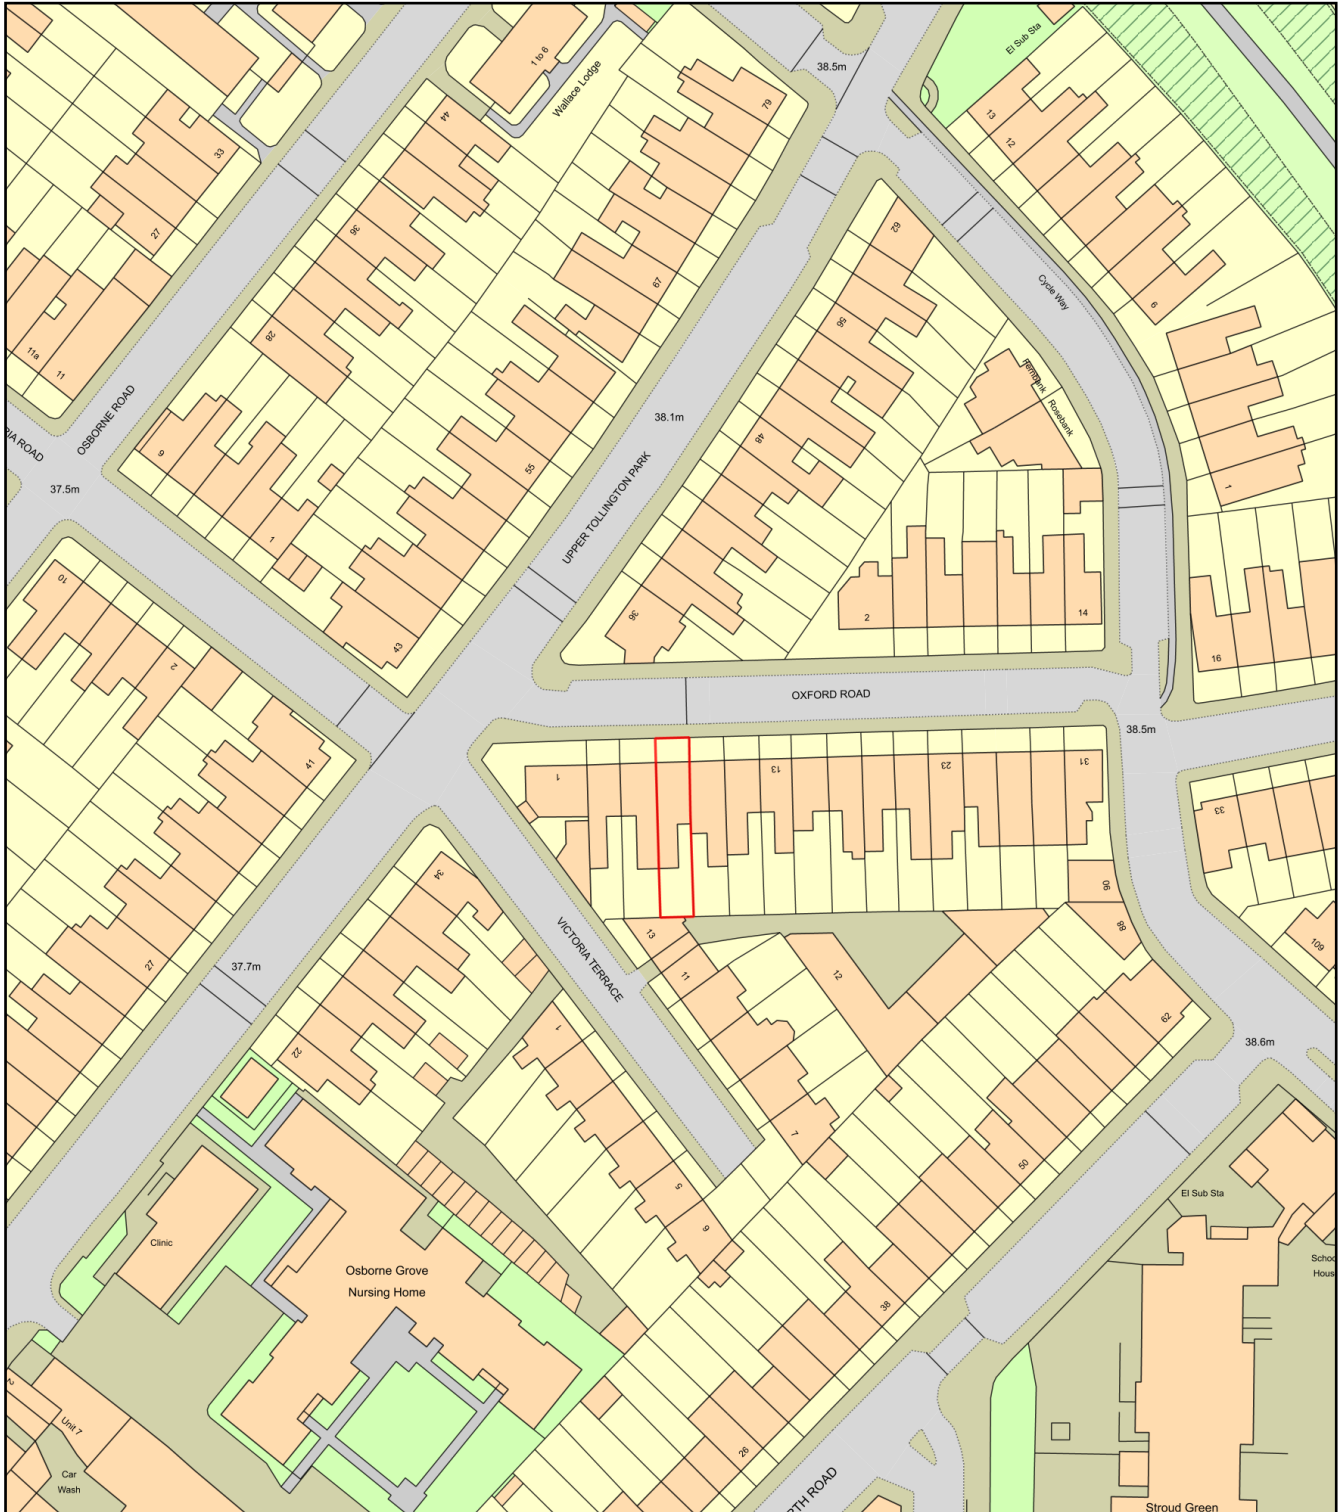

0 50
Metres



Plan Produced for: KA DESIGNS

Date Produced: 26 Jan 2022

Plan Reference Number: TQRQM22026100751403

Scale: 1:1250 @ A4