
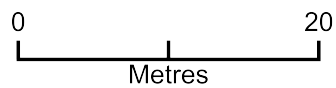


OXFORD ROAD, LONDON, N\$ 3HA

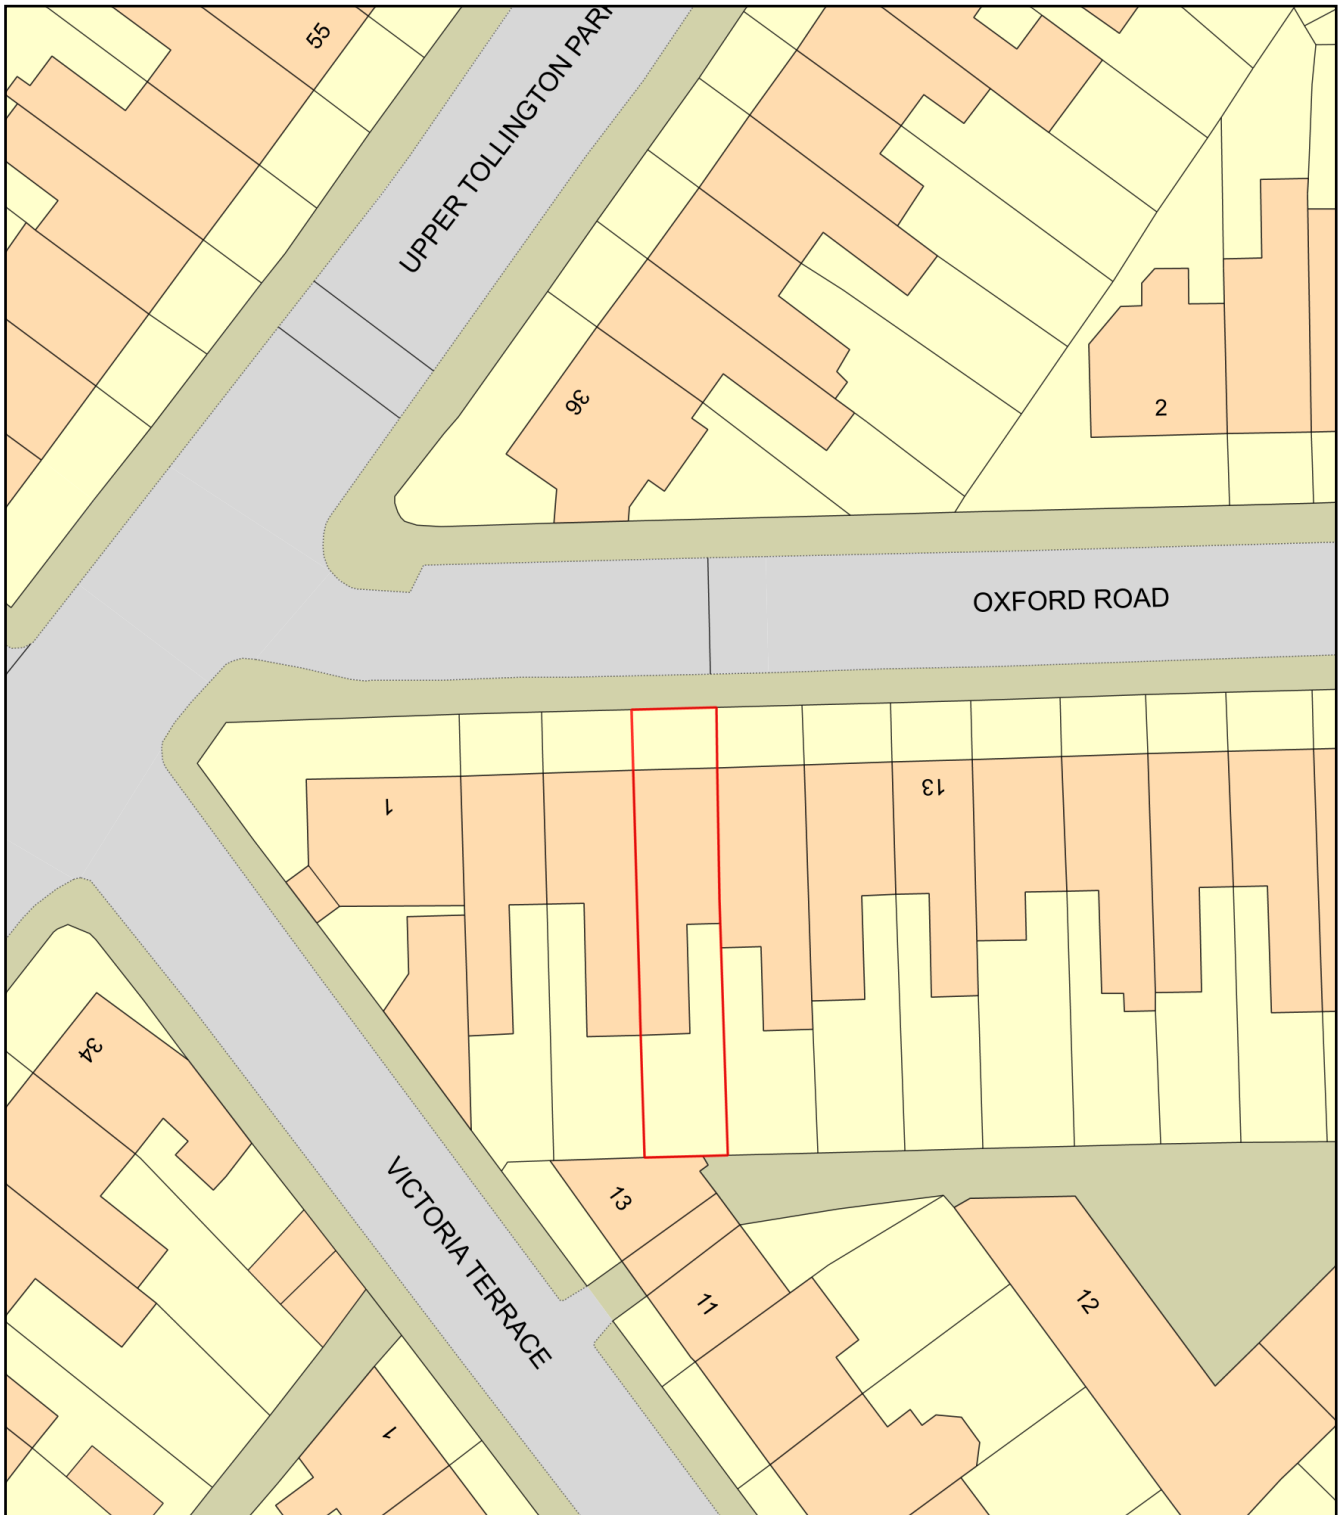

Plan Produced for: KA DESIGNS

Date Produced: 26 Jan 2022

Plan Reference Number: TQRQM22026100653122

Scale: 1:500 @ A4