



Drainance Survey
Ukmapcentre.com

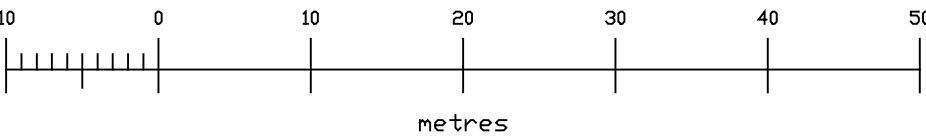

Serial number 825623
© Crown copyright and database right 2023
Drainance Survey licence 10046977
Reproduction in whole or in part is prohibited
without the prior permission of Drainance Survey

OS Map
Scale 1:1250

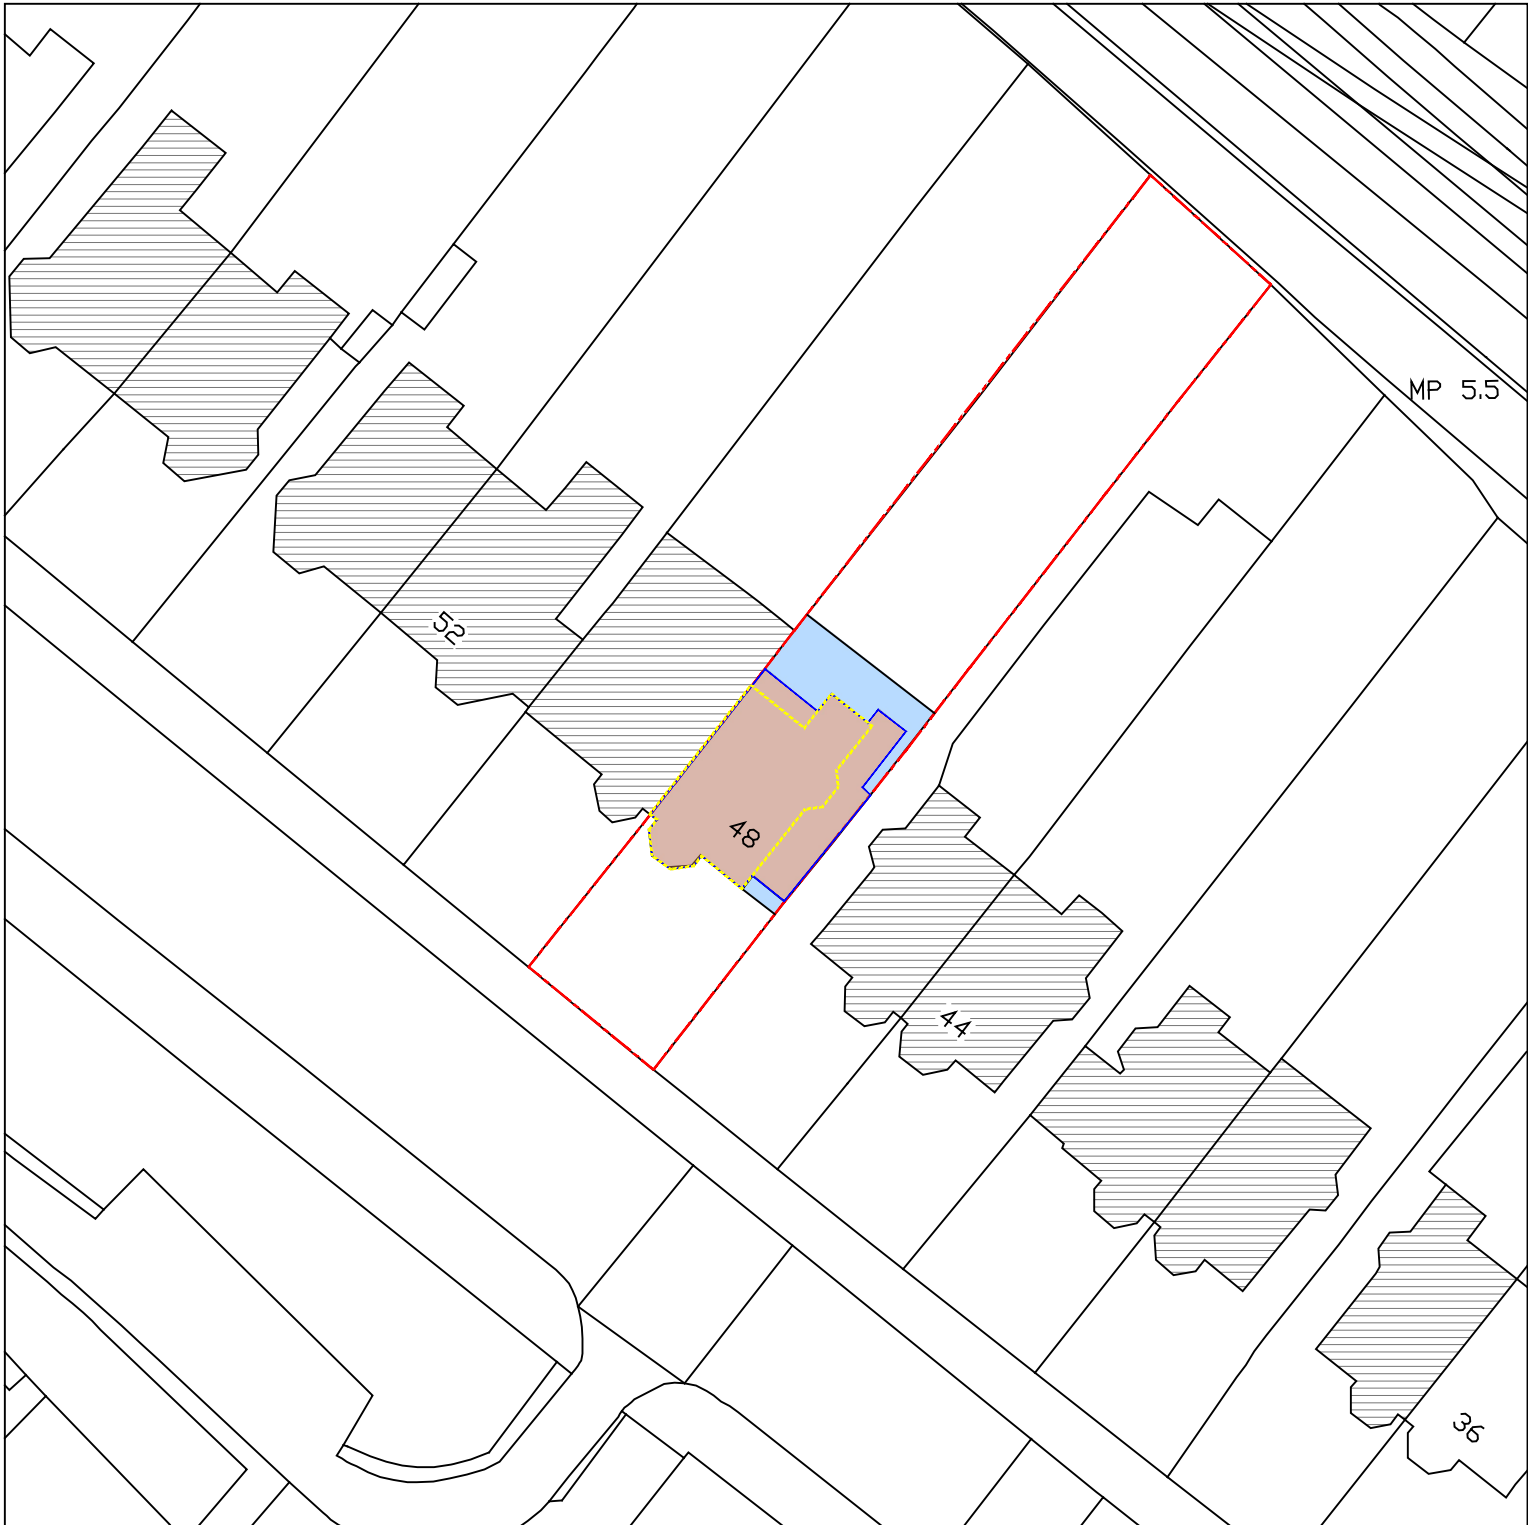

BLOCK PLAN
Scale 1:500

Notes:
Do not scale from this drawing
All dimensions to be checked on site

PLANNING

KEY

LINE OF BOUNDARY	
EXISTING PROPERTY	
PROPOSED GROUND FLOOR	
EXISTING SECOND FLOOR	
NEIGHBOURING PROPERTIES	

Rev	Date	Description
Title	OS MAP PROPOSED BLOCK PLAN	
Job	ANIA & MIKE SHEATH 48 GREAT NORTH ROAD EAST FINCHLEY N6 4LT	
Scale	1:1250 / 500 @ A2	
Date	FEB 23	
Drm	AS	
Chk	-	
Dwg No	1061 / 110	
Rev	-	
©		

AS DESIGN
ARCHITECTURAL DESIGNERS

t 07855686577 / 02083479971
www.asdesignuk.com